
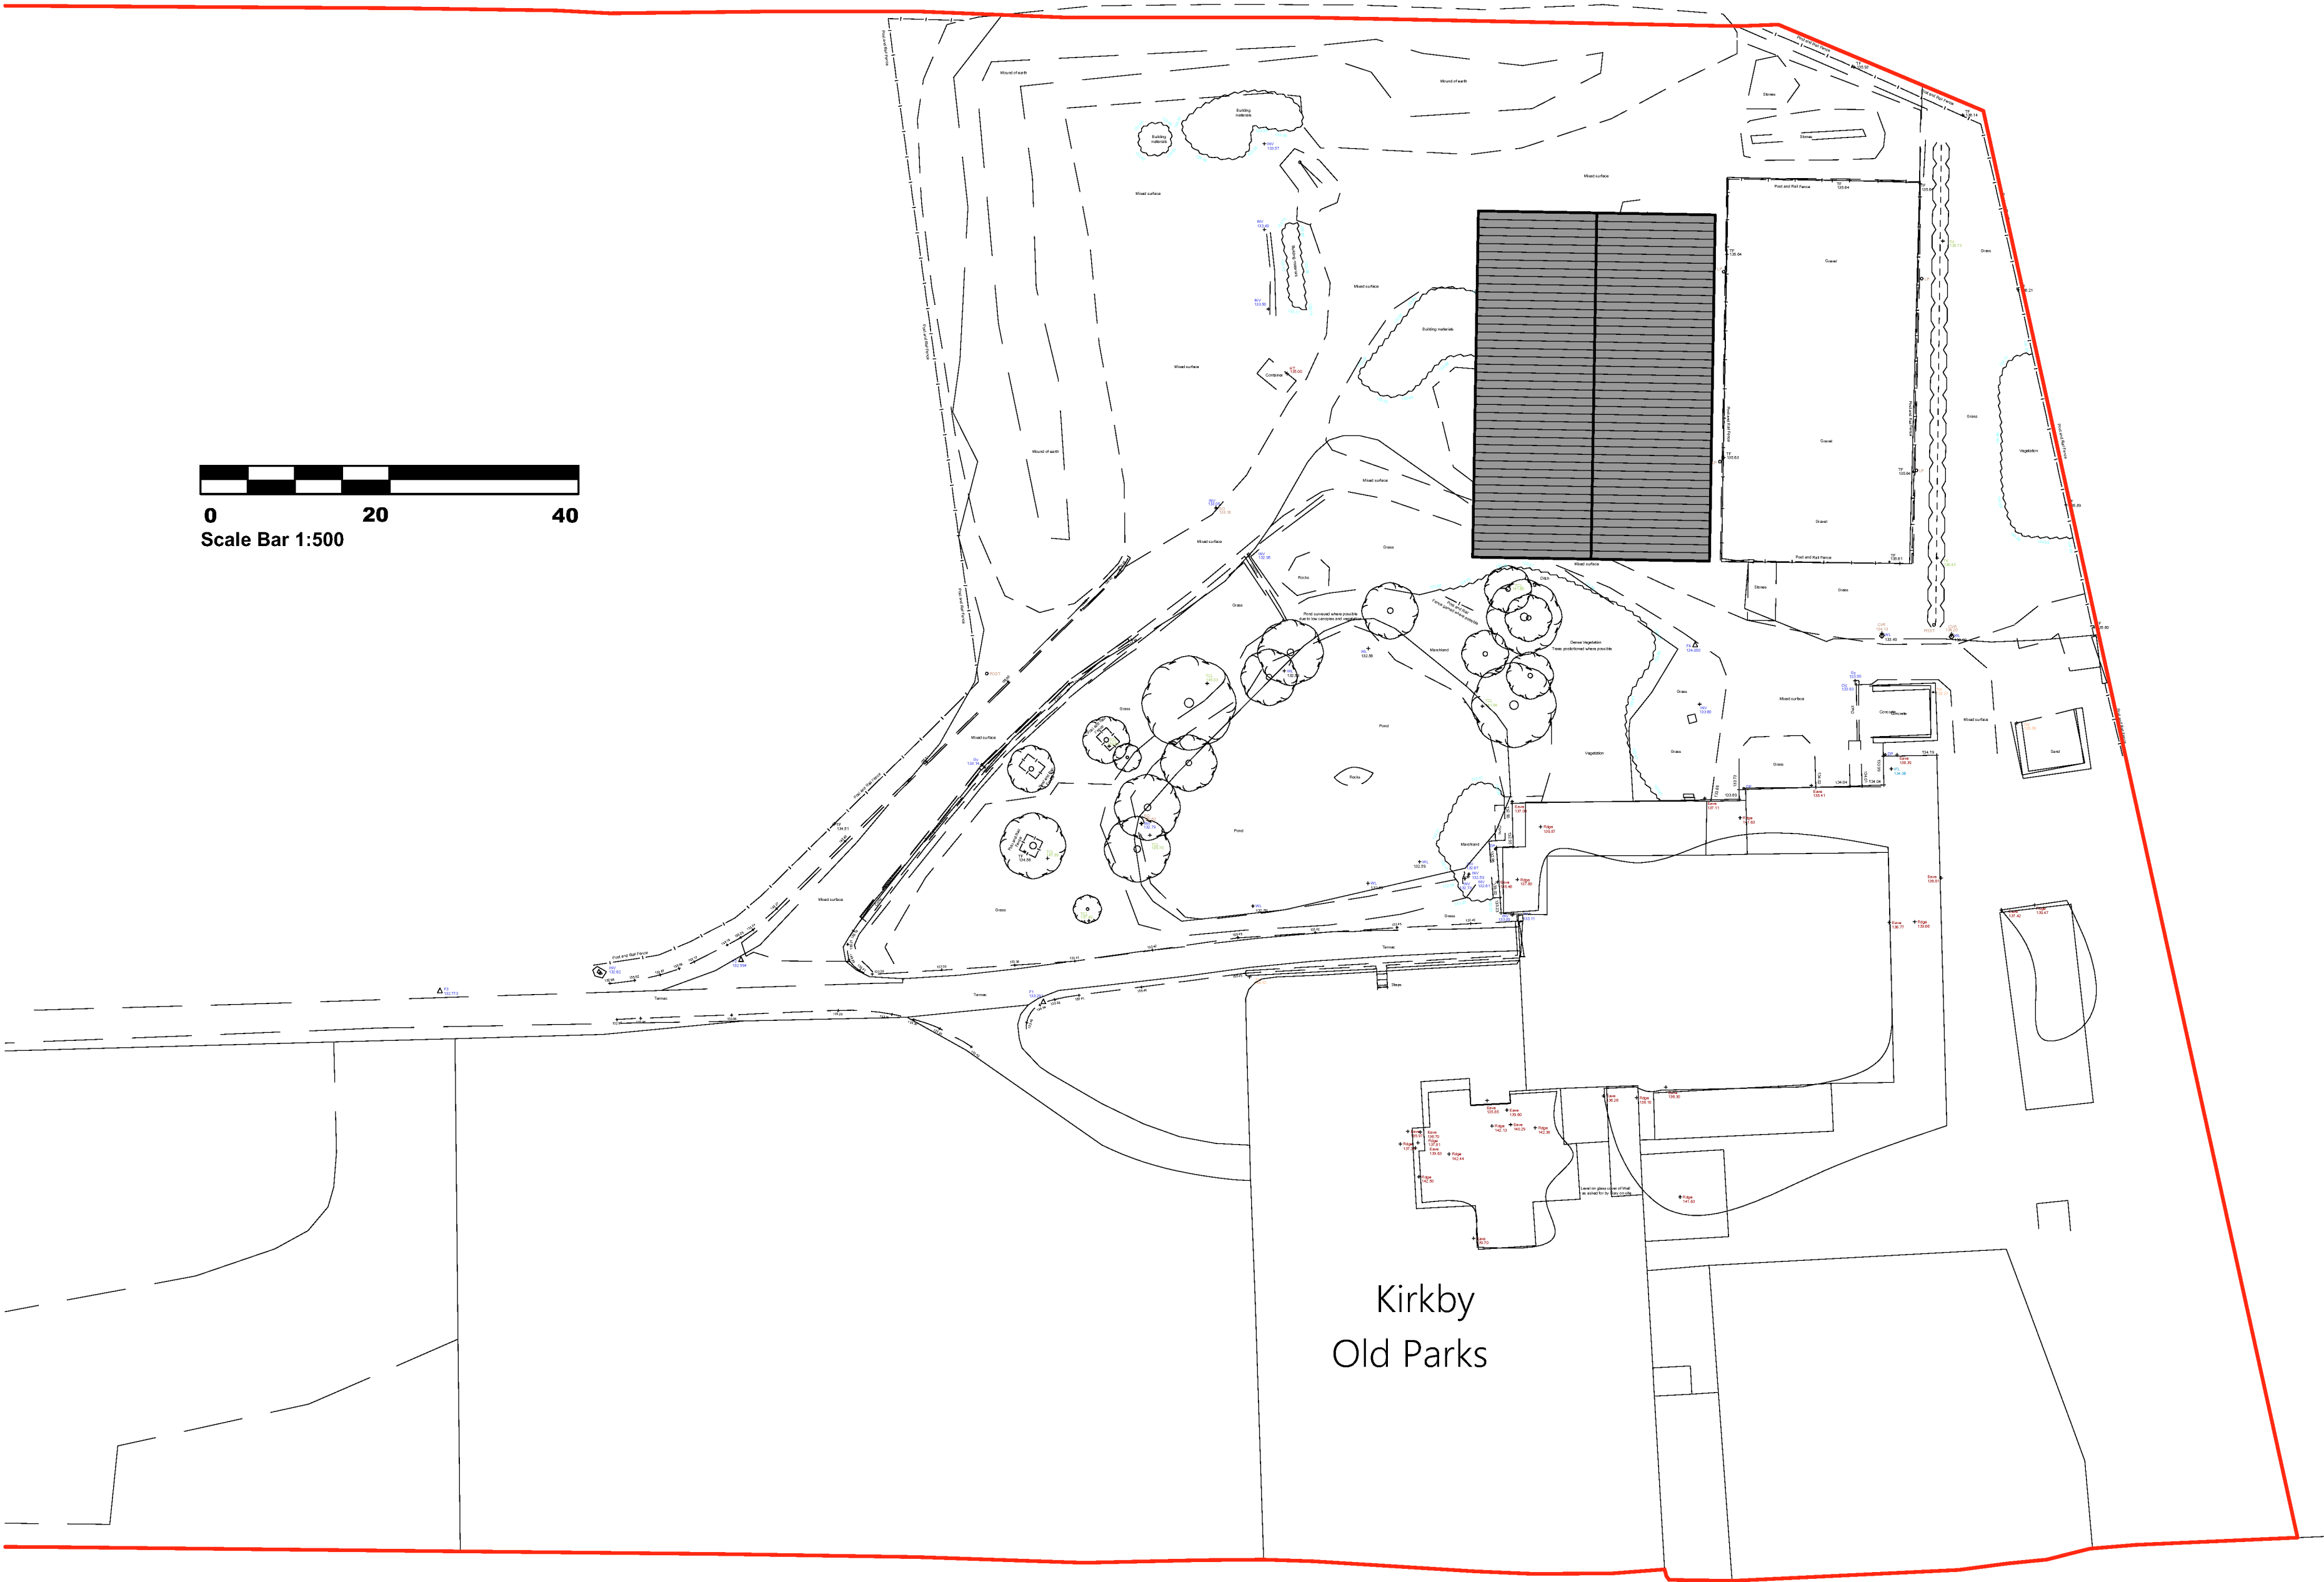
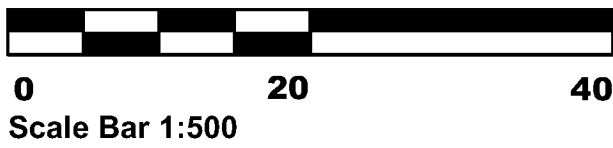


Please Note:

- This drawing may be printed and scaled FOR PLANNING PURPOSES.
- All dimensions to be CHECKED ON SITE and any DISCREPANCY reported to Barnhaus.
- The site boundary shown is the best assumed from available data & does NOT represent legal ownership.
- All dimensions in mm unless otherwise stated.

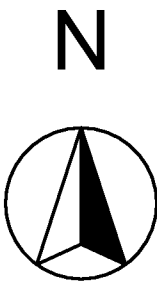

Kirkby  
Old Parks

Revisions.

**BARNHAUS**

DESIGN – PLANNING – DELIVERY

E: [Redacted]  
E: [Redacted]  
T: [Redacted]  
W: [www.barnhaus.co.uk](http://www.barnhaus.co.uk)

Project:  
Erection of Agricultural Building

Kirkby Old Parks Farm  
Kirkby Lane  
Newbold Verdon  
LE9 9LN

Client:  
Jamie Anderson

Drawing Title:  
**Block Plan**

Drawing by:  
**IG/wj/sk**

Checked by:  
**IG/wj/sk**

Date:  
26-02-2026

Scale:  
As Shown @ A2

Drawing Number:  
269-03

Revision:  
A/B/C/D/E  
F/G/H/I/J/K

Block Plan, 1:500@A3