


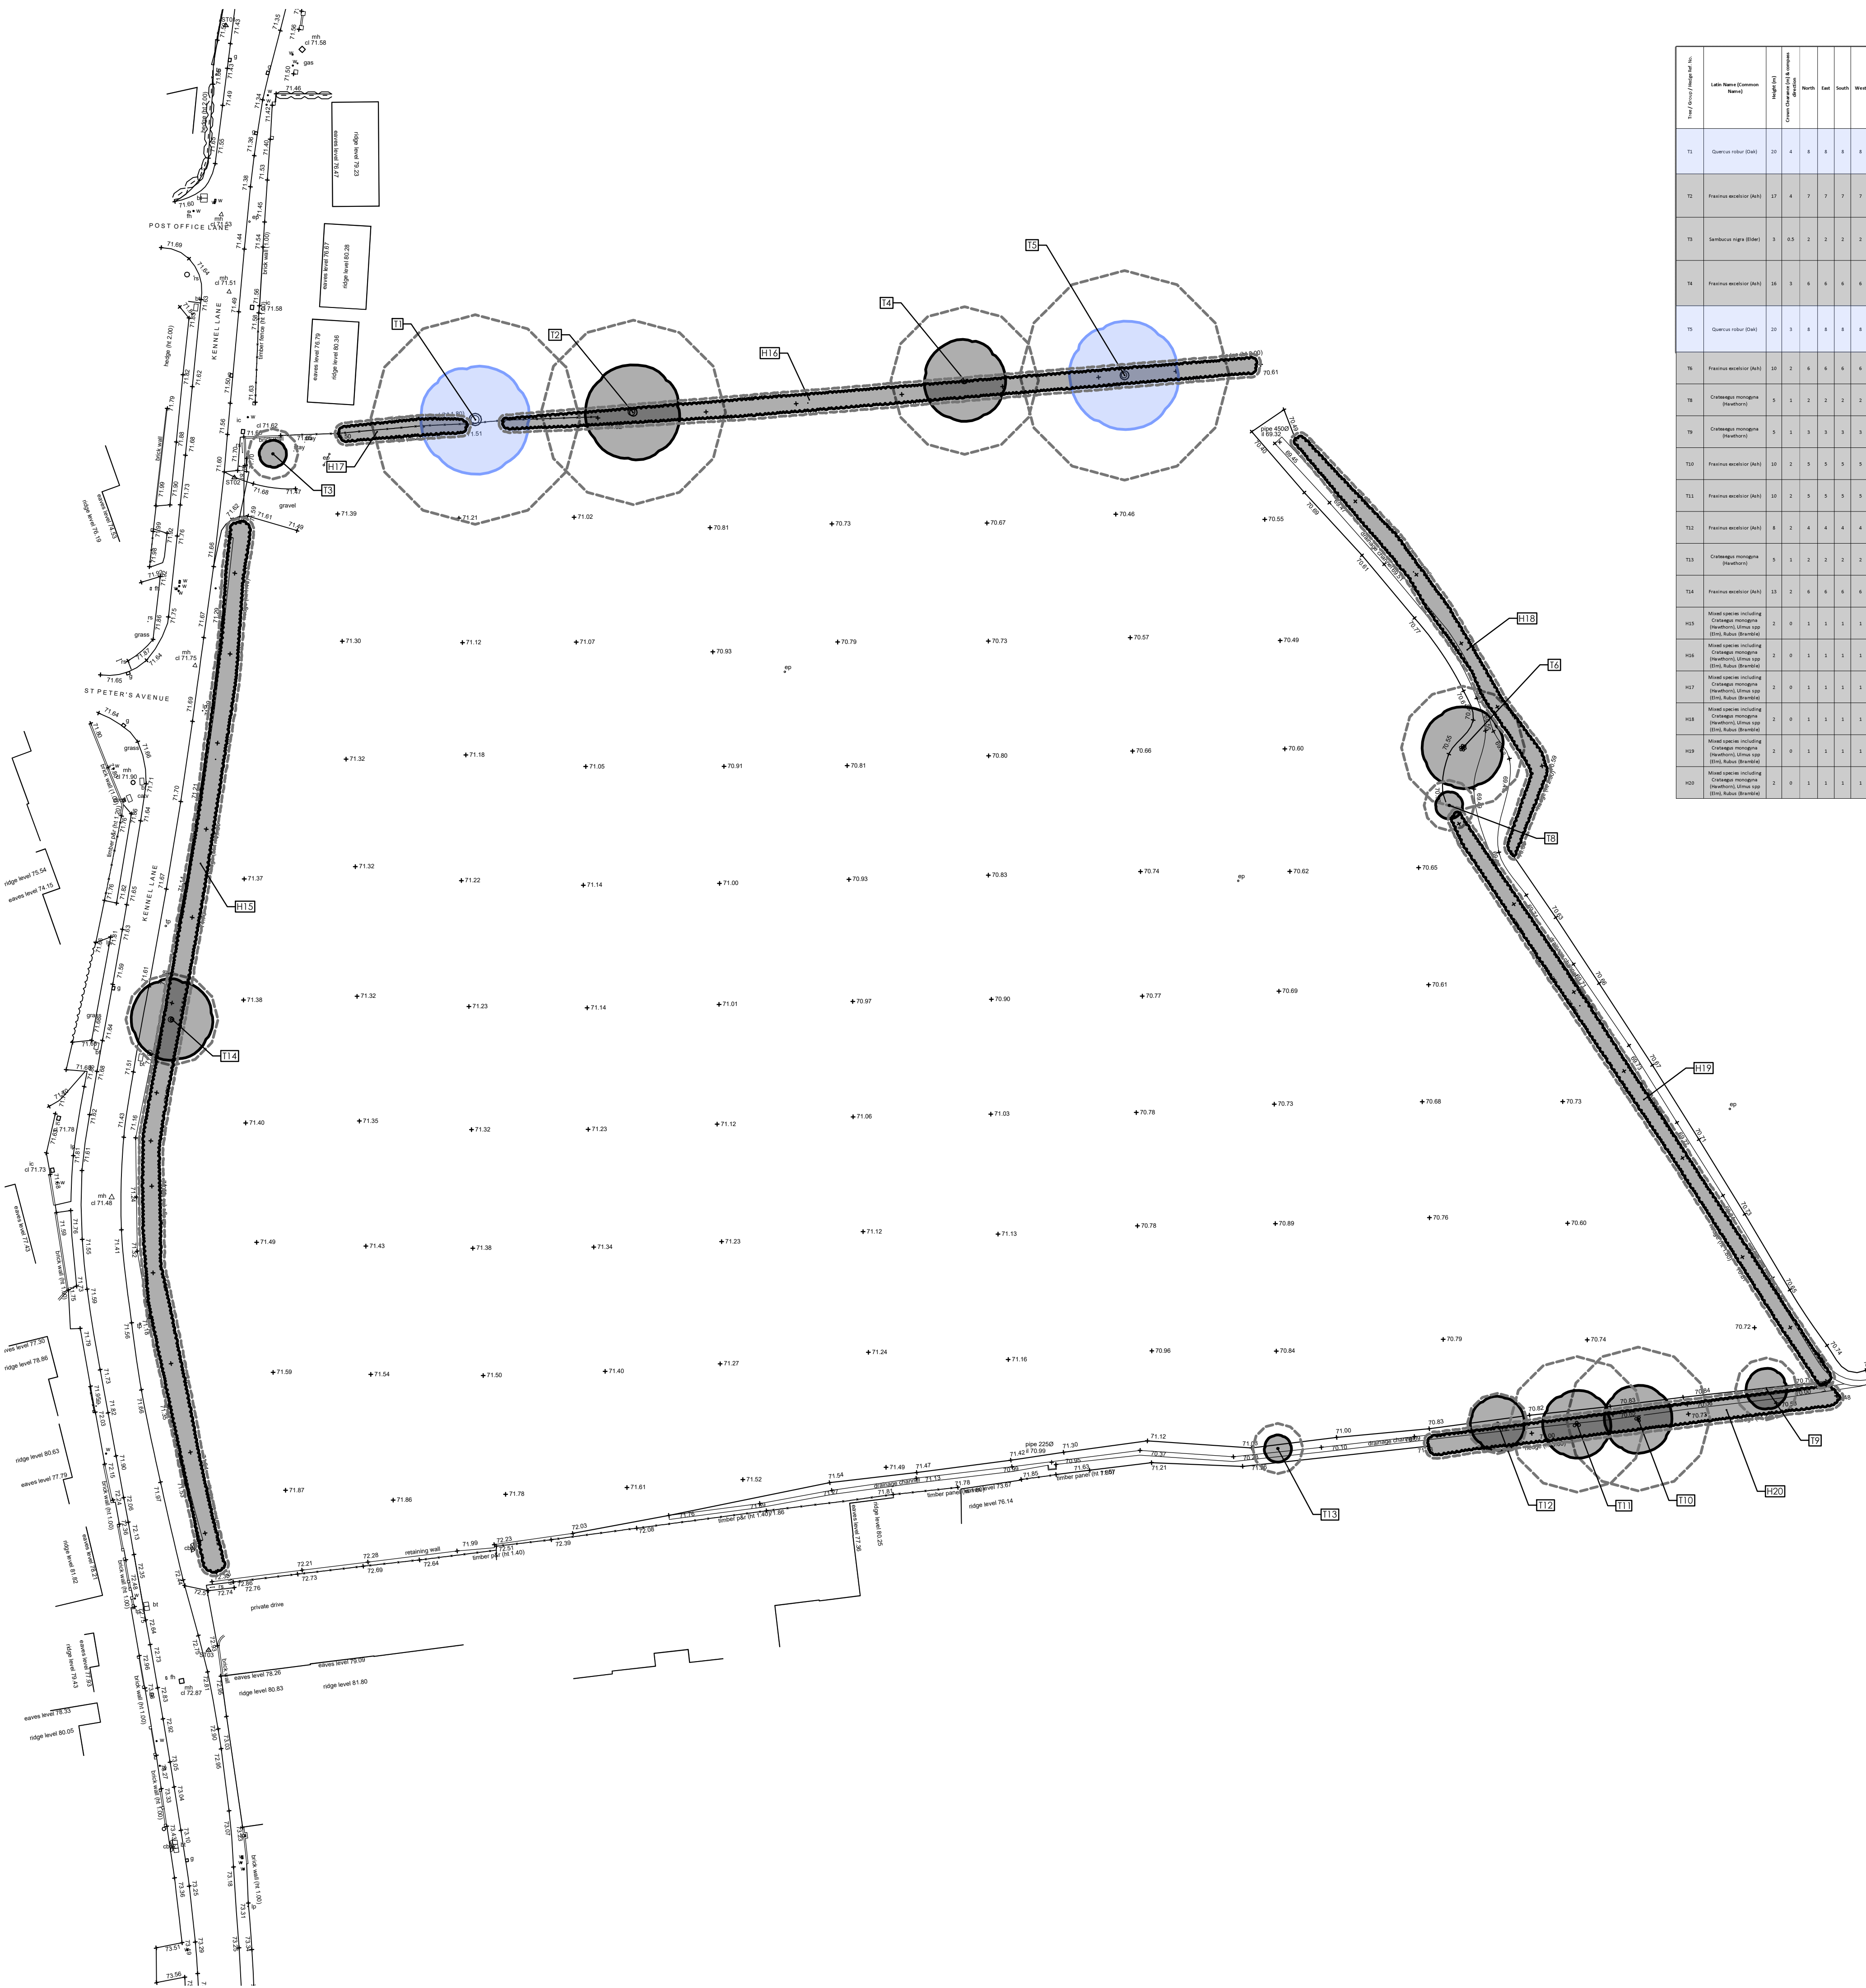

Tree ID / Project Name	Latin Name (Common Name)	Height (m)	Crown Spread (m)		Depth (m)	East	West	North	Stem Diameter @ 1.3m (cm)	(Diameter up to 5 m above ground)	Health & Vitality Assessment												Comments	Previous Management Recommendations	Last Inspected Date (YYYY-MM-DD)	Next Inspection Due (YYYY-MM-DD)
			Top (m)	Base (m)							Dead (%)	Living (%)	Dead (%)	Living (%)	Dead (%)	Living (%)	Dead (%)	Living (%)	Dead (%)	Living (%)	Dead (%)	Living (%)				
T1	Quercus robur (Oak)	20	4	6	8	8	8	1800			N/A	N/A	M	F	F	20+	R1	None	None	15/01	14					
T2	Fraxinus excelsior (Ash)	17	4	7	7	7	7	1000			N/A	N/A	M	F	F	10+	C2	Heavily attacked by ivy requiring assessment difficult	None	13/02	15					
T3	Sambucus nigra (Elder)	3	0.5	2	2	2	2	300			N/A	N/A	M	F	F	10+	C2	Self cut ivy on	None	14/03	13					
T4	Prunus avicula (Alder)	16	3	6	6	6	6	800			N/A	N/A	M	F	F	10+	C2	None	None	10/06	16					
T5	Quercus robur (Oak)	20	3	8	8	8	8	1500			N/A	N/A	M	F	F	10+	R2	None	None	13/01	14					
T6	Fraxinus excelsior (Ash)	10	2	6	6	6	6	500	350	350	360	DM	F	F	F	10+	C2	Multi-climbed tree	None	6/01	16					
T8	Crataegus monogyna (Hawthorn)	5	1	2	2	2	2	300			N/A	N/A	M	F	F	10+	C2	Heavily attacked by ivy requiring assessment difficult	None	1/01	13					
	Crataegus monogyna (Hawthorn)	5	1	3	3	3	3	370			N/A	N/A	M	F	F	10+	C2	Heavily attacked by ivy requiring assessment difficult	None	4/04	16					
T10	Fraxinus excelsior (Ash)	10	2	5	5	5	5	500	330	330	360	DM	M	F	F	10+	C2	Multi-climbed tree, heavily attacked by ivy requiring assessment difficult	None	6/01	16					
T11	Fraxinus excelsior (Ash)	10	2	5	5	5	5	500	330	330	370	N/A	M	F	F	10+	C2	Multi-climbed tree, heavily attacked by ivy requiring assessment difficult	None	6/01	16					
T12	Prunus avicula (Alder)	8	2	4	4	4	4	360			N/A	DM	F	F	F	10+	C2	Heavily attacked by ivy requiring assessment difficult	None	4/11	17					
T13	Crataegus monogyna (Hawthorn)	5	1	2	2	2	2	300			N/A	N/A	M	F	F	10+	C2	None	None	1/01	14					
T14	Fraxinus excelsior (Ash)	11	2	6	6	6	6	1000			N/A	N/A	DM	F	F	10+	C2	Heavily attacked by ivy requiring assessment difficult. Heavy ivy on lower canopy	None	6/01	11					
H15	Mixed species including Crataegus monogyna (Hawthorn), Ulmus caprifolius (Ulm), Rubus dracunculoides	2	0	1	1	1	1	100			N/A	N/A	M	F	F	20+	C2	Hedgehog	None	1/01	8					
H16	Mixed species including Crataegus monogyna (Hawthorn), Ulmus caprifolius (Ulm), Rubus dracunculoides	2	0	1	1	1	1	100			N/A	N/A	M	F	F	20+	C2	Hedgehog	None	1/01	8					
H17	Mixed species including Crataegus monogyna (Hawthorn), Ulmus caprifolius (Ulm), Rubus dracunculoides	2	0	1	1	1	1	100			N/A	N/A	M	F	F	20+	C2	Hedgehog	None	1/01	8					
H18	Mixed species including Crataegus monogyna (Hawthorn), Ulmus caprifolius (Ulm), Rubus dracunculoides	2	0	1	1	1	1	100			N/A	N/A	M	F	F	20+	C2	Hedgehog	None	1/01	8					
H19	Mixed species including Crataegus monogyna (Hawthorn), Ulmus caprifolius (Ulm), Rubus dracunculoides	1	0	1	1	1	1	100			N/A	N/A	M	F	F	20+	C2	Hedgehog	None	1/01	8					
H20	Mixed species including Crataegus monogyna (Hawthorn), Ulmus caprifolius (Ulm), Rubus dracunculoides	1	0	1	1	1	1	100			N/A	N/A	M	F	F	20+	C2	Hedgehog	None	1/01	8					

The copyright to this drawing belongs to ISL Associates Ltd (Ian Stemp Landscape Associates) and shall not be reproduced without their written consent.
Do not scale from this drawing.




Legend

Plot Boundary



Existing Trees

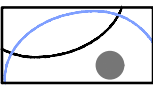

Schedule of Tree Categories

Category A

Those of high quality & value in such a condition as to be able to make a substantial contribution (min 40yrs)



Category B

Those of moderate quality & value; in such a condition as to be able to make a significant contribution (min 20yrs)



Category C

Those of low quality & value; currently in adequate condition, to remain until new planting established (min 10yrs), or young trees currently with a stem Ø below 150mm.




Category U

Those in such a condition that any existing value would be lost within 10 years, and which should in the current context be removed for reasons of sound aboriginal management.



Root Protection Areas.

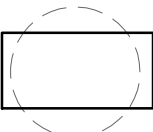

Revisions	Dwn.	Date

Scale: 1:500 @ A1



Project Kennel Lane, Witherley

Drawing

Tree Constraints Plan

Status
For Planning, Tender & Construction

Date
11.11.2025

Dwg. No.
25.1991.010

Revision

Draw
cjn

Checked
cjm

ISL Associates Ltd., 46 Windsor Street
Burbage, Leics., LE10 2EF
T. 01455 611950
E. chris@ianstempla.co.uk
W. www.ianstempla.co.uk



ISL Associates
Landscape Architects