


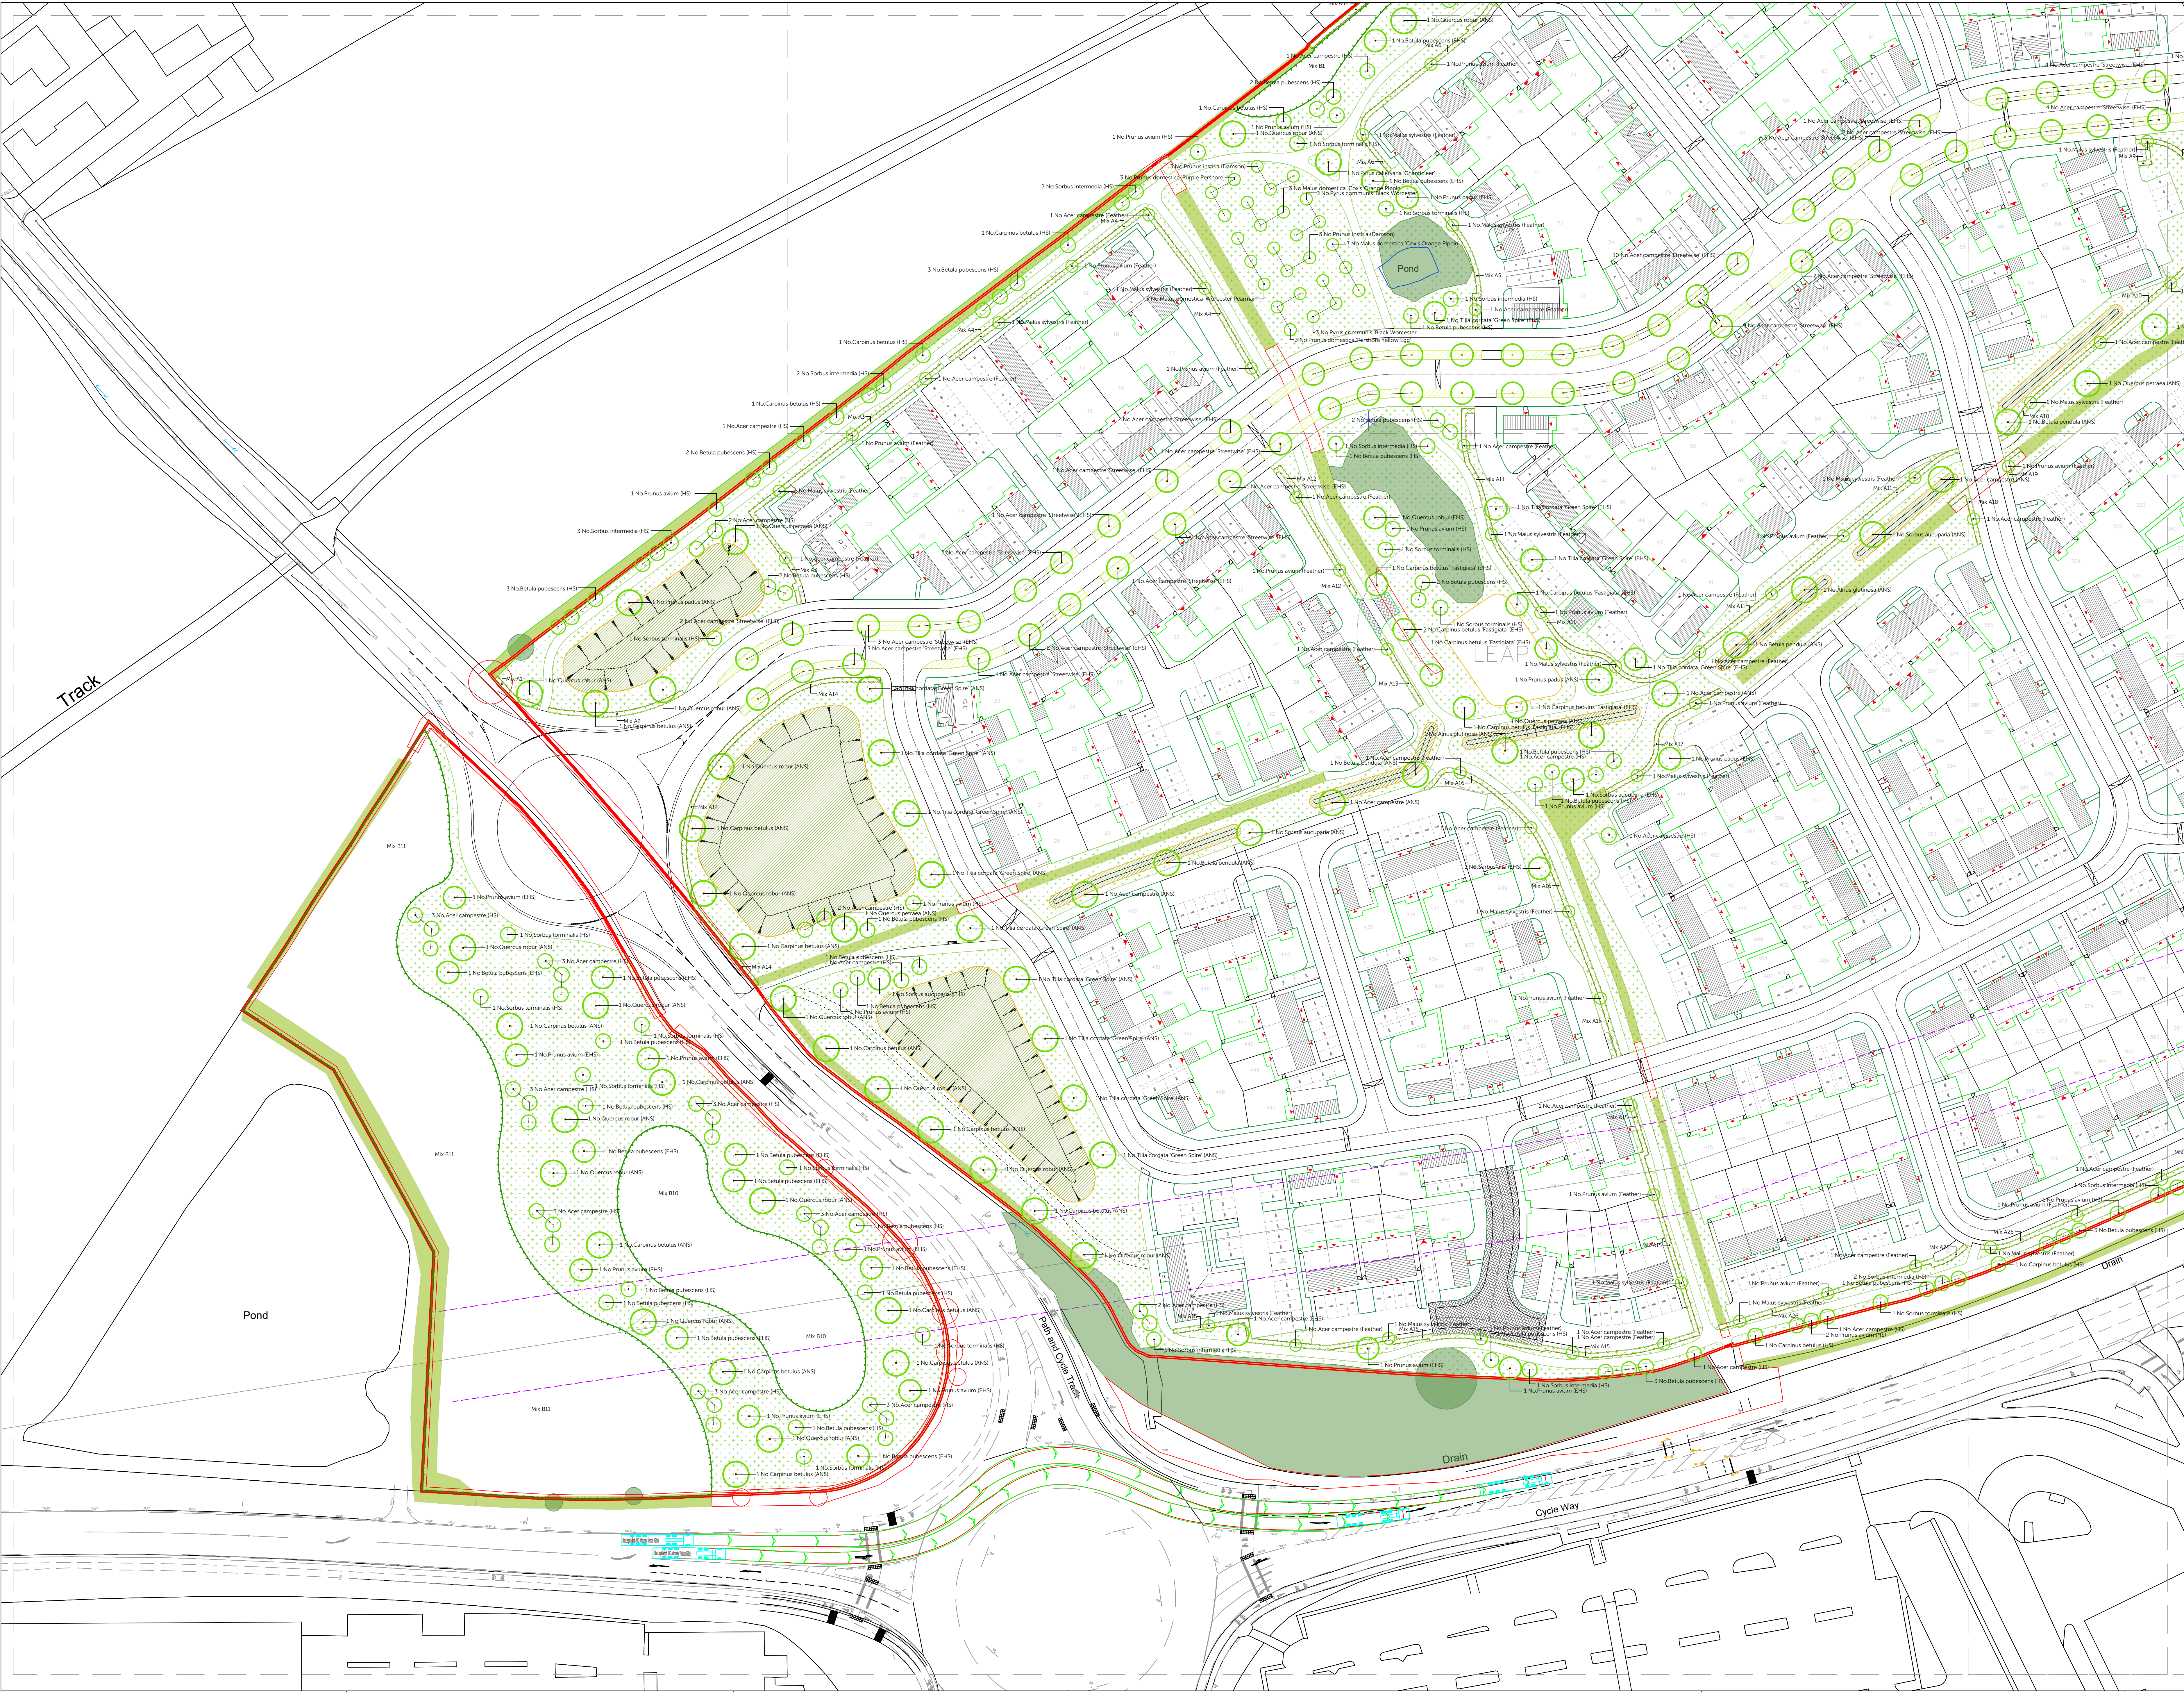

- LEGEND**
- Boundary
 - Existing trees retained
 - Existing trees removed
 - Existing hedgerows to be retained (+ enhanced)
 - Proposed species-rich native hedgerow
 - Proposed native trees
 - Proposed native mixed scrub
 - Proposed vegetated garden (front)
 - Proposed vegetated garden (rear)
 - Proposed modified grassland
 - Proposed other neutral grassland (Emorgate EM3 species-rich grassland)
 - Proposed other neutral grassland (Emorgate EM8 wetland mix)



30 St Georges Square, Worcester, WR1 1HX
01905 947558
www.weareblade.co.uk

CLIENT
Vistry Group

PROJECT
Stoke Road/Normandy Way, Hinckley

DRAWING TITLE
Detailed Landscape Proposals - POS - Sheet 1 of 4

DRAWING STATUS
Planning

DRAWING NO.
1896-L-D-PL-201

REVISION
V1

DRAWN
ST

CHECKED
--


SCALE
1:500

PAPER SIZE
A0

DATE
OCT-2025

The copyright of this drawing is vested with BLADE Landscape Architects Ltd and must not be copied, or reproduced without the consent of the company.

BLADE Landscape Architects Ltd is registered in England and Wales.
Registered address 30 St Georges Square, Worcester WR1 1HX
Registered number 11068394.

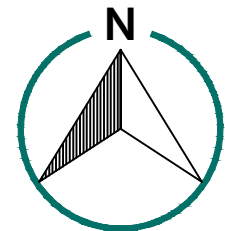

0 10 20 35
m

V1
REV

First Issue
Description

29/10/25
Date