


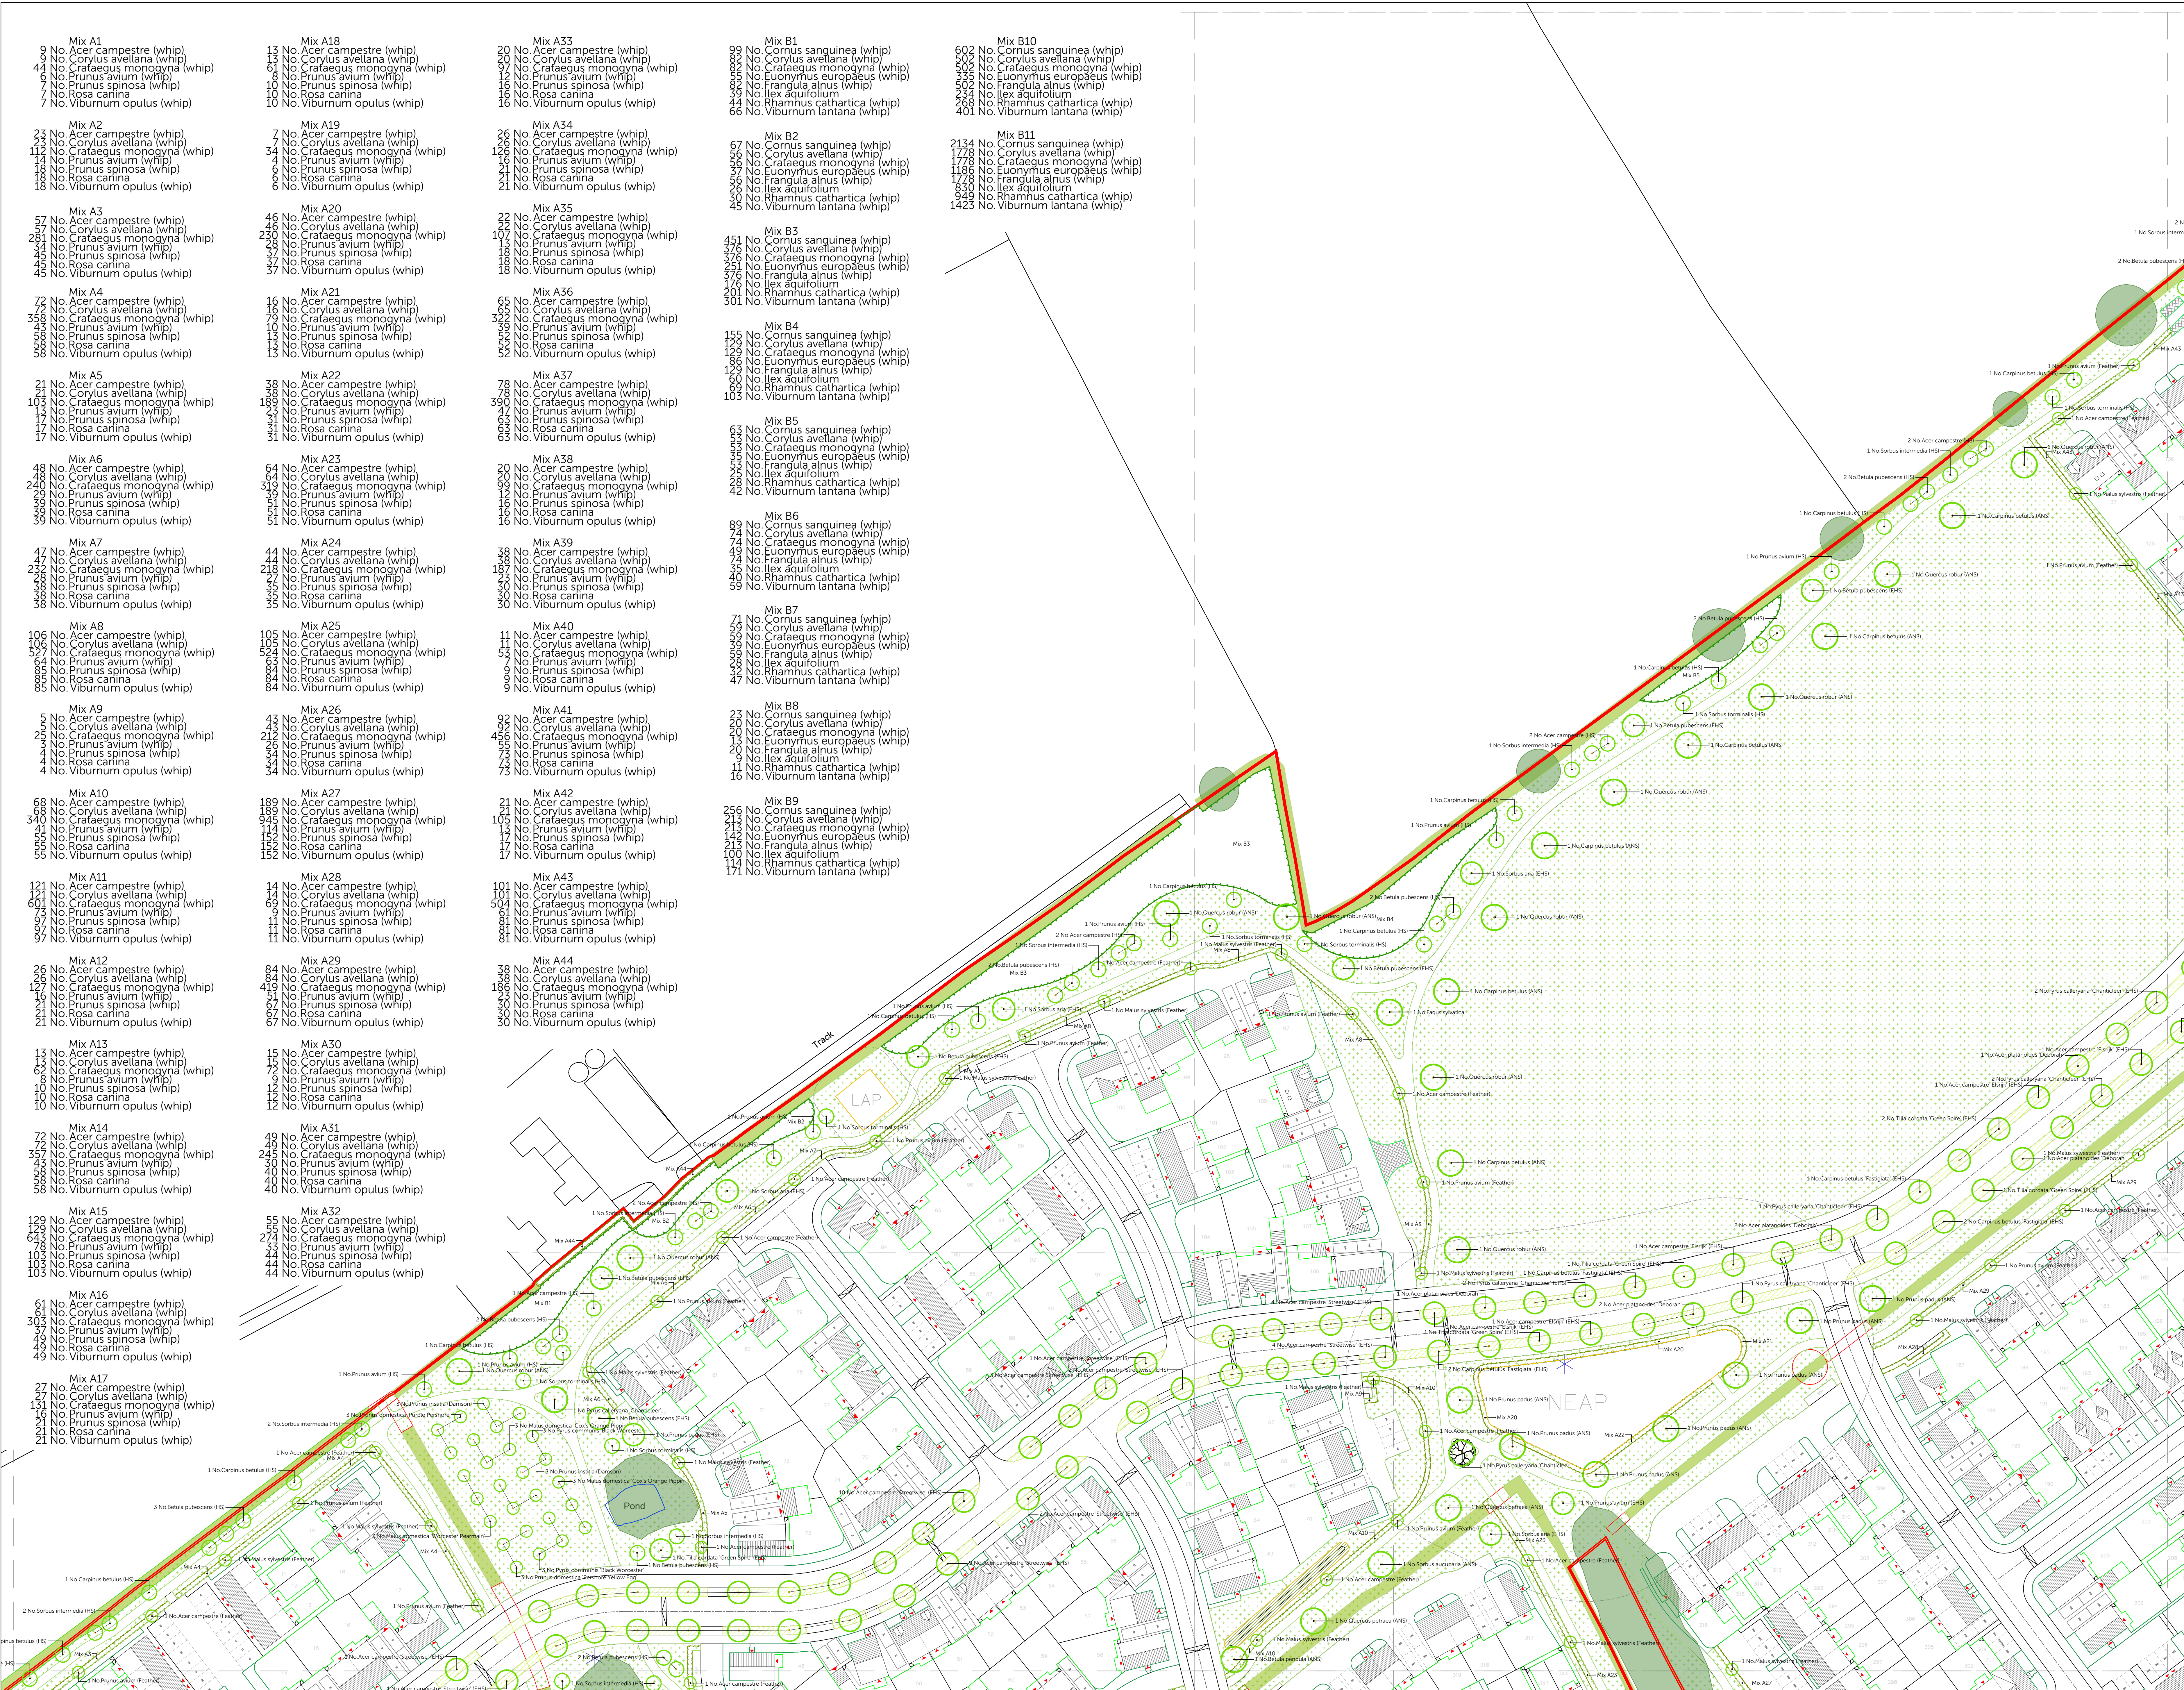

LEGEND

Boundary

Existing trees retained

Existing trees removed

Existing hedges/roofs to be retained (+ enhanced)

Proposed species-rich native hedgerow

Proposed native trees

Proposed native mixed scrub

Proposed vegetated garden (front)

Proposed vegetated garden (rear)

Proposed modified grassland

Proposed other neutral grassland (Emorgate EM3 species-rich grassland)

Proposed other neutral grassland (Emorgate EM8 wetland mix)