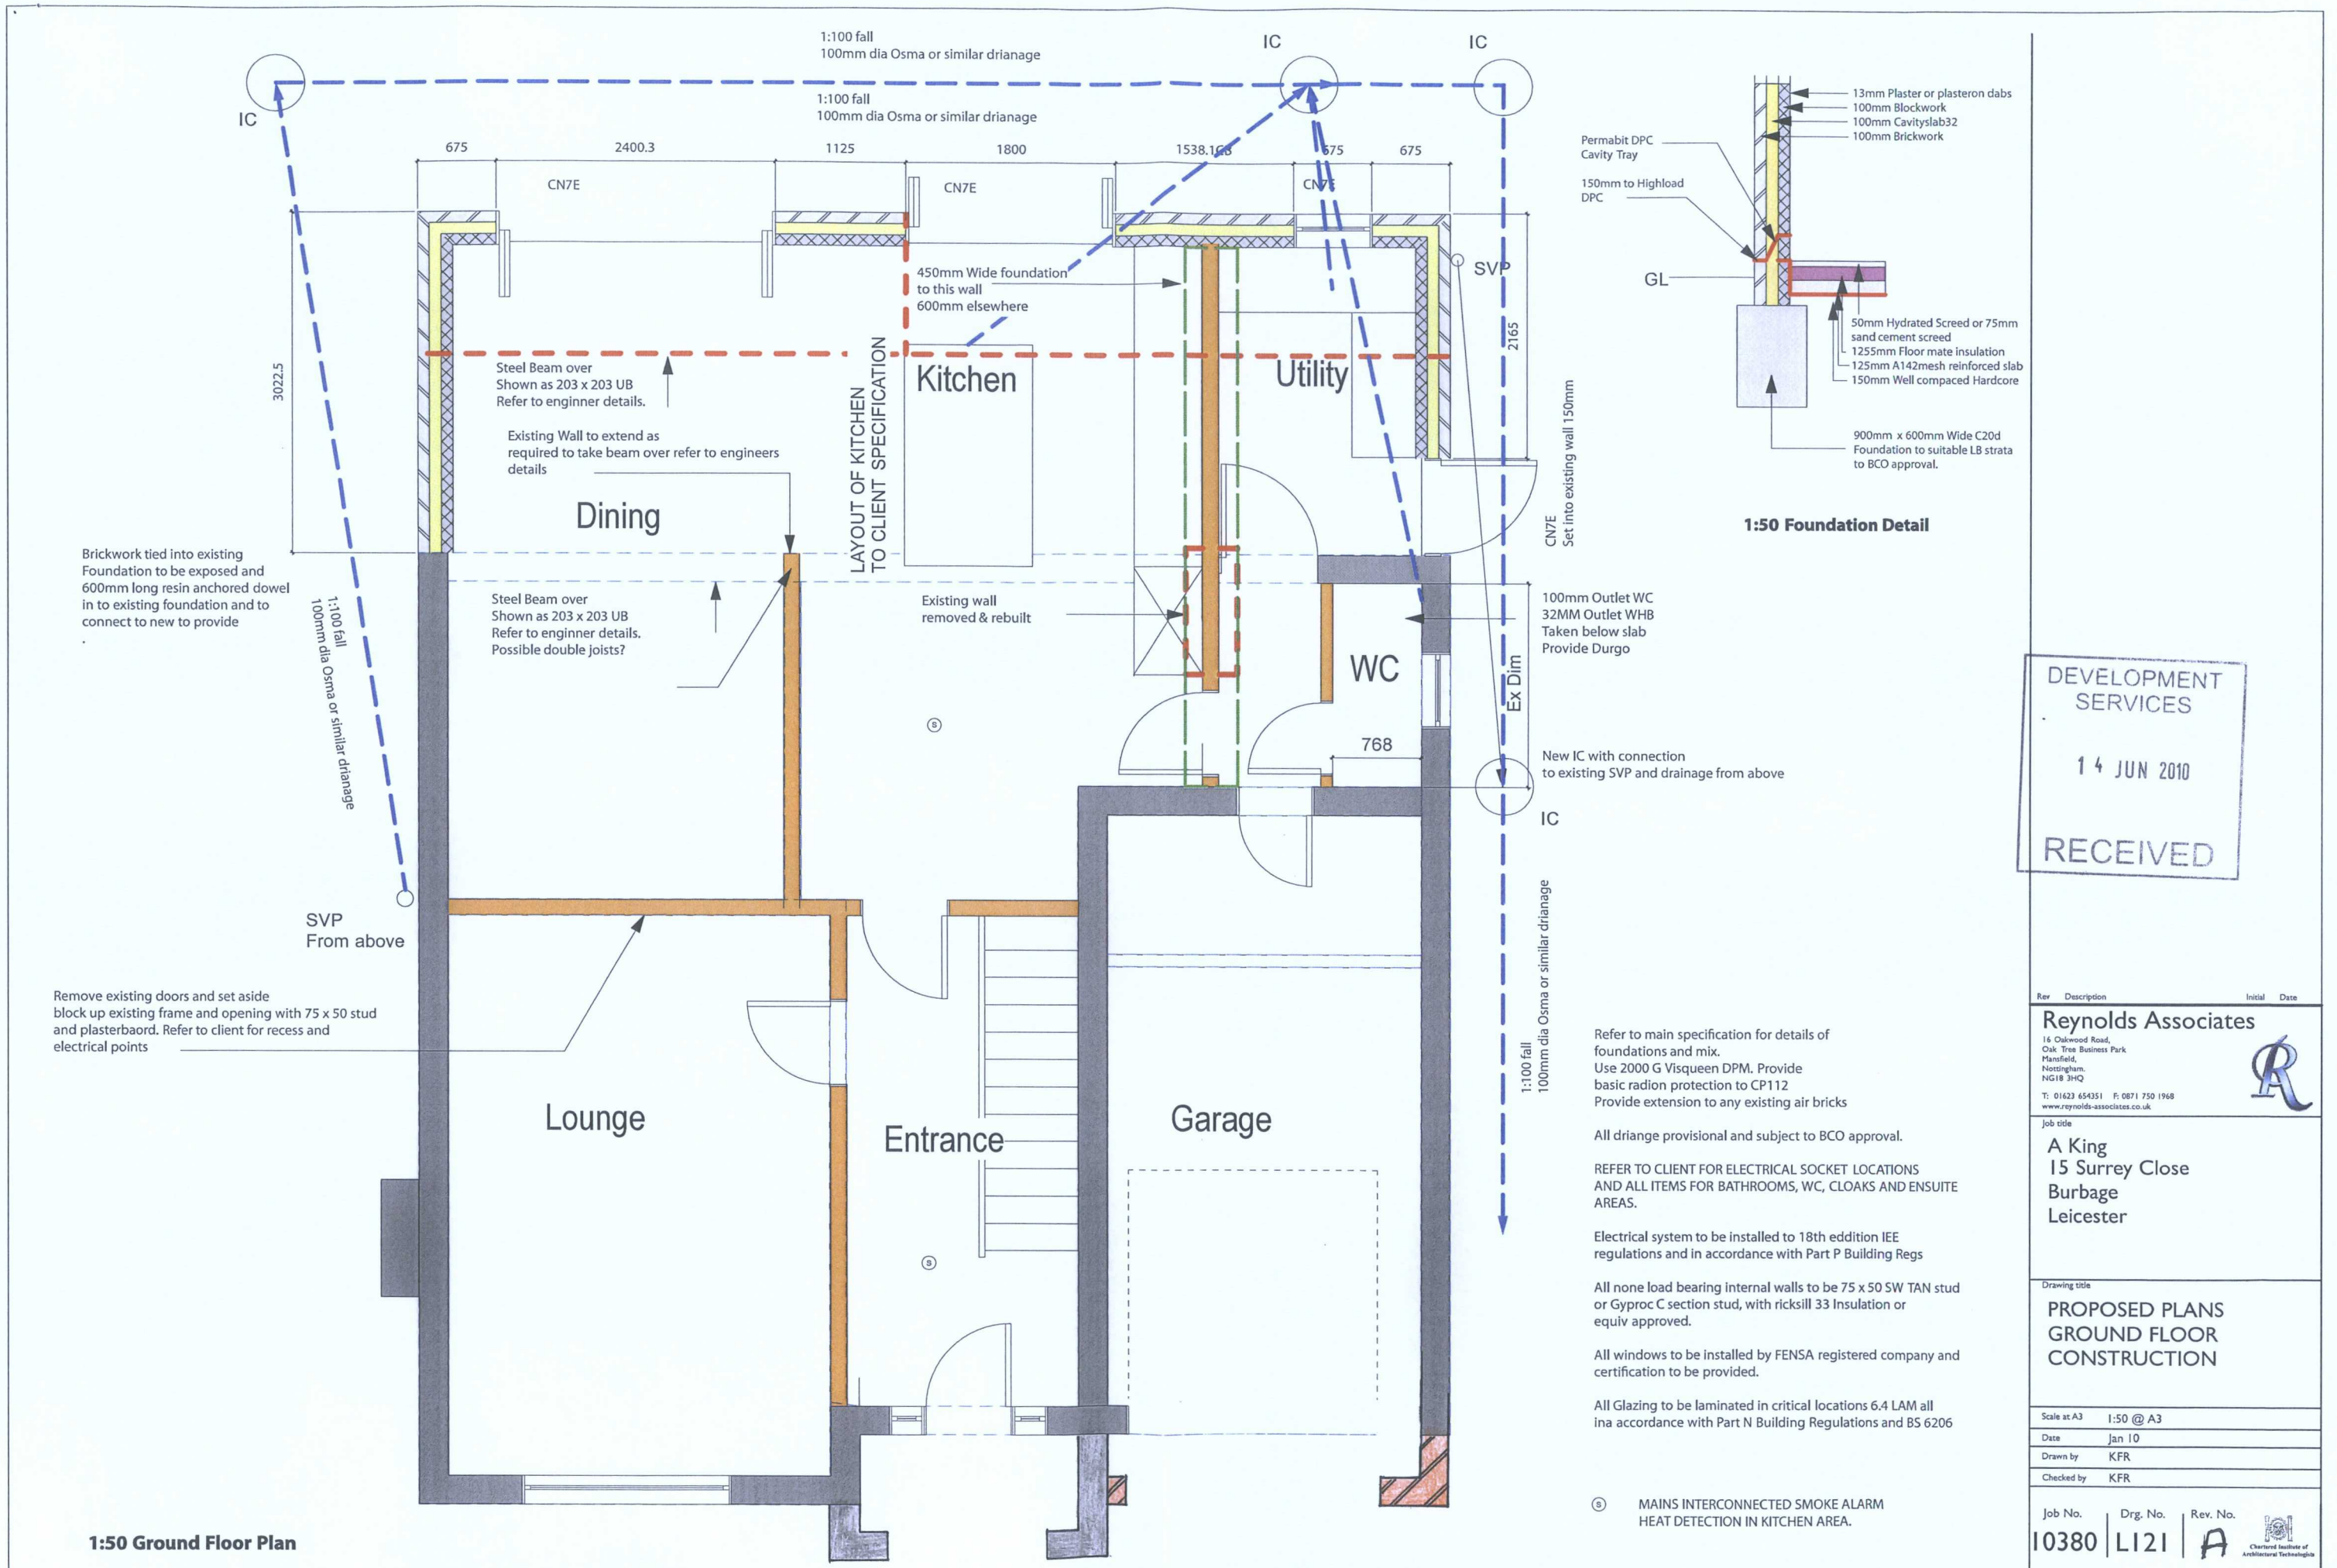


1:50 Ground Floor Plan

1:50 Foundation Detail

Refer to main specification for details of foundations and mix.
Use 2000 G Visqueen DPM. Provide basic radion protection to CP112
Provide extension to any existing air bricks

All driange provisional and subject to BCO approval.

REFER TO CLIENT FOR ELECTRICAL SOCKET LOCATIONS AND ALL ITEMS FOR BATHROOMS, WC, CLOAKS AND ENSUITE AREAS.

Electrical system to be installed to 18th eddition IEE regulations and in accordance with Part P Building Regs

All none load bearing internal walls to be 75 x 50 SW TAN stud or Gyproc C section stud, with ricksill 33 Insulation or equiv approved.

All windows to be installed by FENSA registered company and certification to be provided.

All Glazing to be laminated in critical locations 6.4 LAM all ina accordance with Part N Building Regulations and BS 6206

(S) MAINS INTERCONNECTED SMOKE ALARM HEAT DETECTION IN KITCHEN AREA.

DEVELOPMENT SERVICES
14 JUN 2010
RECEIVED

Rev	Description	Initial	Date

Reynolds Associates
16 Oakwood Road,
Oak Tree Business Park
Mansfield,
Nottingham.
NG18 3HQ
T: 01623 654351 F: 0871 750 1968
www.reynolds-associates.co.uk

Job title
A King
15 Surrey Close
Burbage
Leicester

Drawing title
PROPOSED PLANS
GROUND FLOOR
CONSTRUCTION

Scale at A3	1:50 @ A3
Date	Jan 10
Drawn by	KFR
Checked by	KFR

Job No.	Drg. No.	Rev. No.
10380	L121	A

Chartered Institute of Architectural Technologists