
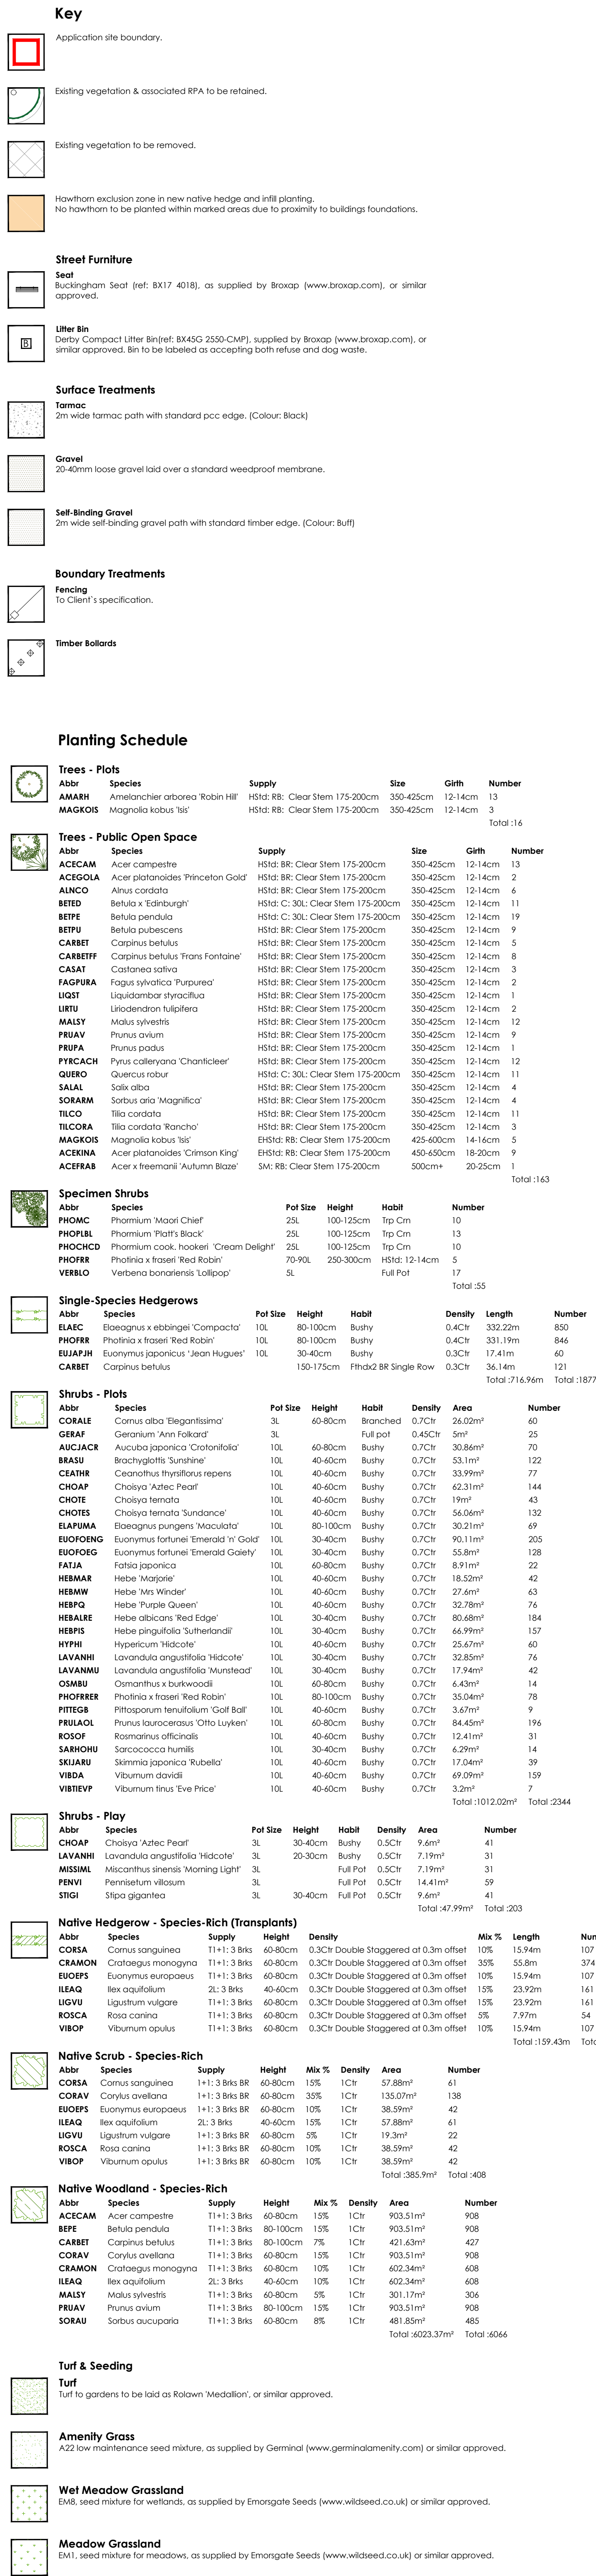


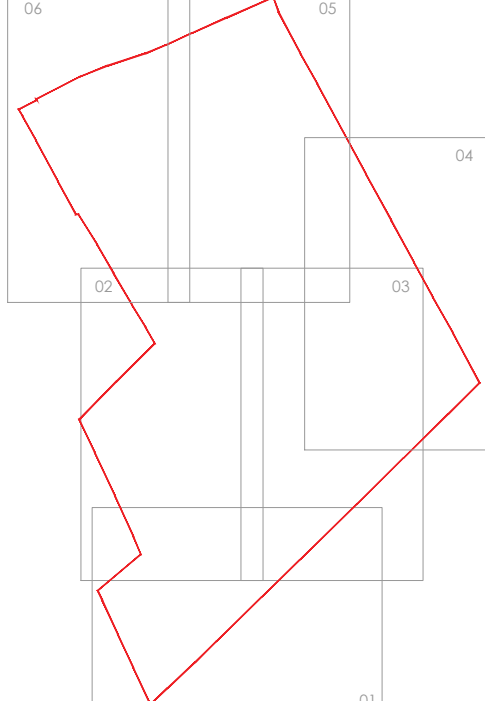

Location Plan	Rev A	Date 04.01.24	Notes Revised to the latest site layout.	Int ED	Project The Commons Barwell
				Drawing title Soft Landscape Proposals (Sheet 4 of 6)	
				Status PLANNING	
				Client David Wilson Homes East Midlands	
				Scale 1:250 @ A0 Drawn by ED Checked by AL	
				Date 15/12/2025 Reference GL2598 LP 04A	
					