


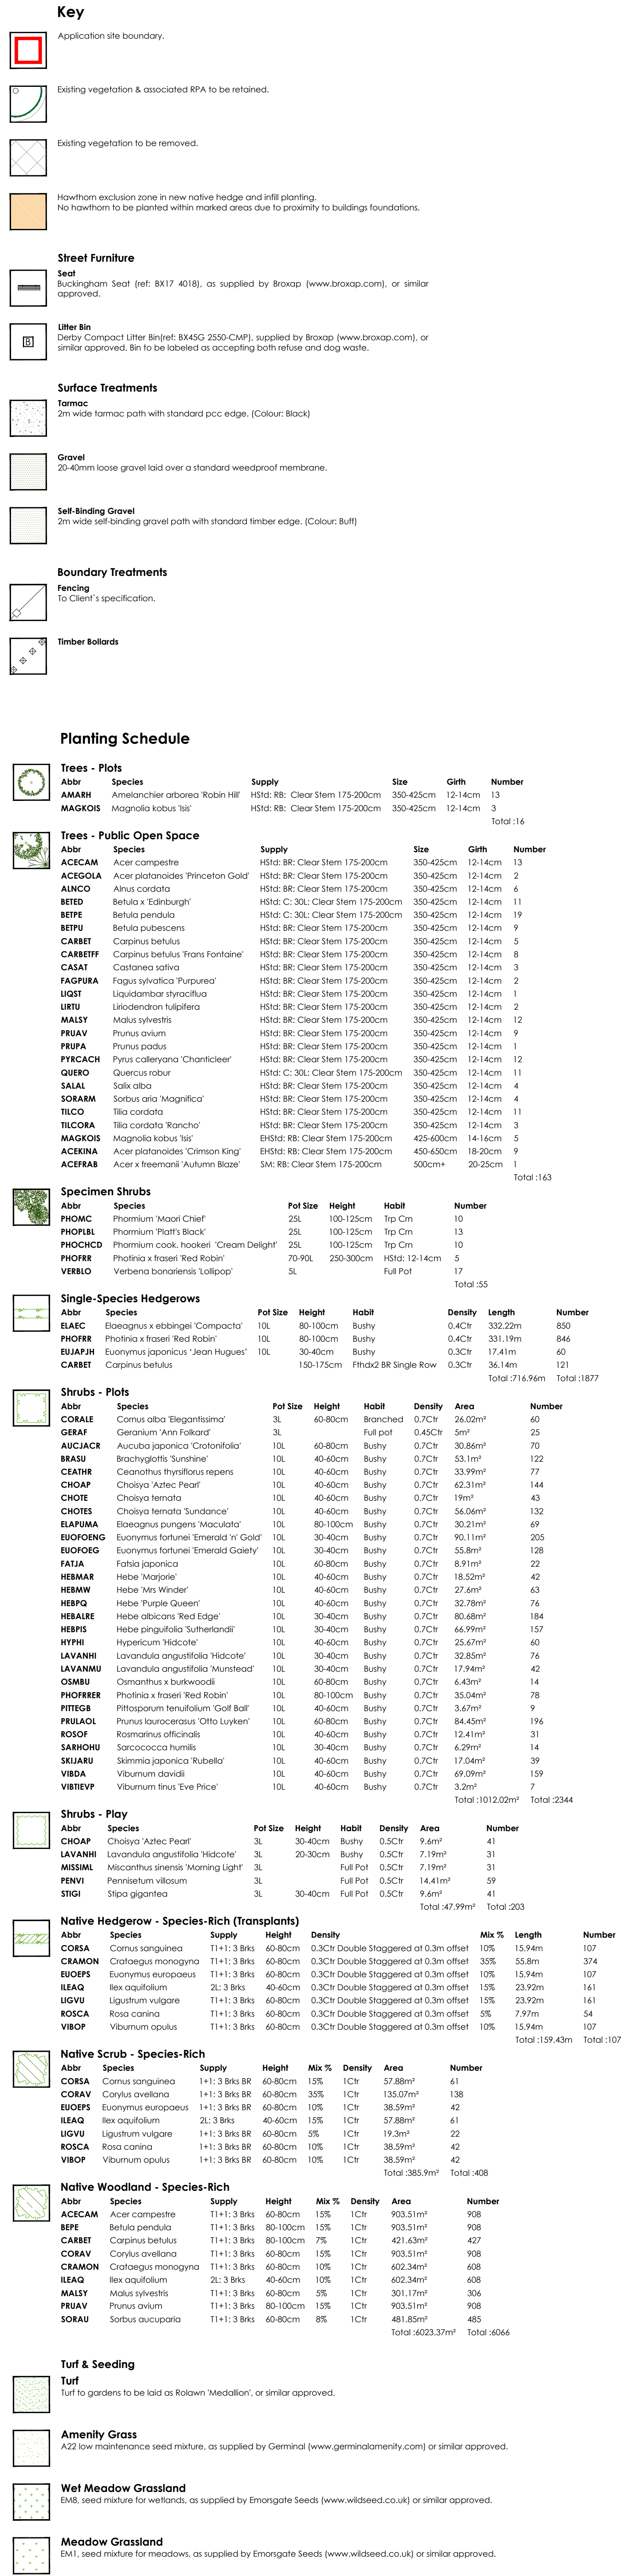

Location Plan	Rev A	Date 04.01.24	Notes Revised to the street alignment.	int. ED	Project The Commons Barwell Drawing title Soft Landscape Proposals (sheet 5 of 6)
				Status PLANNING Client David Wilson Homes East Midlands Scale 1:250 @ A0 Date 15/12/2025	Drawn By ED Checked By AL Reference GL2598 LP 05A