
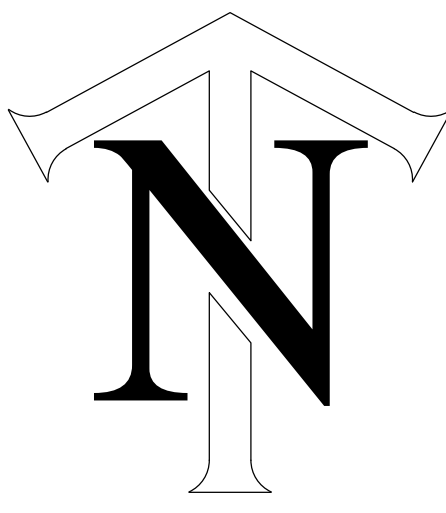


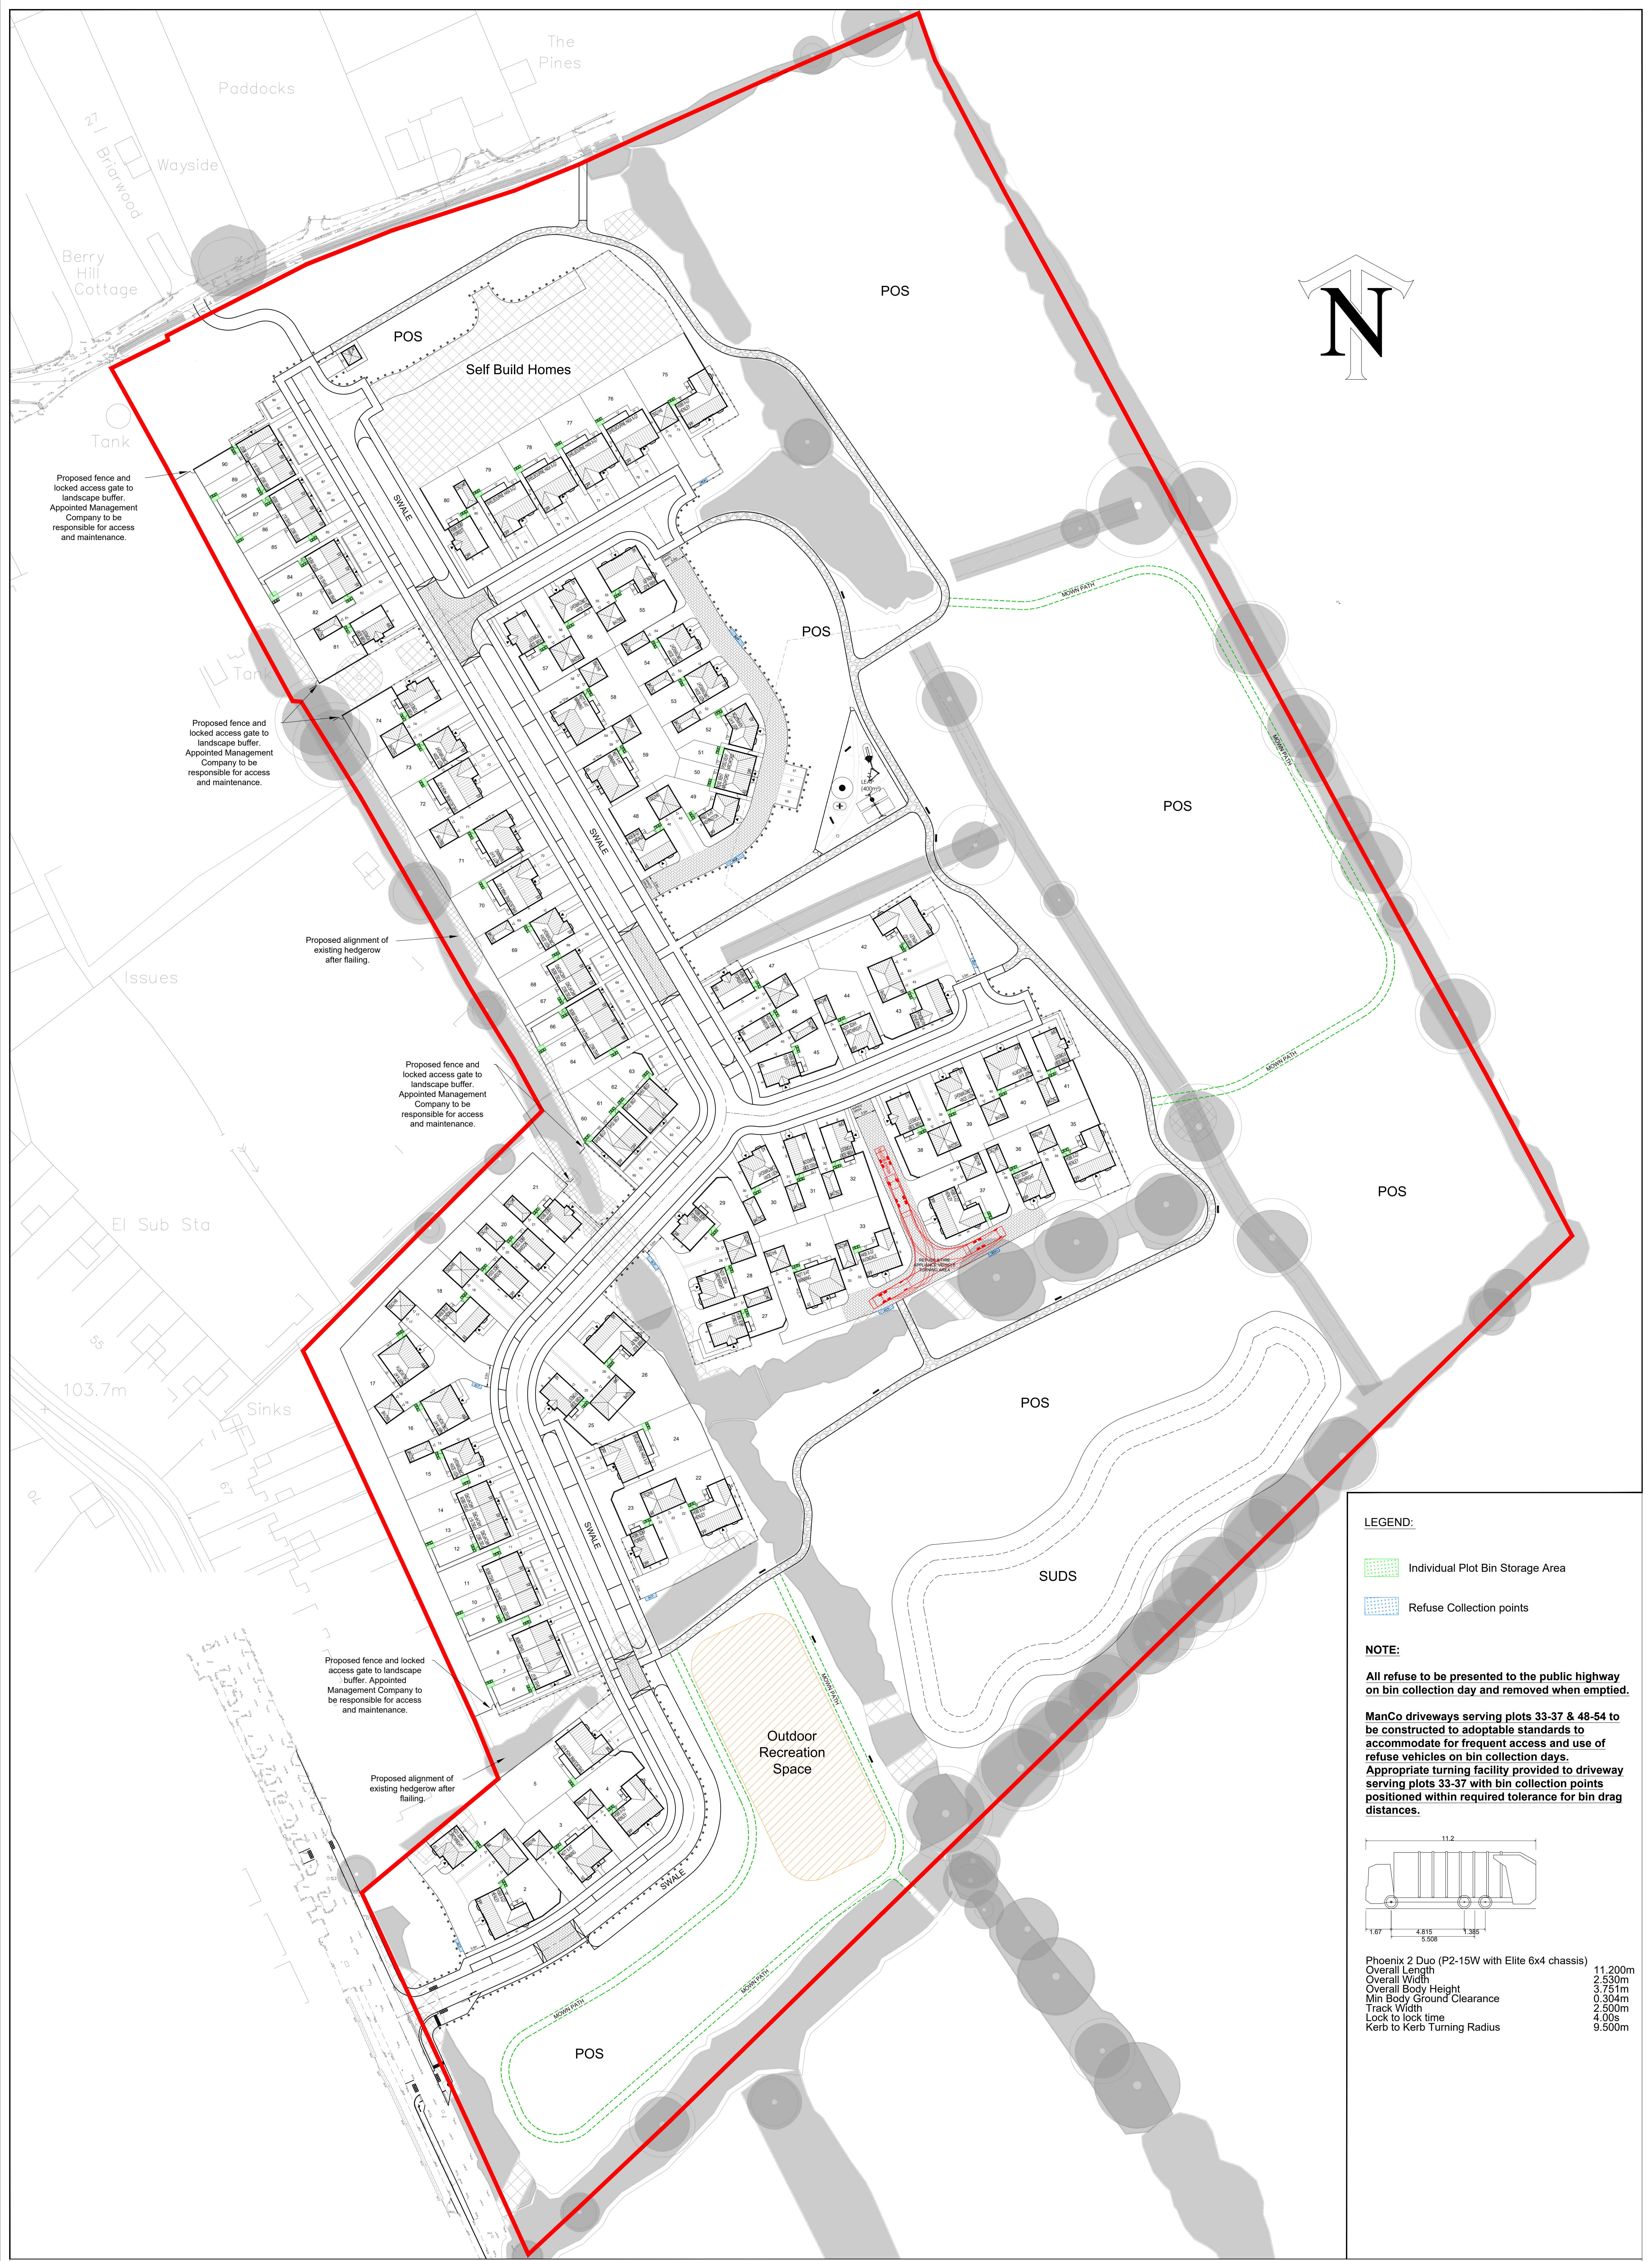


LEGEND:

- Individual Plot Bin Storage Area
- Refuse Collection points

NOTE:

All refuse to be presented to the public highway on bin collection day and removed when emptied.

ManCo driveways serving plots 33-37 & 48-54 to be constructed to adoptable standards to accommodate for frequent access and use of refuse vehicles on bin collection days. Appropriate turning facility provided to driveway serving plots 33-37 with bin collection points positioned within required tolerance for bin drag distances.

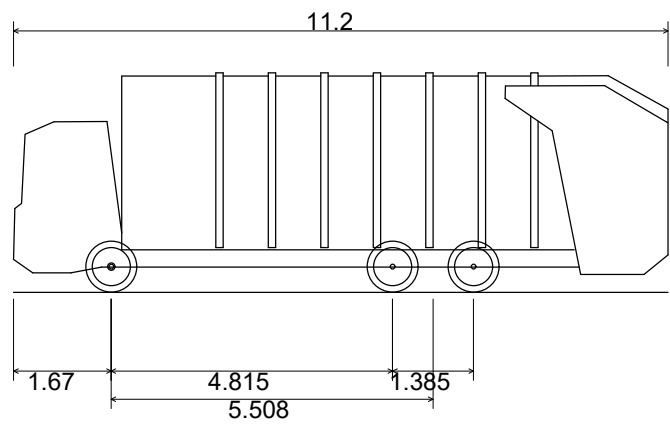

Phoenix 2 Duo (P2-15W with Elite 6x4 chassis)	11.200m
Overall Length	2.530m
Overall Width	3.751m
Overall Body Height	0.304m
Min Body Ground Clearance	2.500m
Track Width	4.00s
Lock to lock time	9.500m
Kerb to Kerb Turning Radius	

WARNING TO PURCHASERS: Property Misdescriptions Act 1991
Images and site layout are intended for illustrative purposes only and should be treated as general guidance only.
The layout including parking arrangements, layout of roads, landscaping, community facilities, play areas and other areas shown on this plan is subject to change in the planning process for the development. Please check to your satisfaction to ensure that details of any elements currently shown on this plan will be available.
The layout and landscaping are not intended to be part of any contract or warranty unless otherwise incorporated in writing into the contract.

Rev	Description	Initial	Date	Rev	Description	Initial	Date	Rev	Description	Initial	Date	Rev	Description	Initial	Date

BIN STORAGE & REFUSE PLAN The Common, Barwell



DAVID WILSON HOMES
www.davidwilsonhomes.co.uk

Drawn by: HA955/006/01
Checked by: TG
Date: 20.11.25