


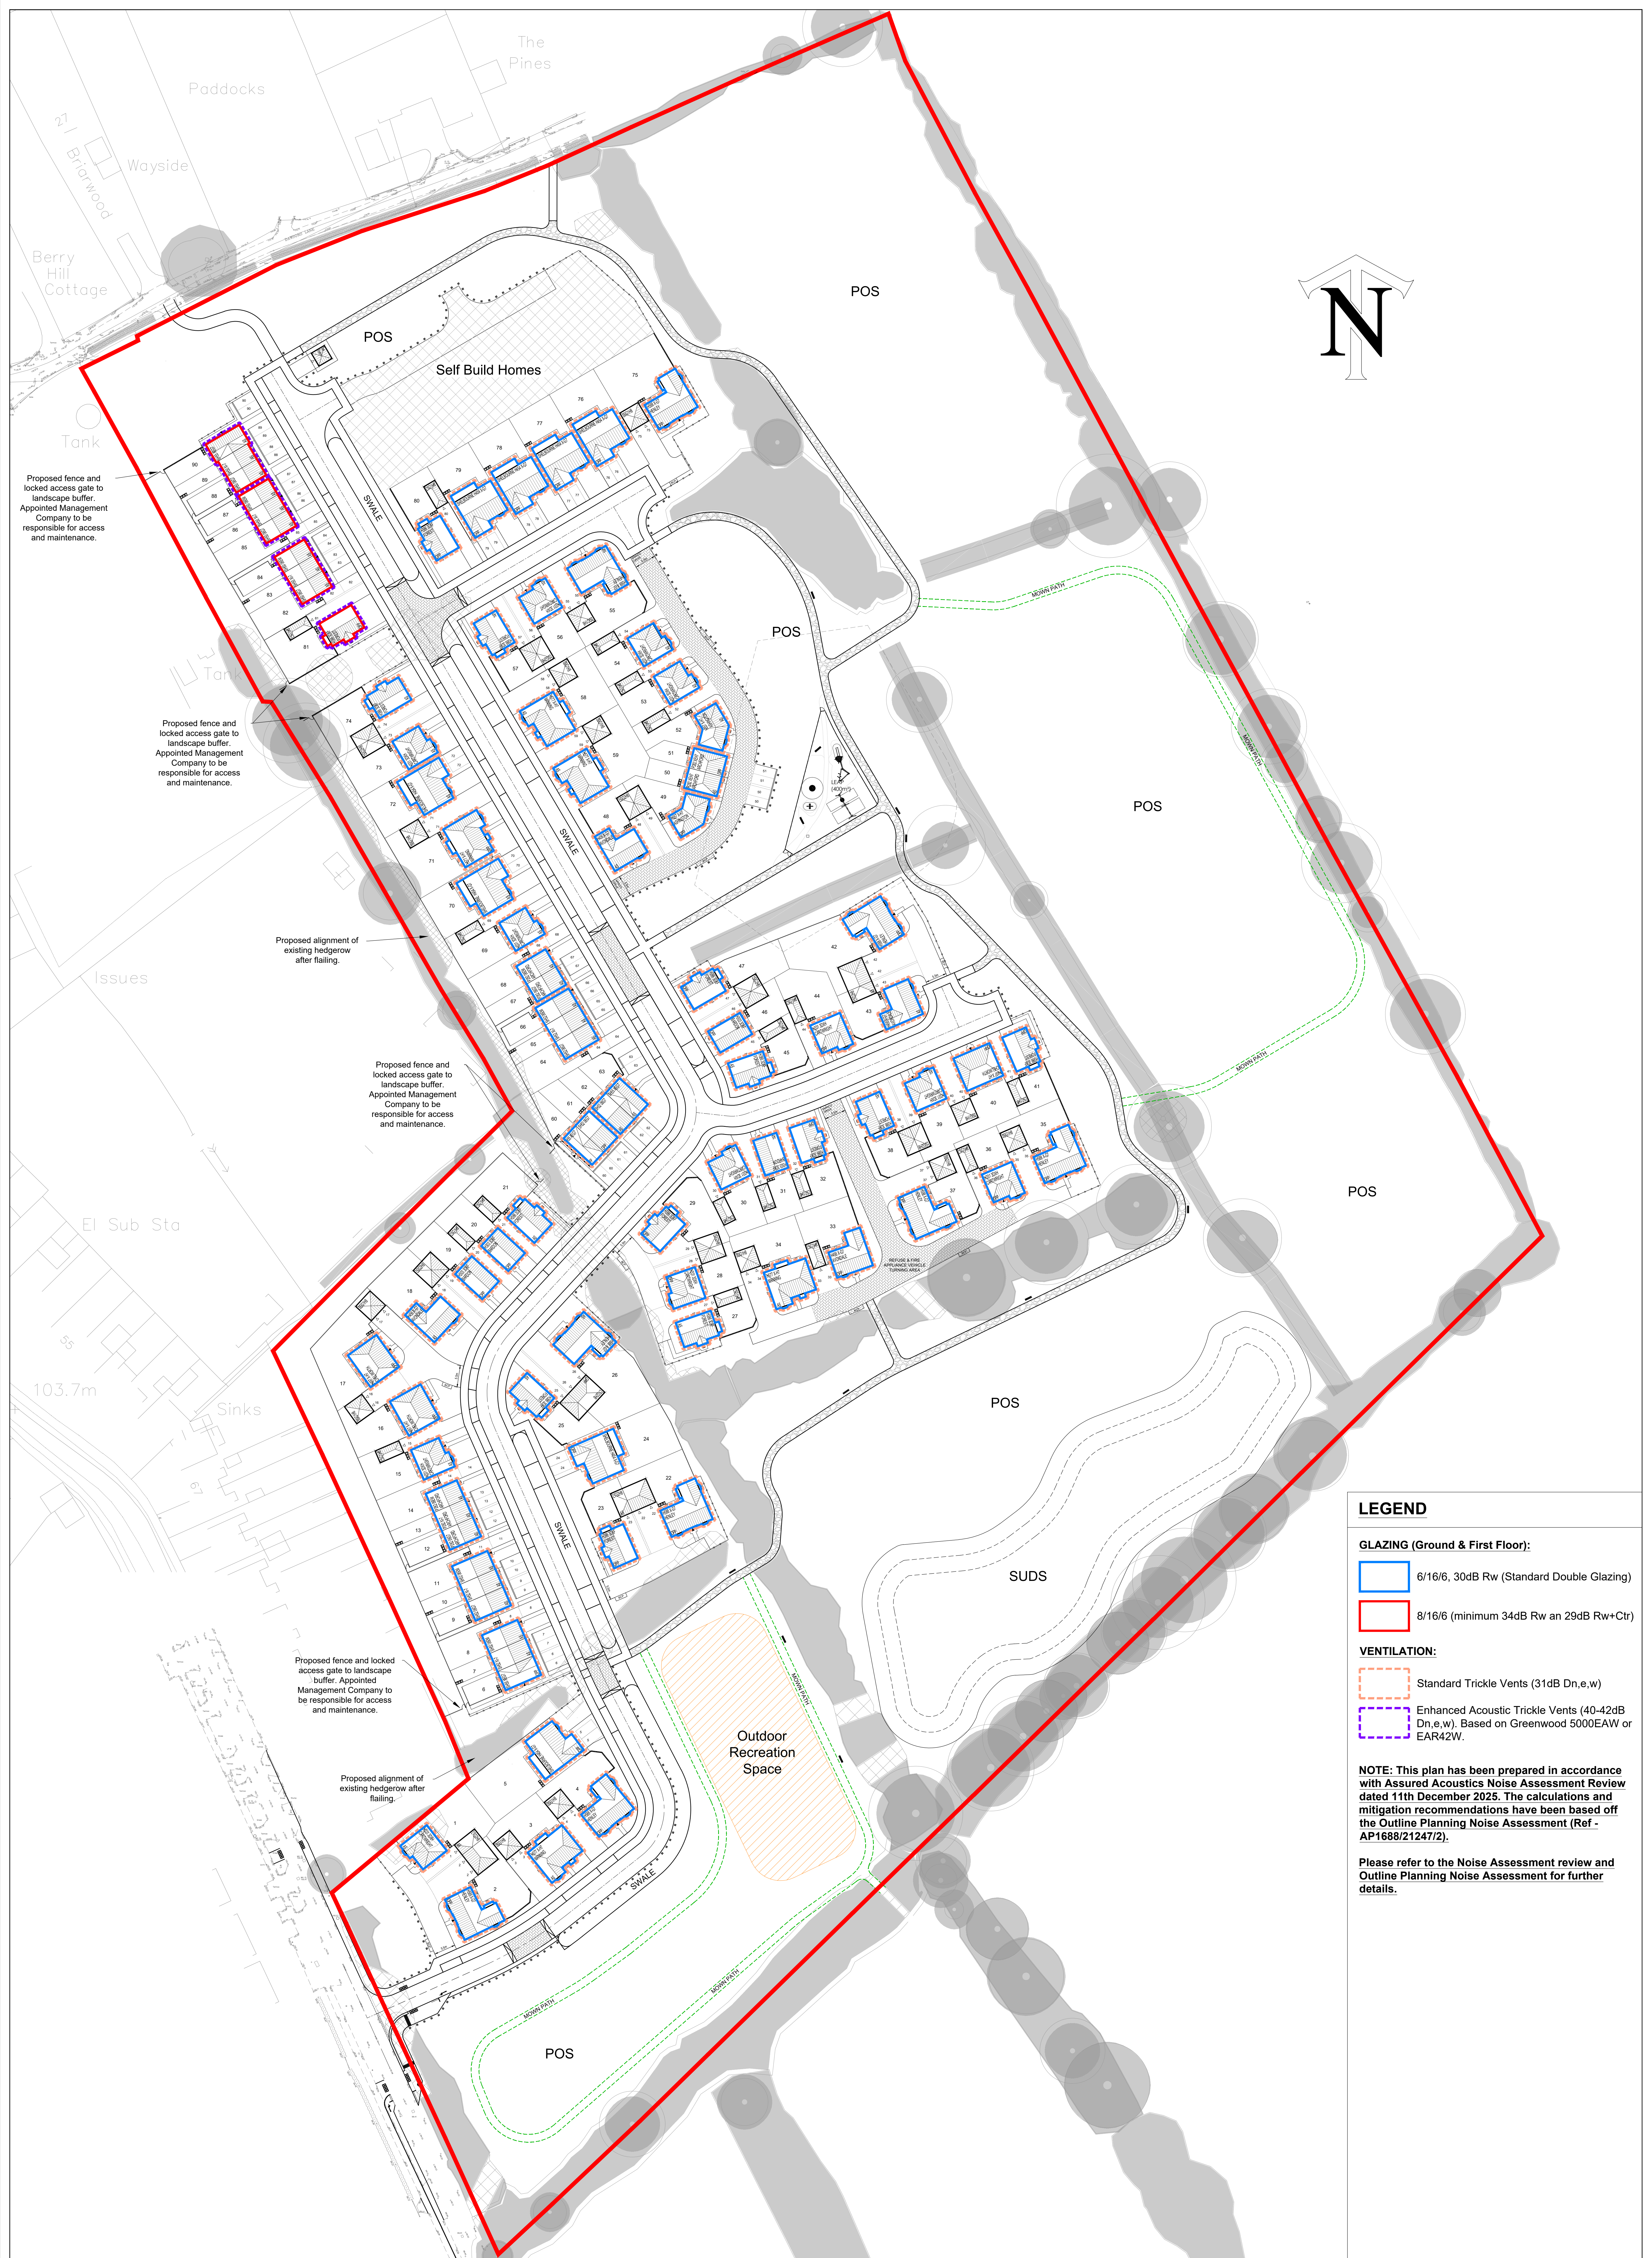

LEGEND

GLAZING (Ground & First Floor):

- 6/16/6, 30dB Rw (Standard Double Glazing)
- 8/16/6 (minimum 34dB Rw an 29dB Rw+Ctr)

VENTILATION:

- Standard Trickle Vents (31dB Dn,e,w)
- Enhanced Acoustic Trickle Vents (40-42dB Dn,e,w). Based on Greenwood 5000EAW or EAR42W.

NOTE: This plan has been prepared in accordance with Assured Acoustics Noise Assessment Review dated 11th December 2025. The calculations and mitigation recommendations have been based off the Outline Planning Noise Assessment (Ref - AP1688/21247/2).

Please refer to the Noise Assessment review and Outline Planning Noise Assessment for further details.

WARNING TO PURCHASERS: Property Misdescriptions Act 1991

Images and site layout are intended for illustrative purposes only and should be treated as general guidance only.

The report includes planning permissions, local authority planning, community facilities, play areas and other amenities and details of the proposed development in the planning permission for the development. Please refer to your solicitor to obtain full details of any planning consent and planning conditions.

The layout and descriptions are not intended to be part of any contract or security, unless otherwise stated in writing into the contract.

Rev	Description	Initial	Date	Rev	Description	Initial	Date	Rev	Description	Initial	Date	Rev	Description	Initial	Date

ACOUSTIC PROTECTION PLAN The Common, Barwell



Drawn by: HA955/007/01
Scale: 1:500 (A4) Date: 08.12.25
Checked by: -