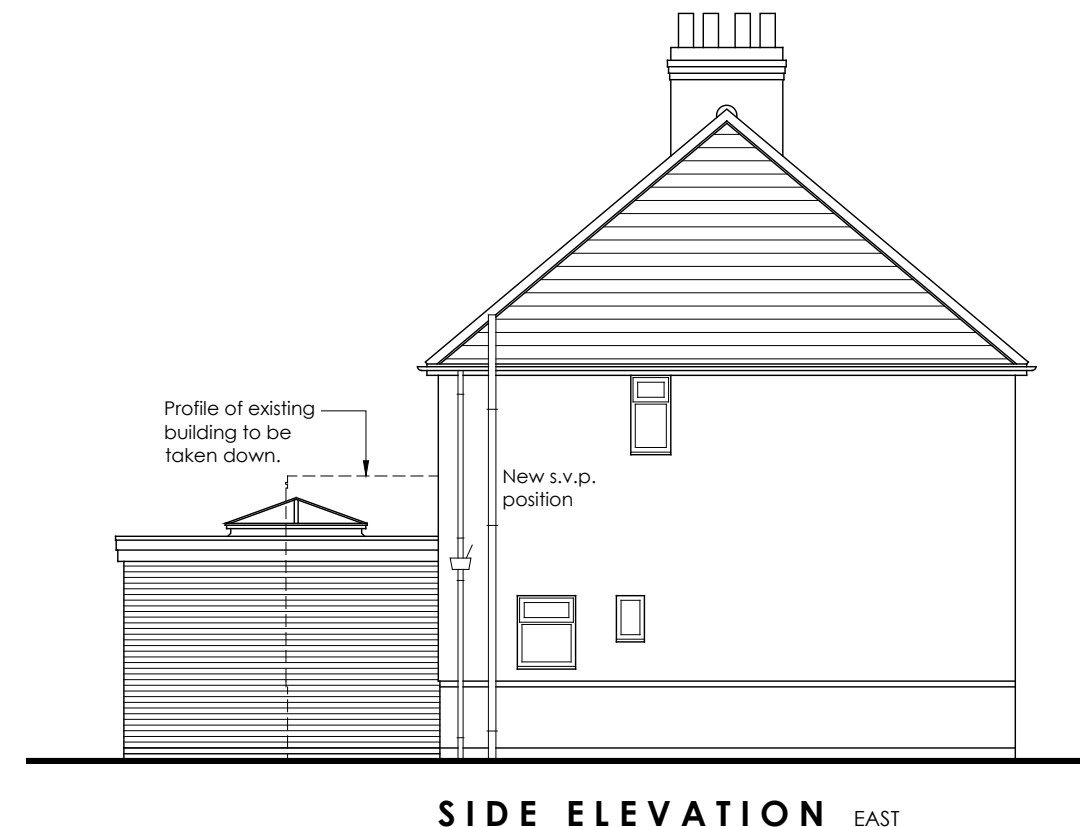
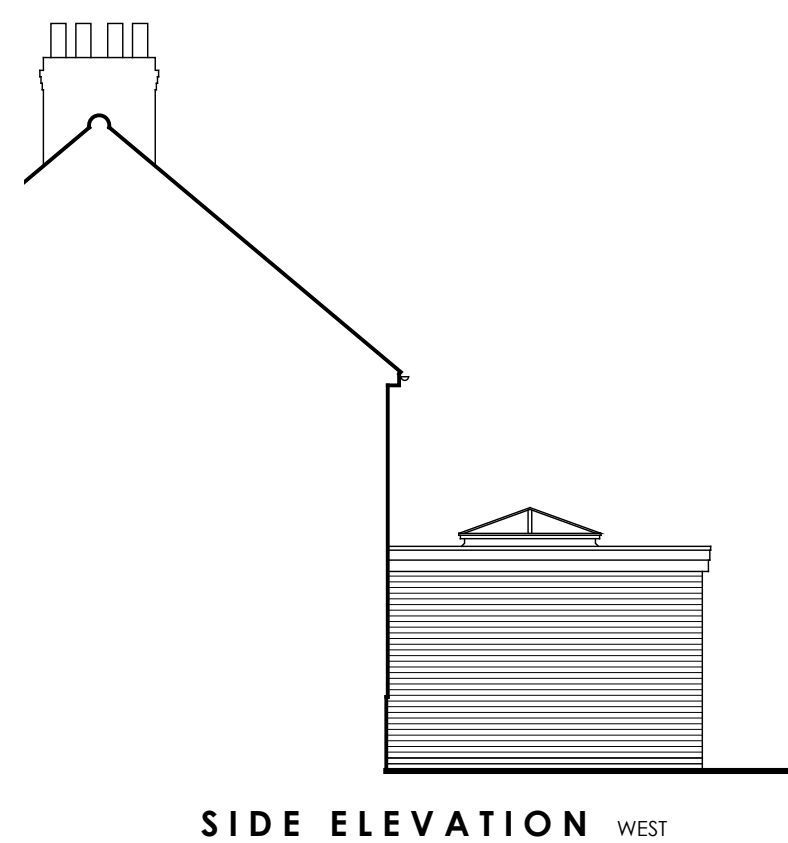
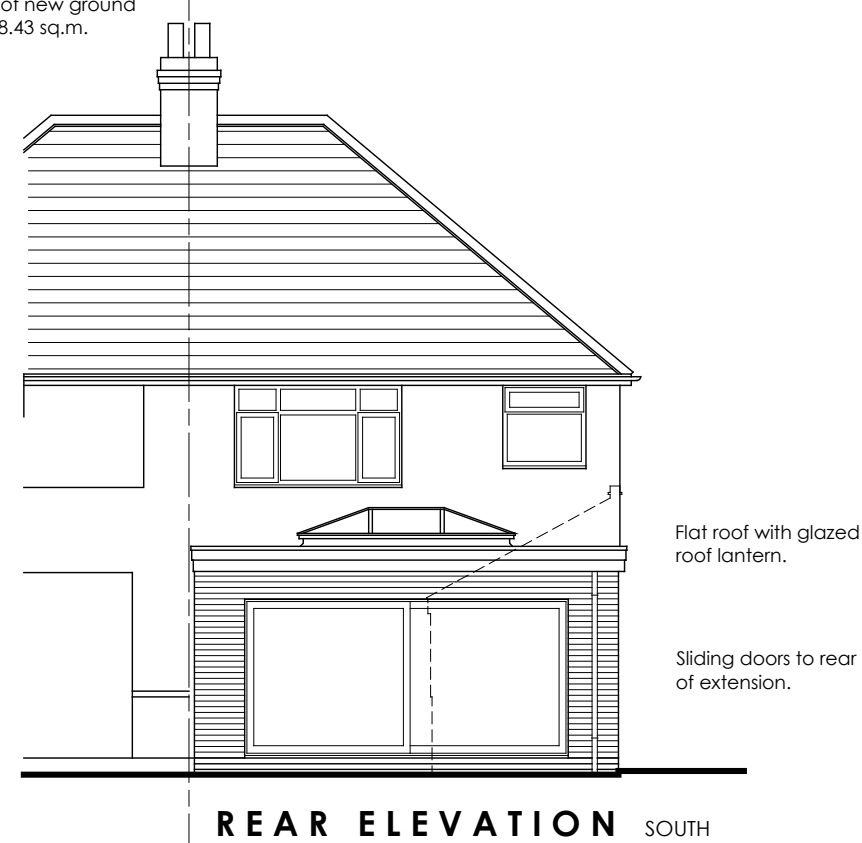
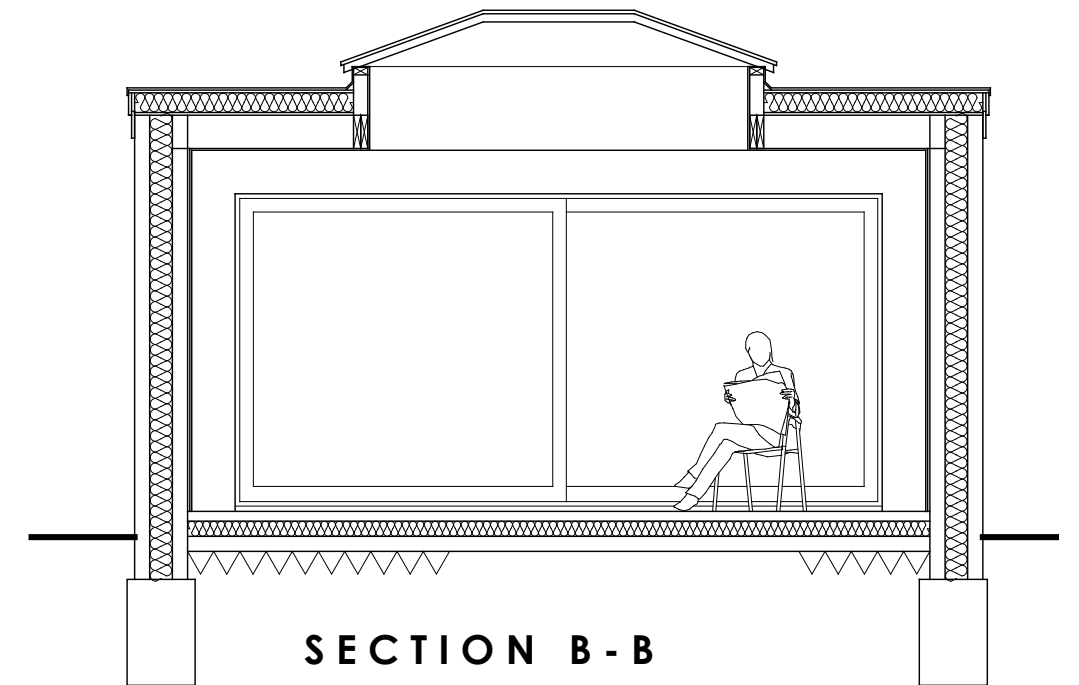
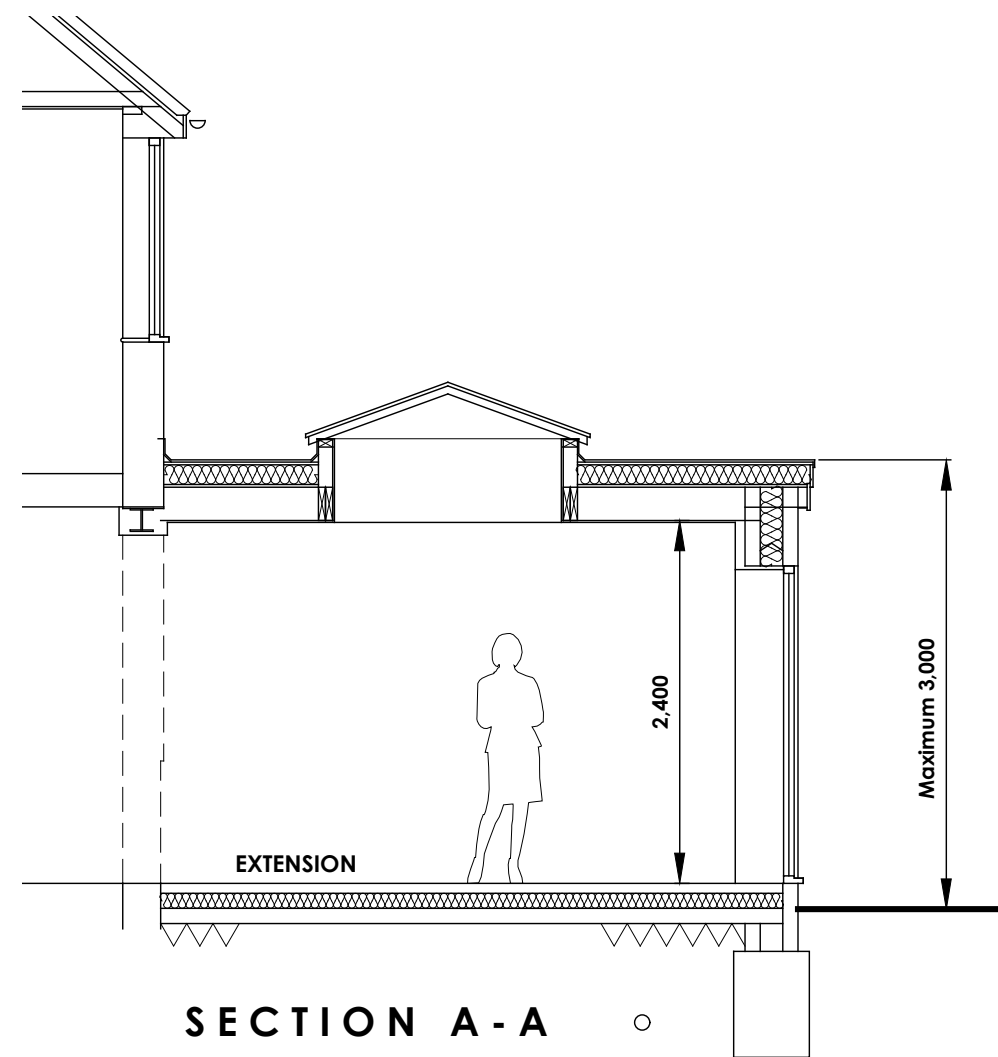
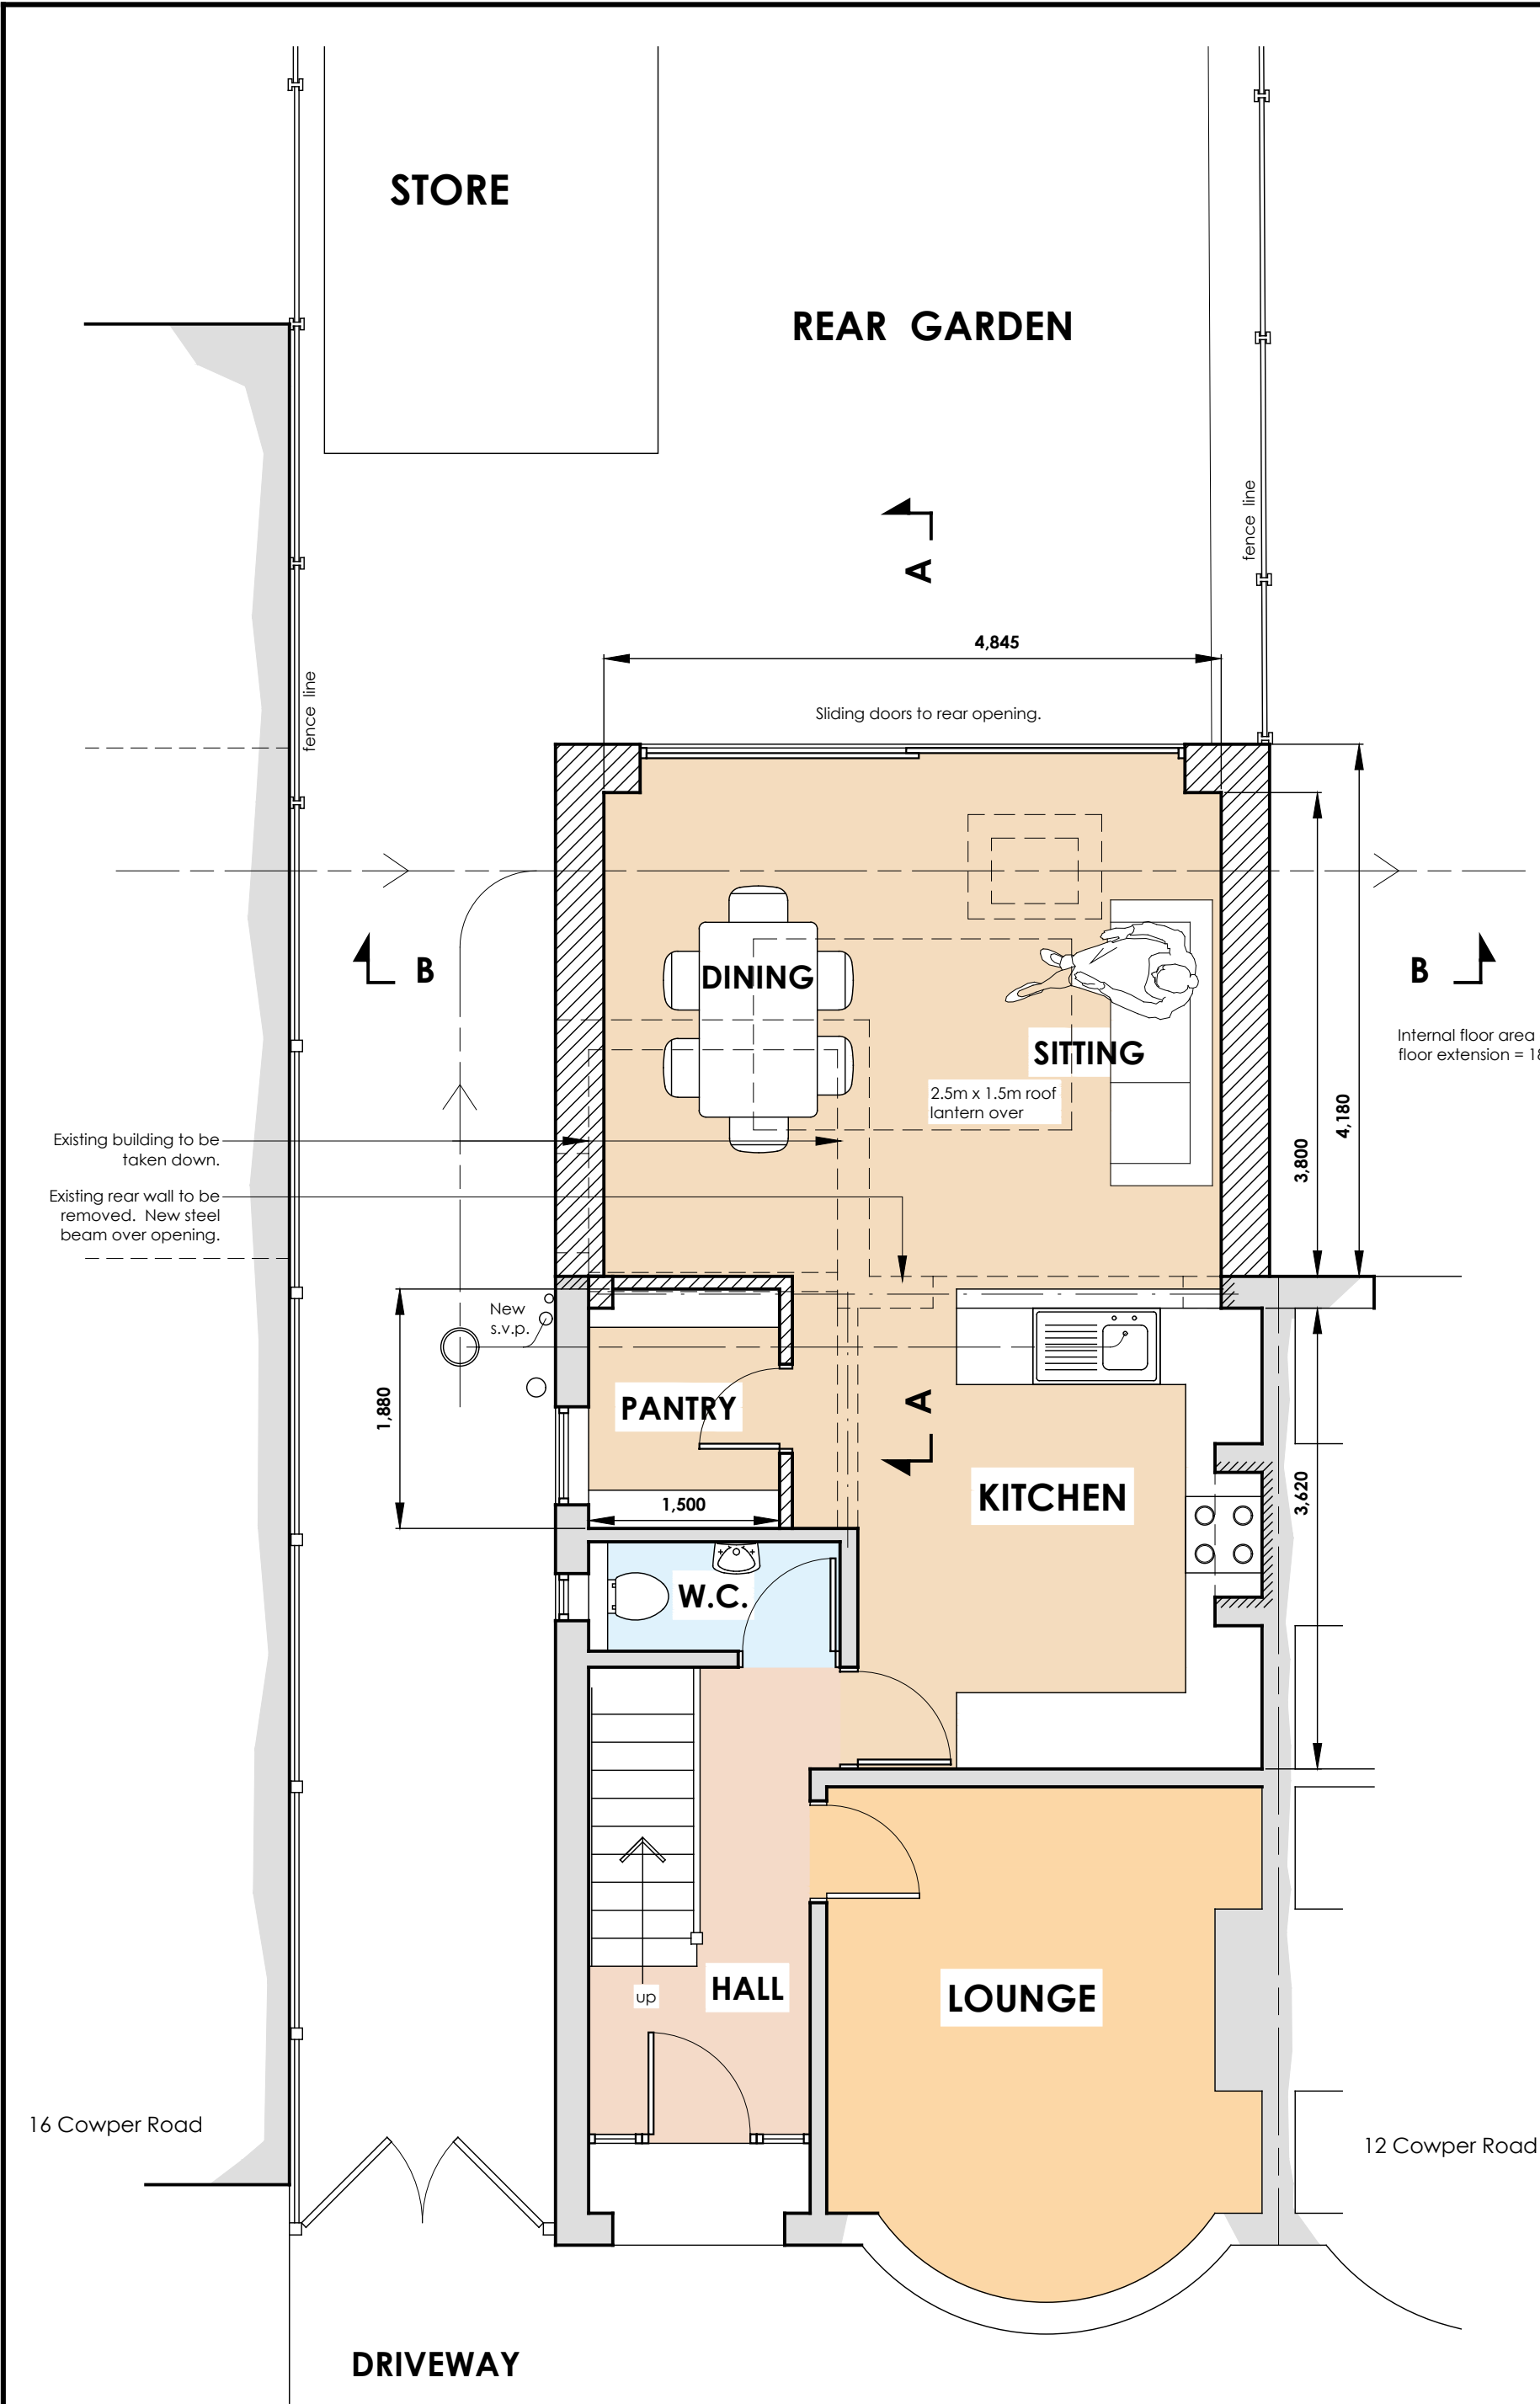


GRAHAM HARRIS PARTNERSHIP Ltd.
ARCHITECTURAL SERVICES
11 RIDGEWAY, LITTLETHORPE, LEICESTERSHIRE LE19 2JJ
PHONE: (0116) 275 2275
EMAIL: gra.h@btinternet.com
WEB: grahamharrispartnership.com

Proposed single storey rear extension
PRIOR APPROVAL APPLICATION (LARGER HOME EXTENSION)
14 Cowper Road
Burbage
Hinckley
LE10 2LP

DRAWING No. 6426 / G / 8	SCALE 1:50 & 1:100 @ A2
DRAWN BY R.H.	DATE 18.9.2024