



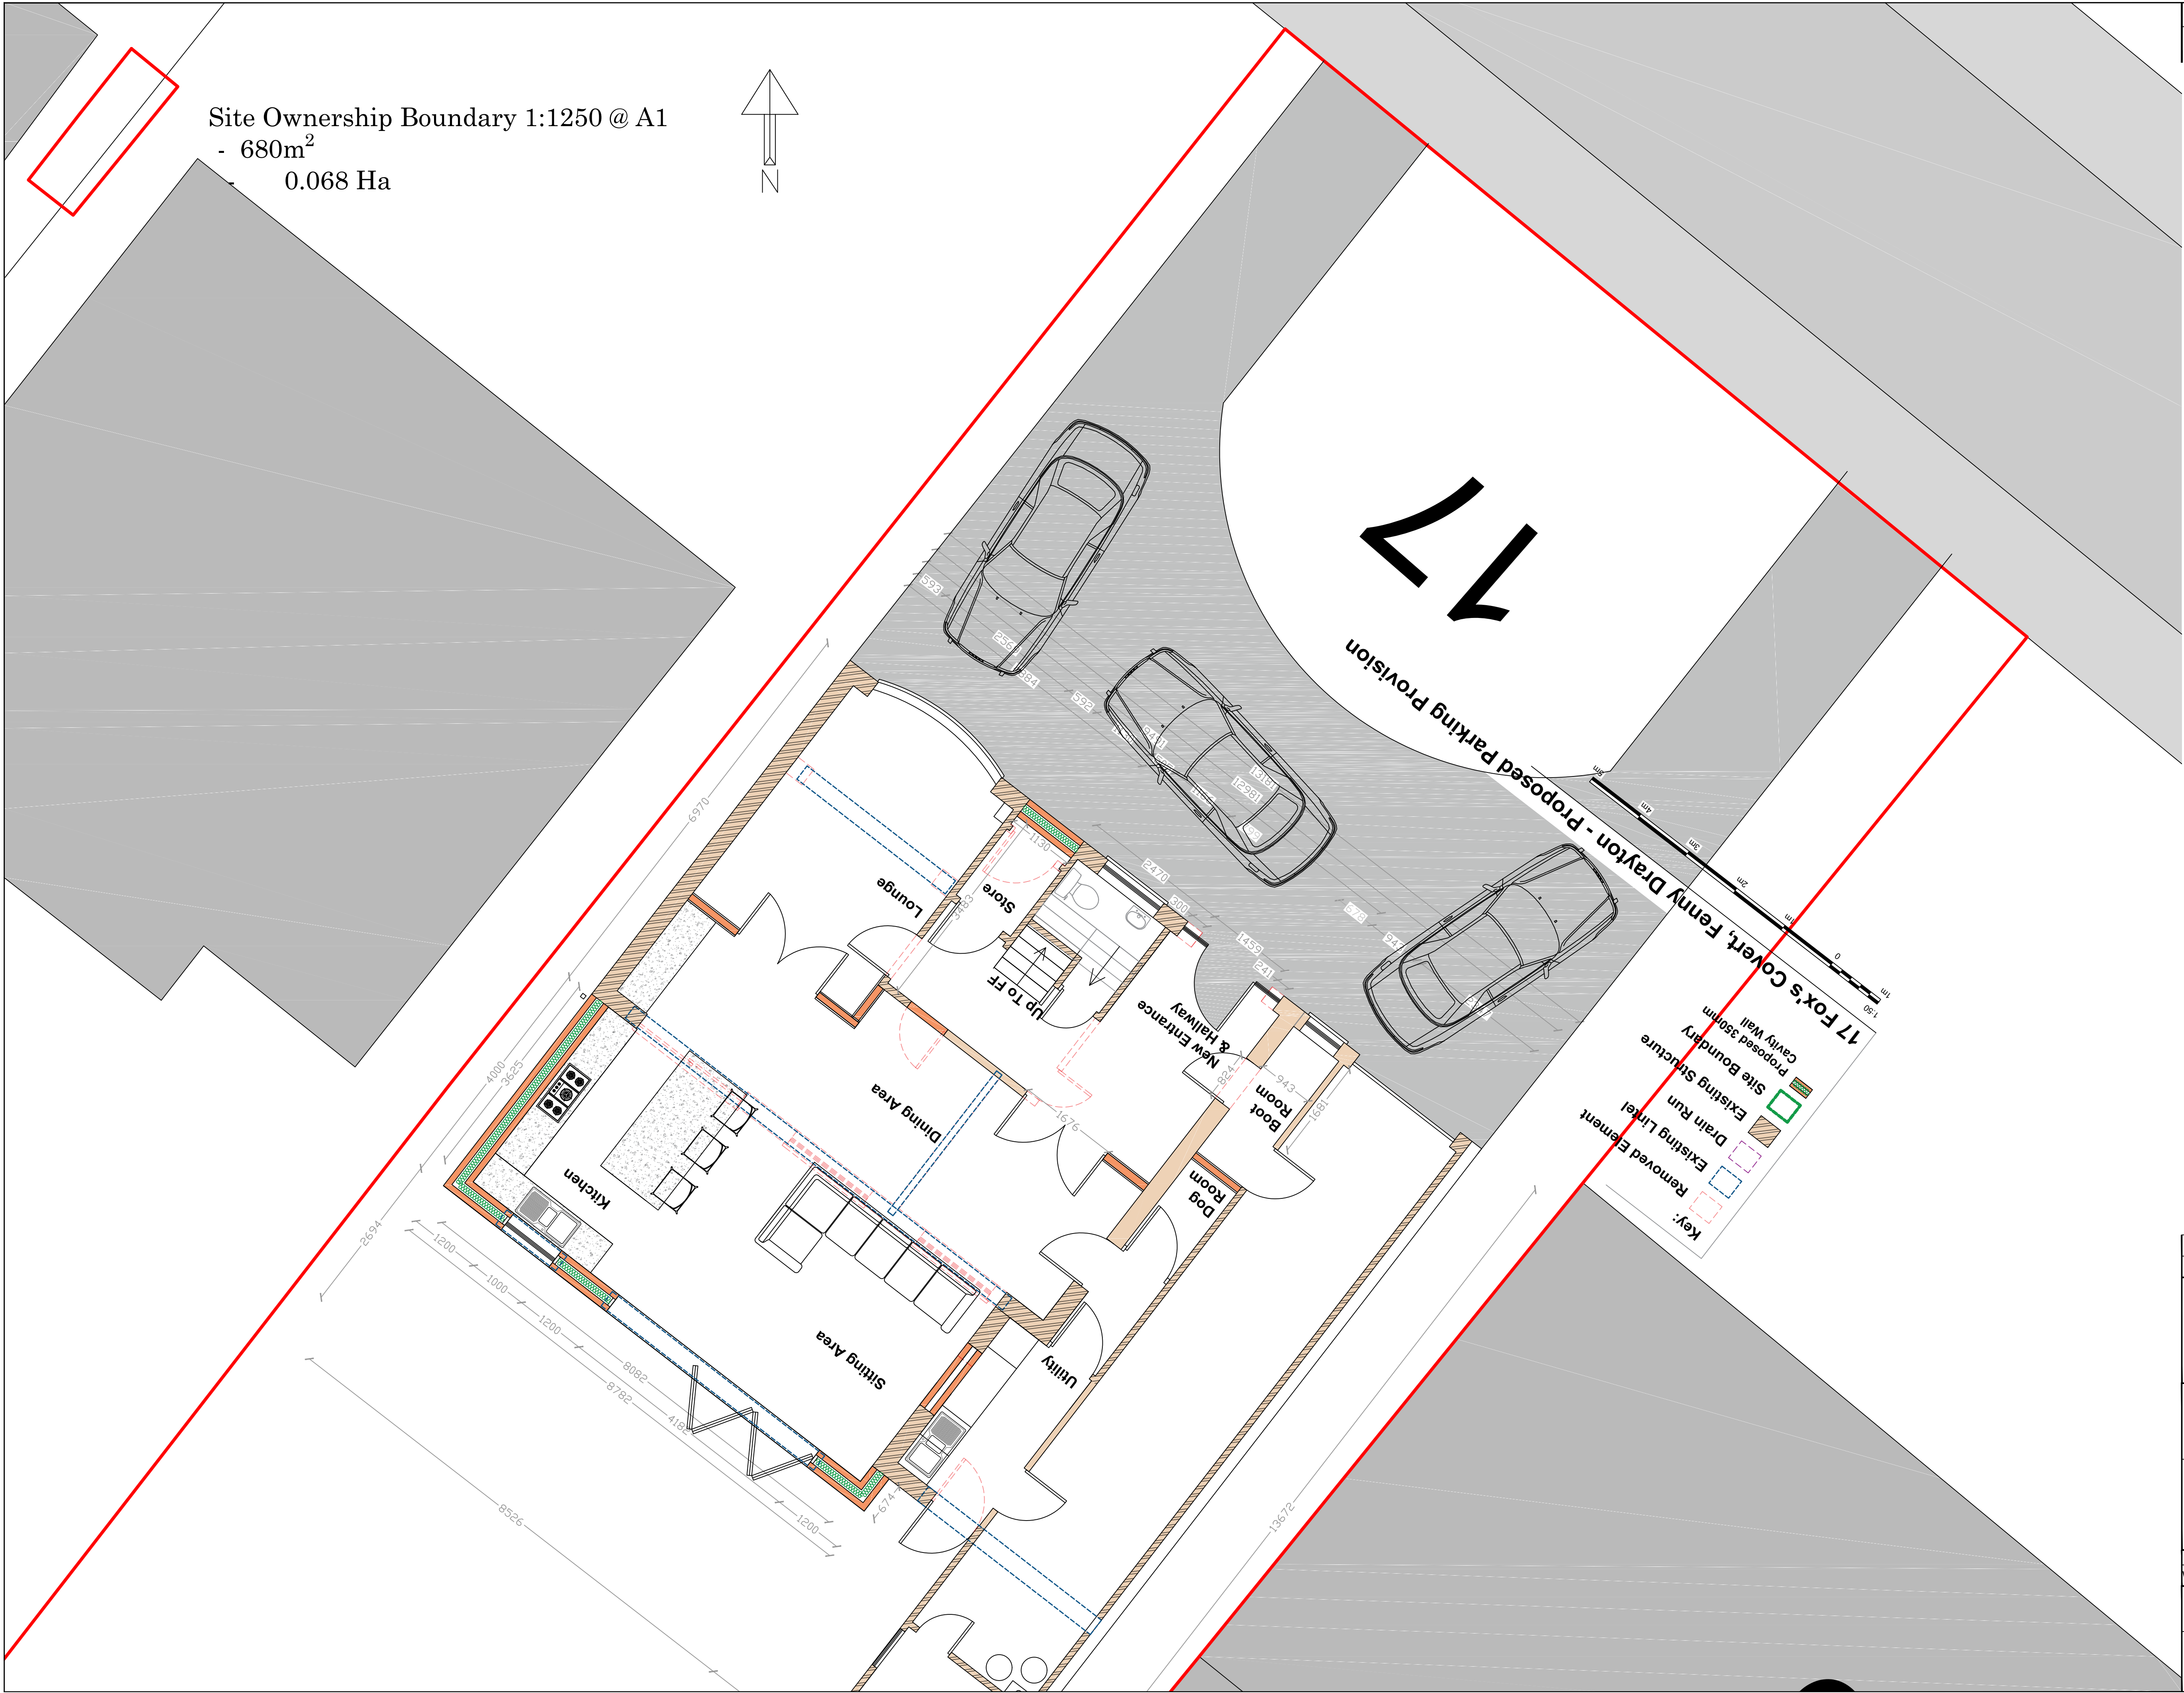

Site Ownership Boundary 1:1250 @ A1
- 680m²
0.068 Ha

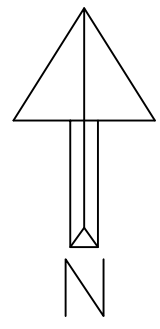

17

17 Fox's Covert, Fenny Drayton - Proposed Parking Provision

- Key:
- Proposed 350mm Cavity Wall
 - Site Boundary
 - Existing Structure
 - Drain Run
 - Existing Link
 - Removed Element

No		Note	
1.		ONLY TO BE SCALED WHEN PRINTED AT A1	
2.		All dimensions in mm unless indicated.	
3.		Plans should be checked by the client, structural engineer and building control, no responsibility will be given to the designer.	

Rev	By	Date	Description	Chk'd
Ladbury Architectural Design WILLIAM LADBURY 11 SEDGEMERE ROAD MARKET BOSWORTH CV13 0AY TEL : 07841354894 william@ladburyad.com				
				
Project: 17 FOX'S COVERT FENNY DRAYTON				
Drawing Title: PROPOSED PARKING PROVISION				
A1				
Drawn	Chk'd	Appd	Status	Date
WLADBURY			PLANS	25.04.2025
Scale @ A1				1:50
Drawing No:				Rev
17FOX-PS25-6				