


Notes:-
Building to comprise of a structure steel frame clad with plastic coated box profile steel cladding sheet in goosewing grey (to match existing factory building).
Precast Concrete Wall Panels at ground levels as shown.
Black/grey uPVC rainwater goods as shown. Rainwater shall be directed to existing site drainage infrastructure.
3no. Exterior lights as shown (on northern elevation only) and angled downwards, towards existing factory.

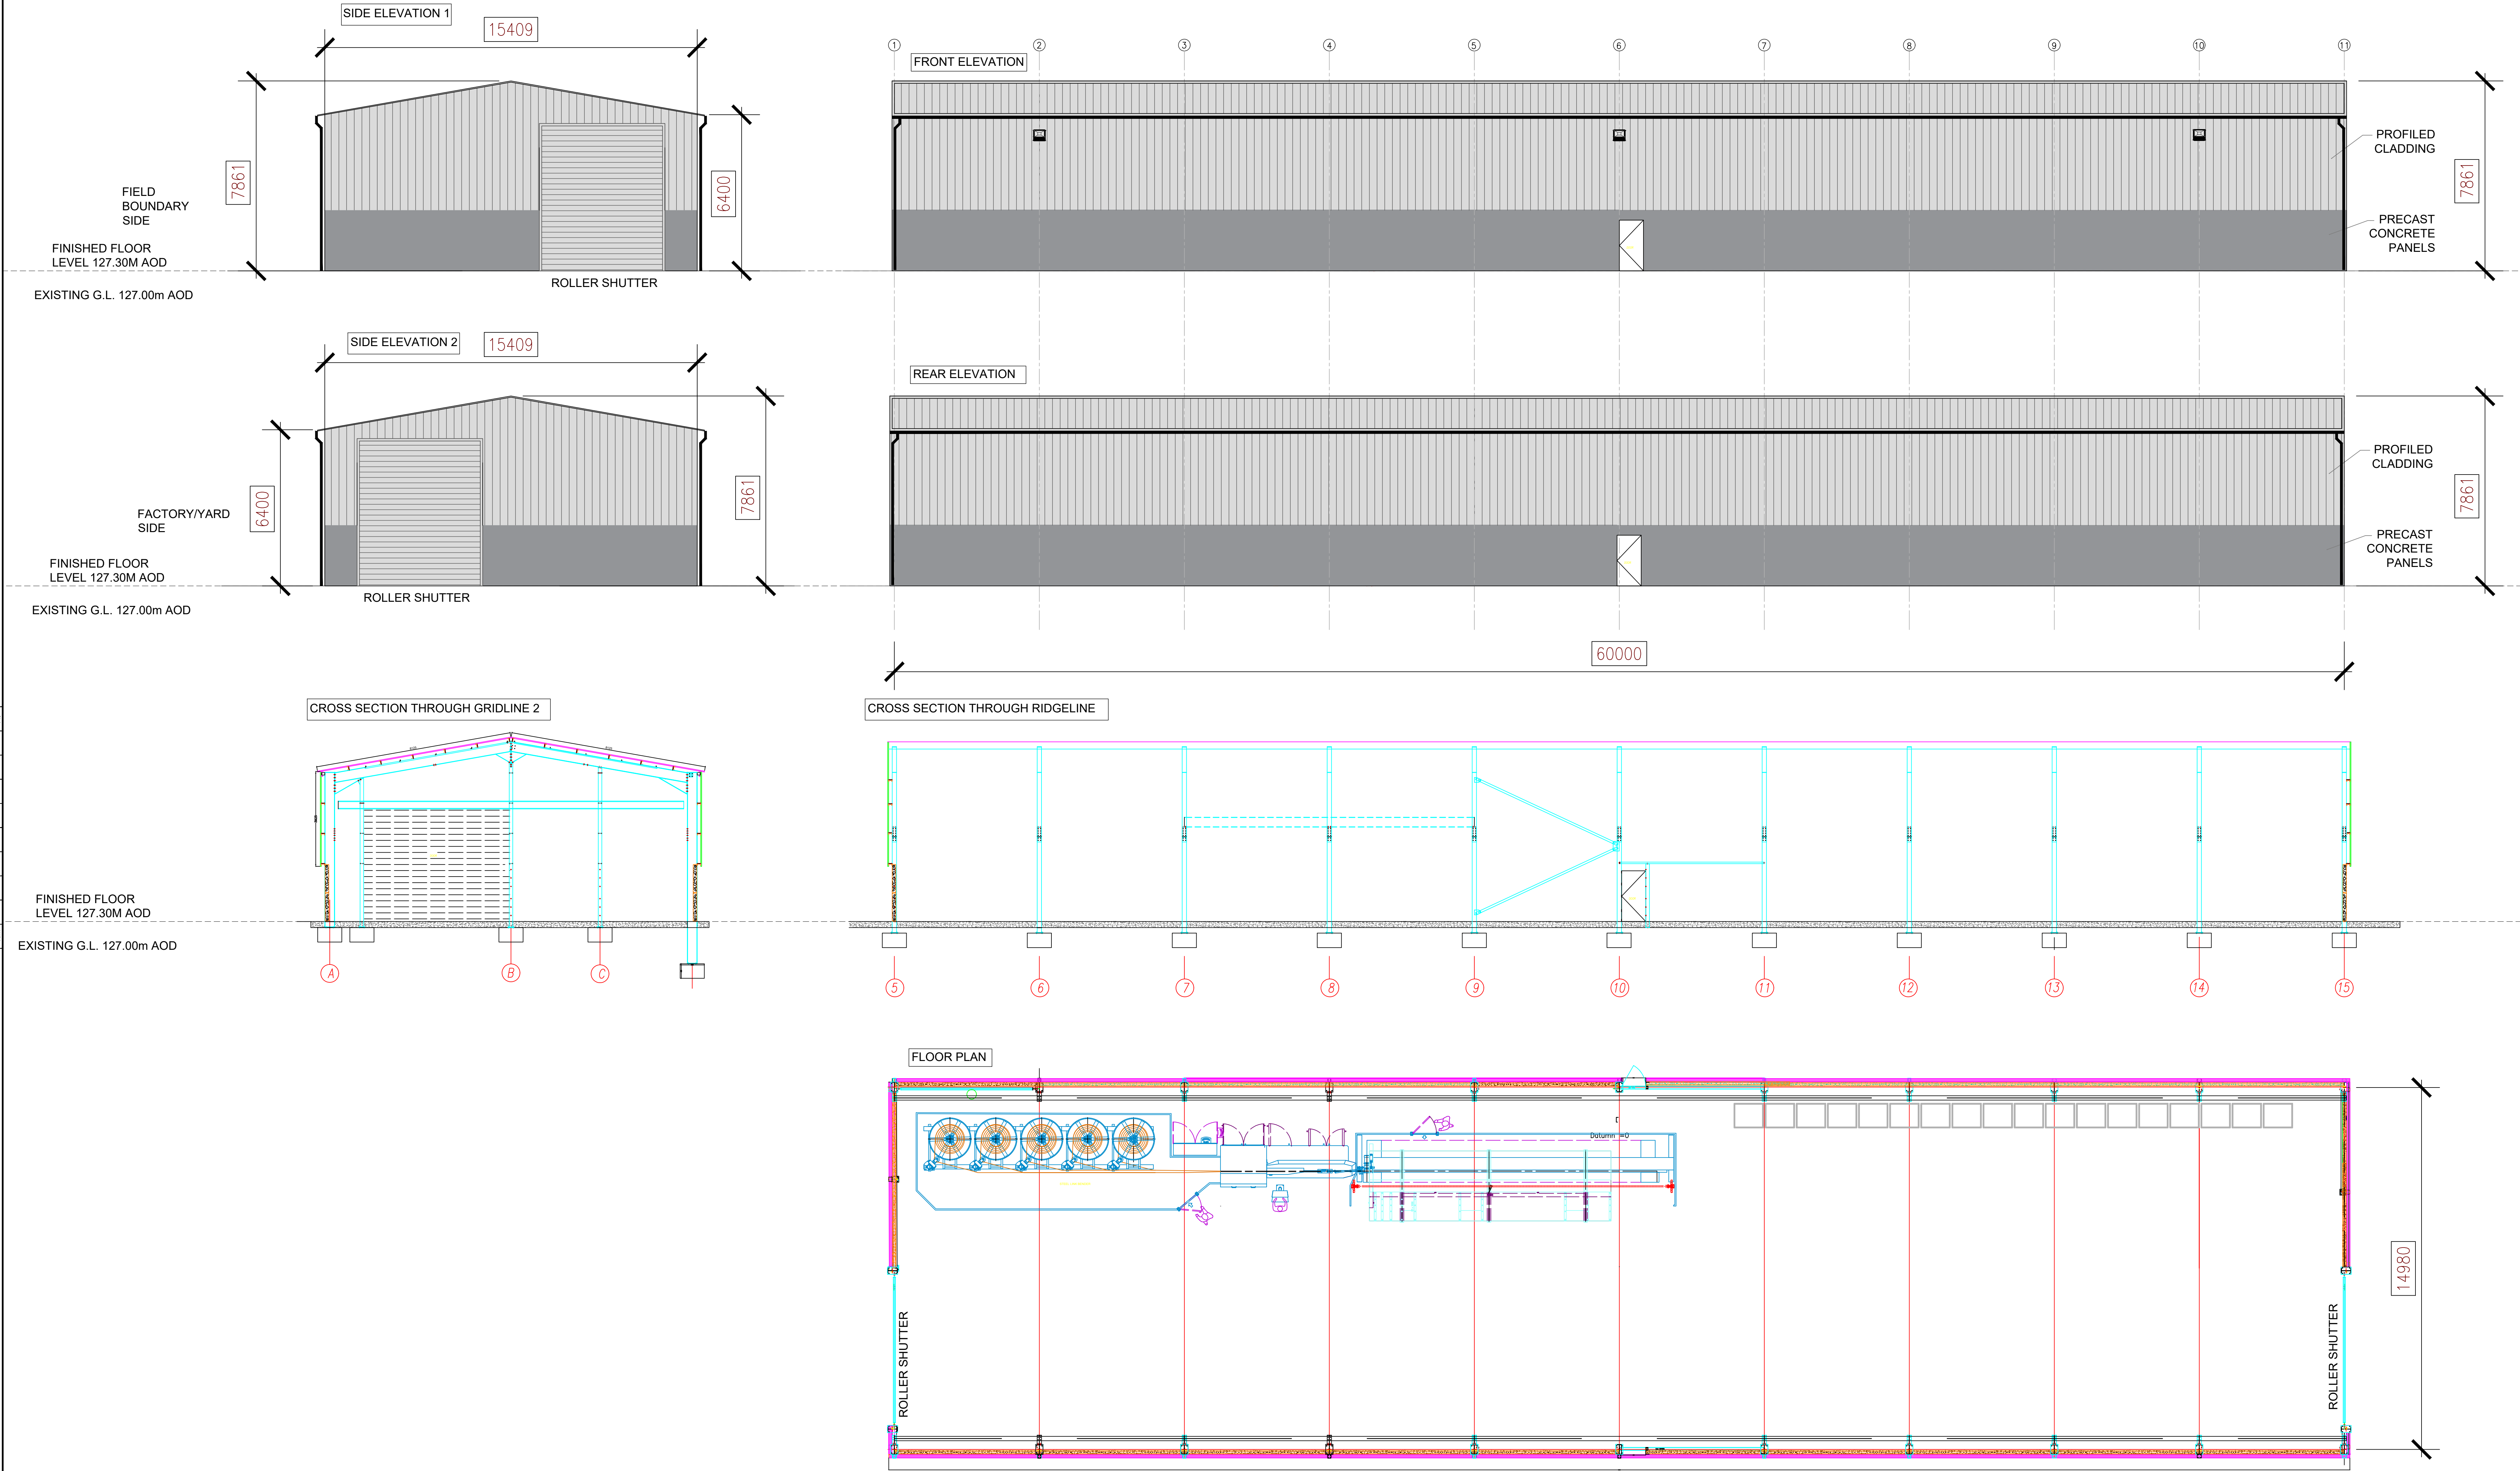

Rev	Date	Revision detail	By	CHKD
0	13/06/2023	Original issue		



FP McCann
Knockloughlin Quarry, 3 Drumard
Road, Magherakelt,
BT15 9GA
Tel: +44 (0)28 7964 2558
Fax: +44 (0)28 7964 4224
www.fpmccann.co.uk

Contract: Internal

Title: FP McCann Ltd
Brascote Lane
Cadeby
Plans and Elevations

Scale: 1:100	Status: Planning
Date: 13/06/2023	
Drawn: PH	
Checked: FMC	

Drawing no: 2023/CAD/PD-03 Rev: 0