




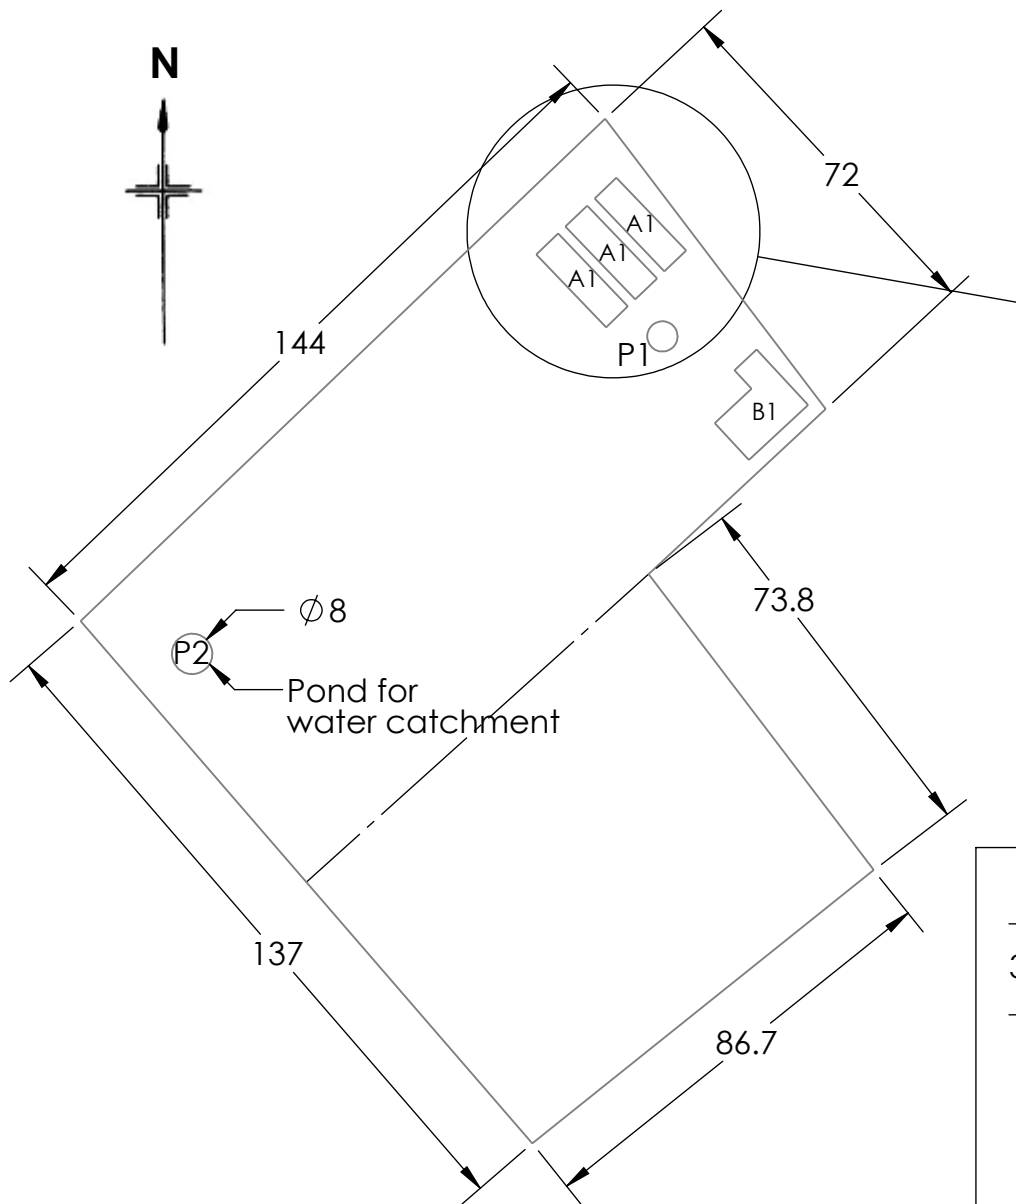


DETAIL - A1
SCALE 1 : 500

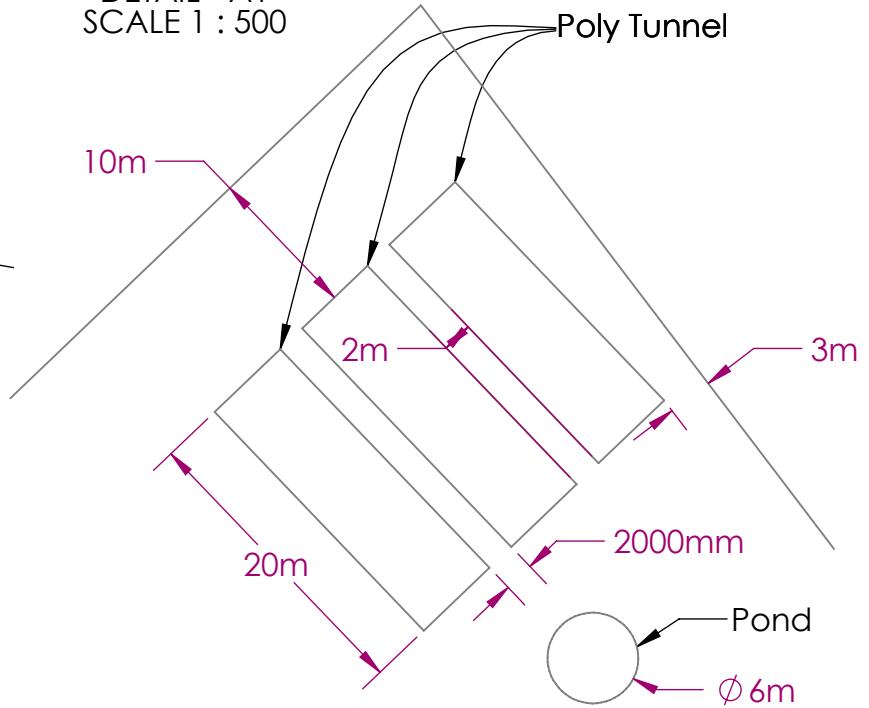






Poly Tunnel Dimensions 1:250

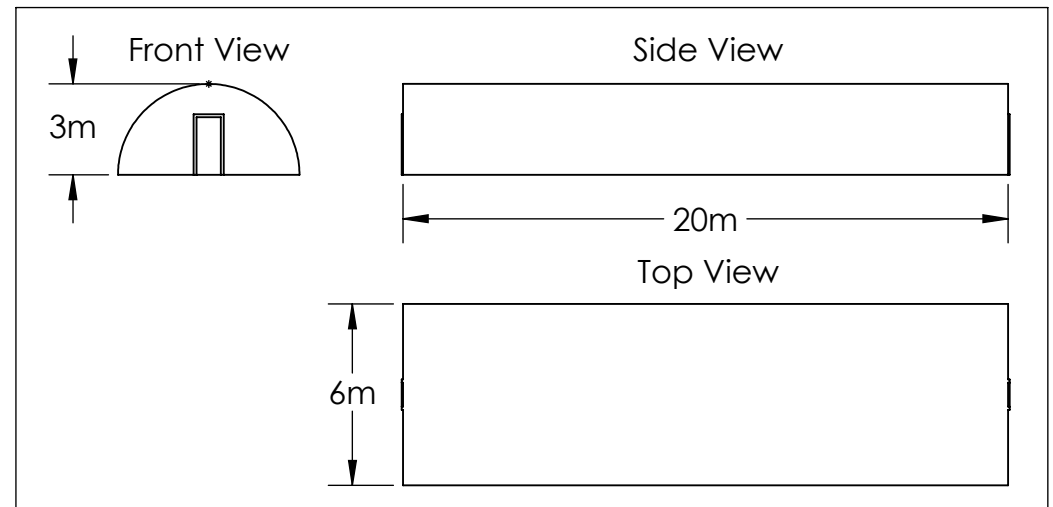



Title Number: LT262496
Ordinance Survey Plan Ref.: SK4805 SK4806
Easting: 448294
Northing: 305809

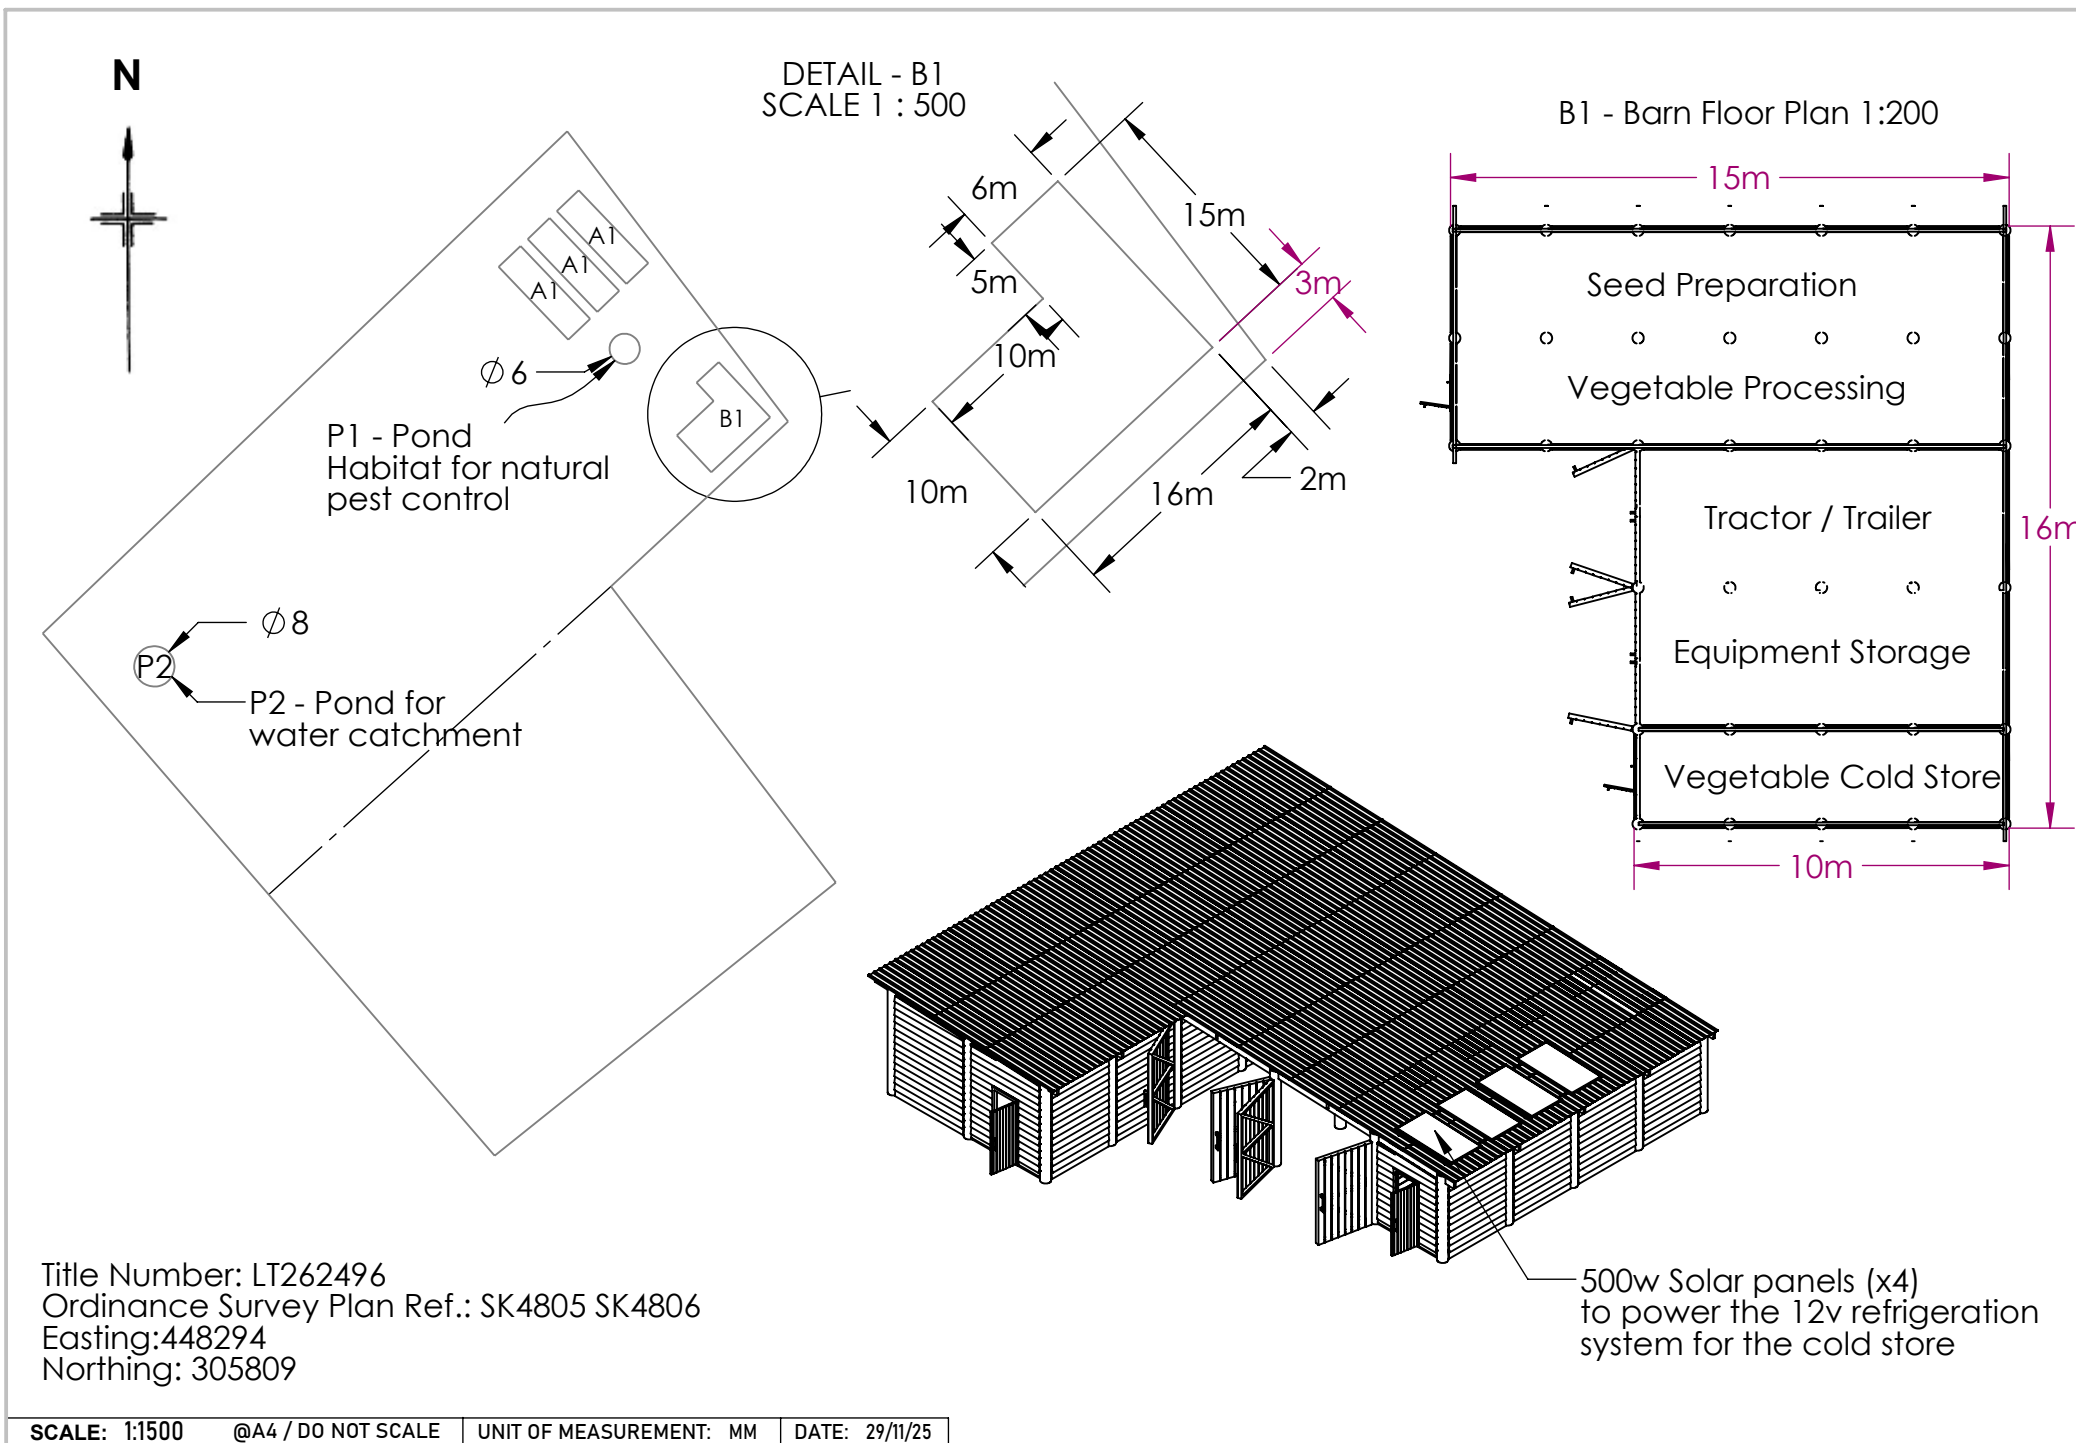

B1 - Barn Plan 1:250

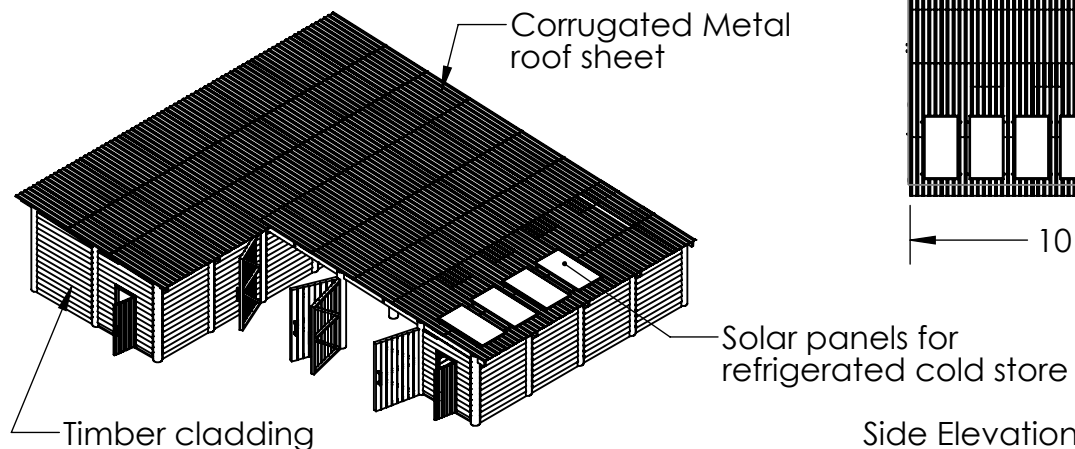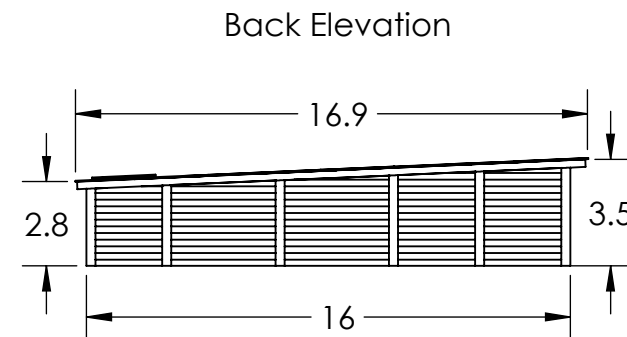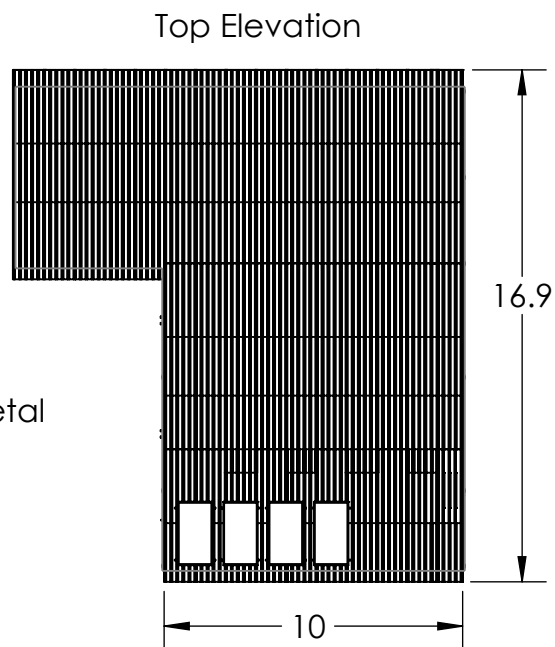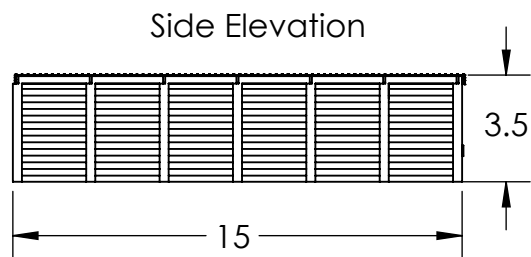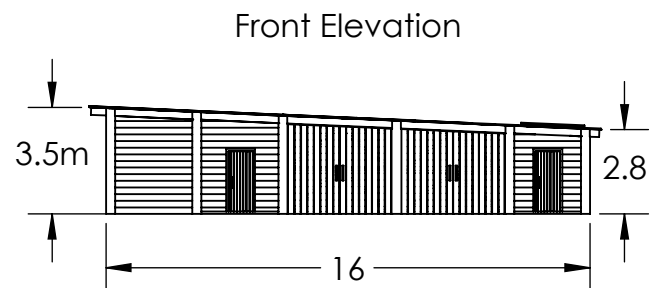

Side Elevation

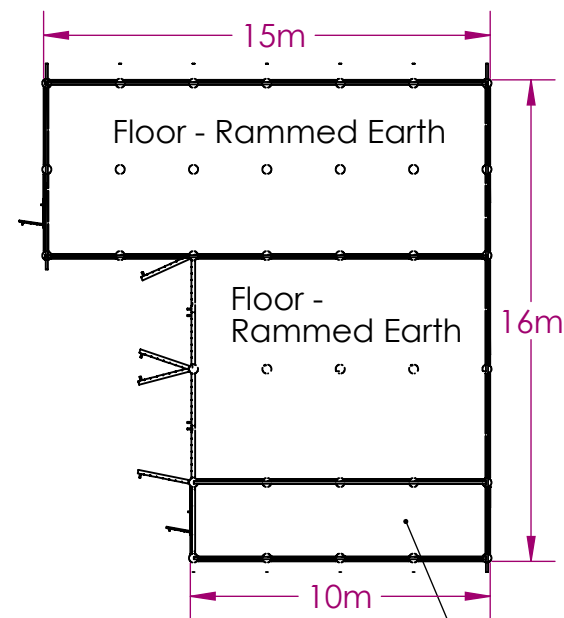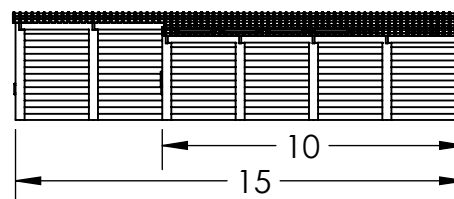

Title Number: LT262496
 Ordinance Survey Plan Ref.: SK4805 SK4806
 Easting: 448294
 Northing: 305809