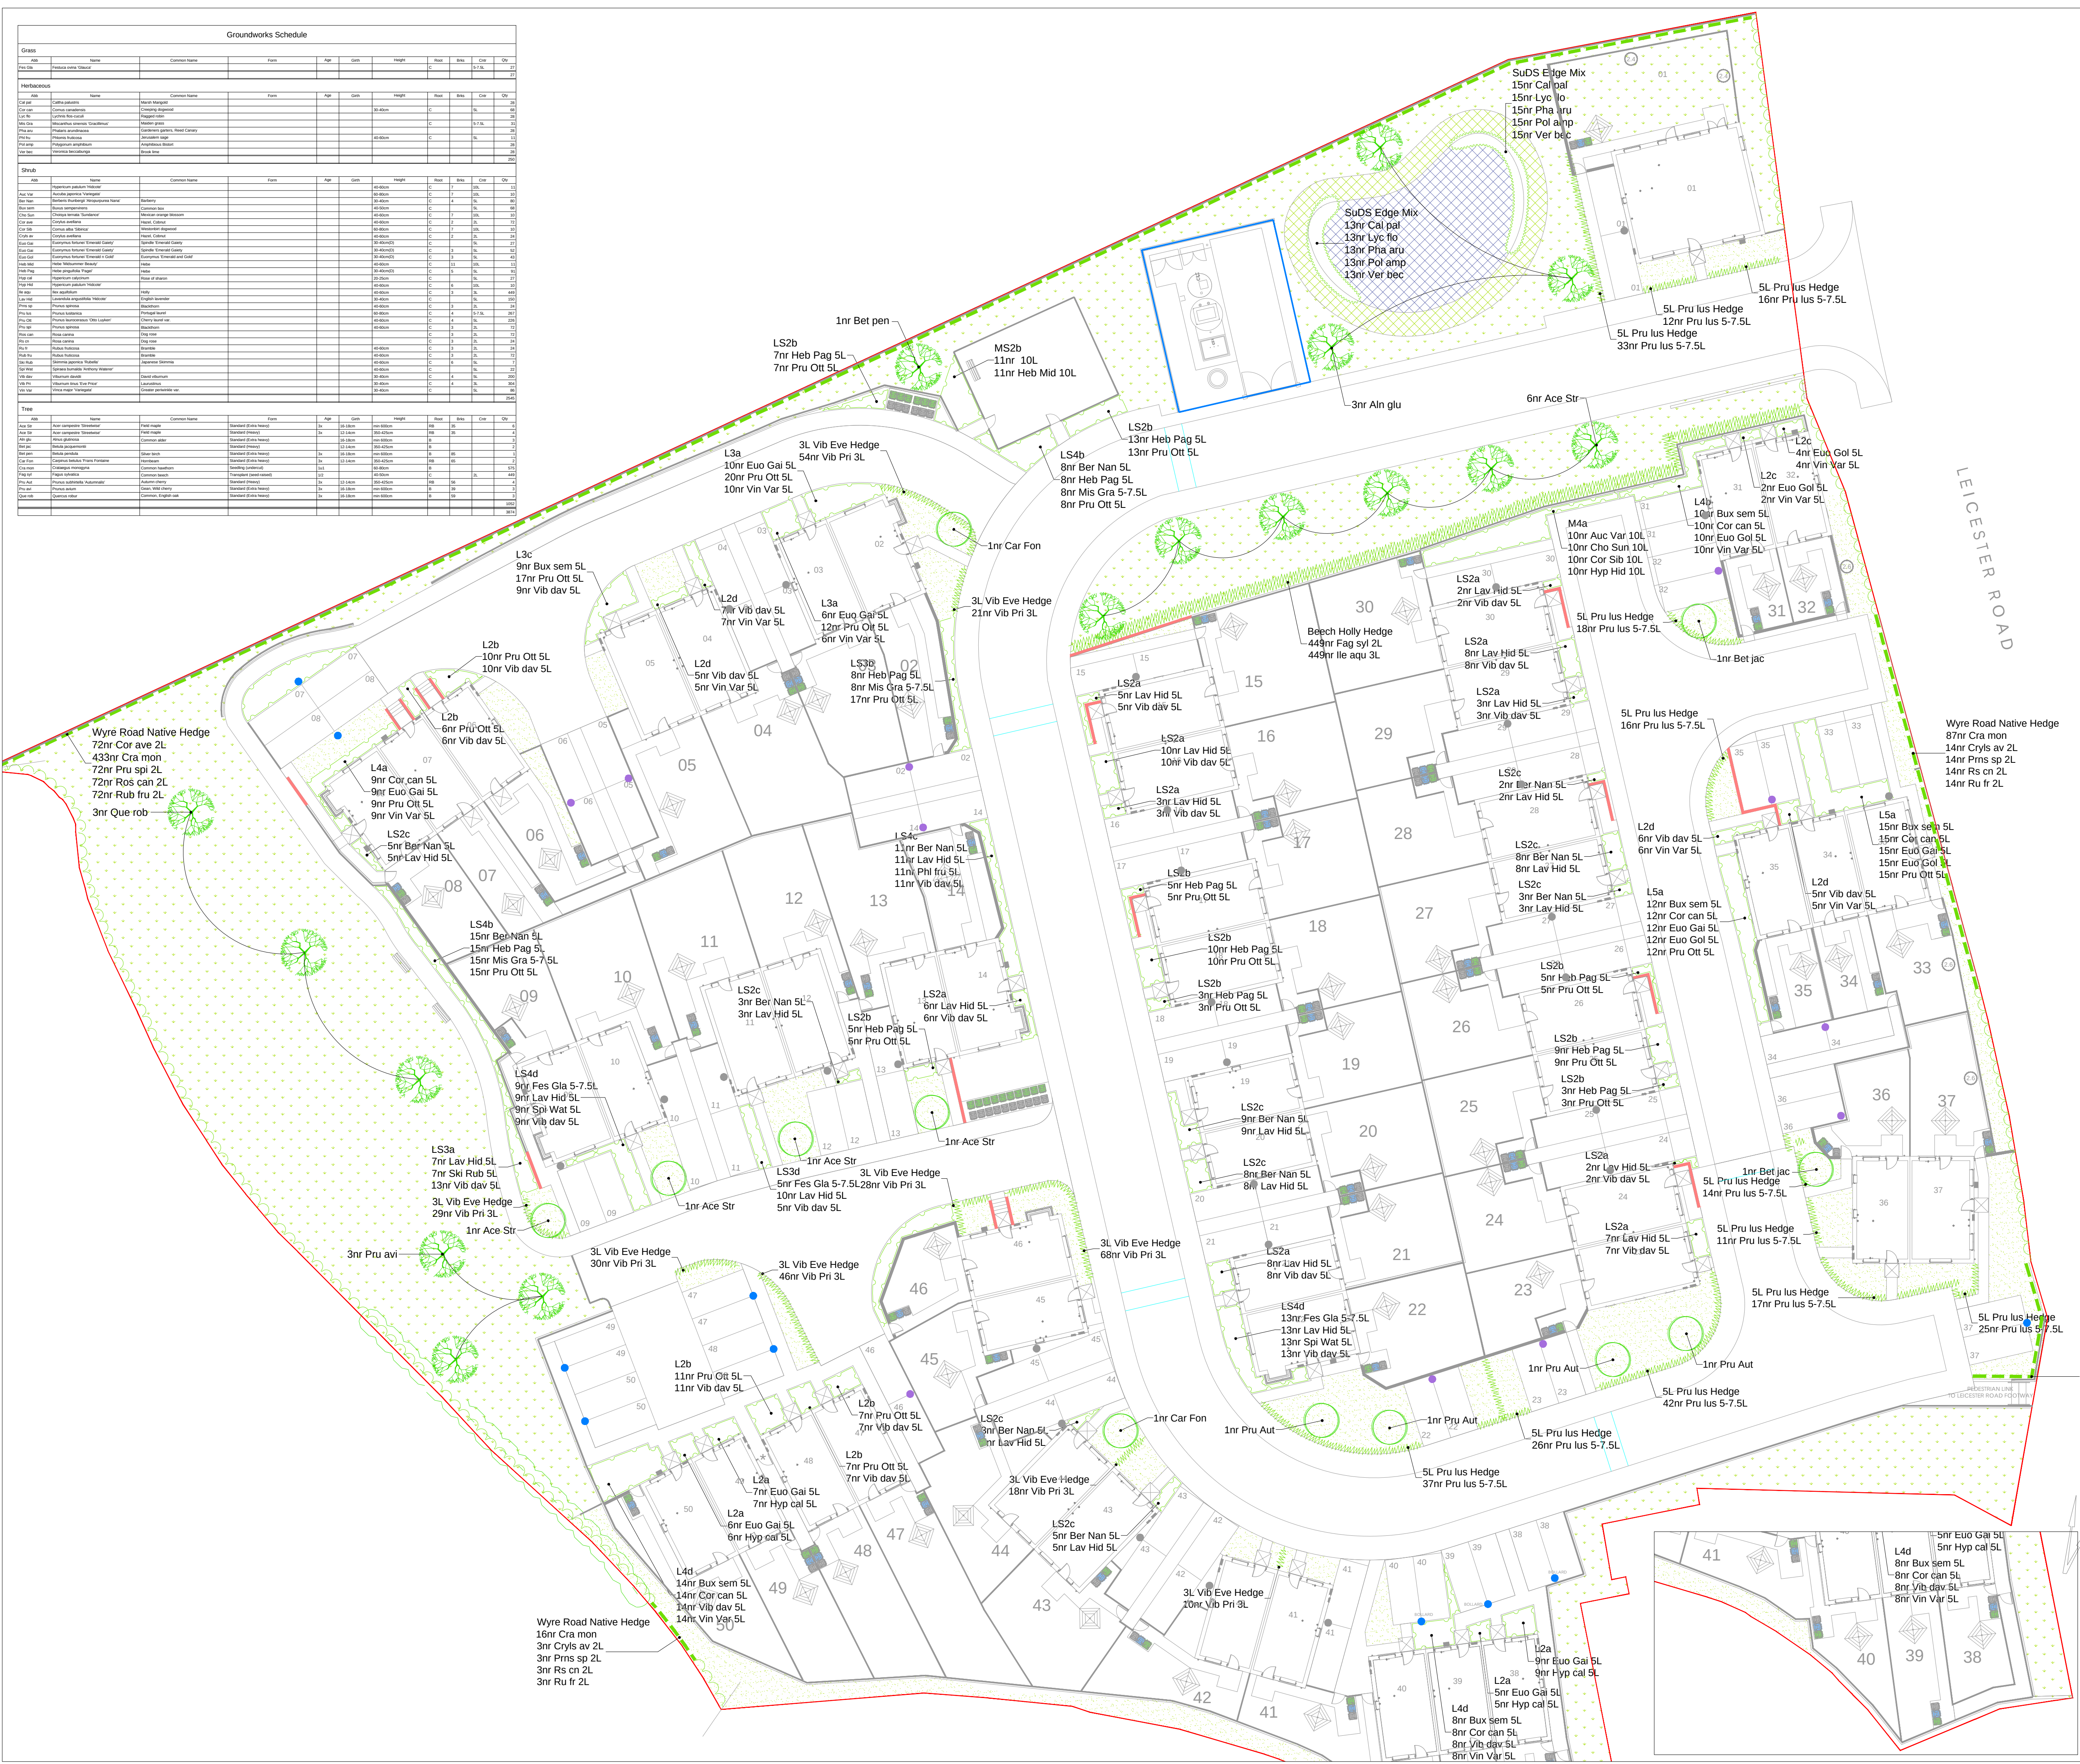


[illegible][illegible]

Revision A: Change of client noted and additional hedge planting as per LPA requests. PDF. 06.01.24

	Great Asby Aspley in Westernland Cumbria CA16 6HD 017683 54130 info@pdp-cumbria.co.uk	
---	--	---

Client
Midland Heart

Project
Hill Top, Earl Shilton

Drawing title
Detailed landscape proposals

Scale 1:250 @ A1	Drawn by PDP	Date Nov 2023
---------------------	-----------------	------------------

Drawing No.
c-2191-01 Revision A