
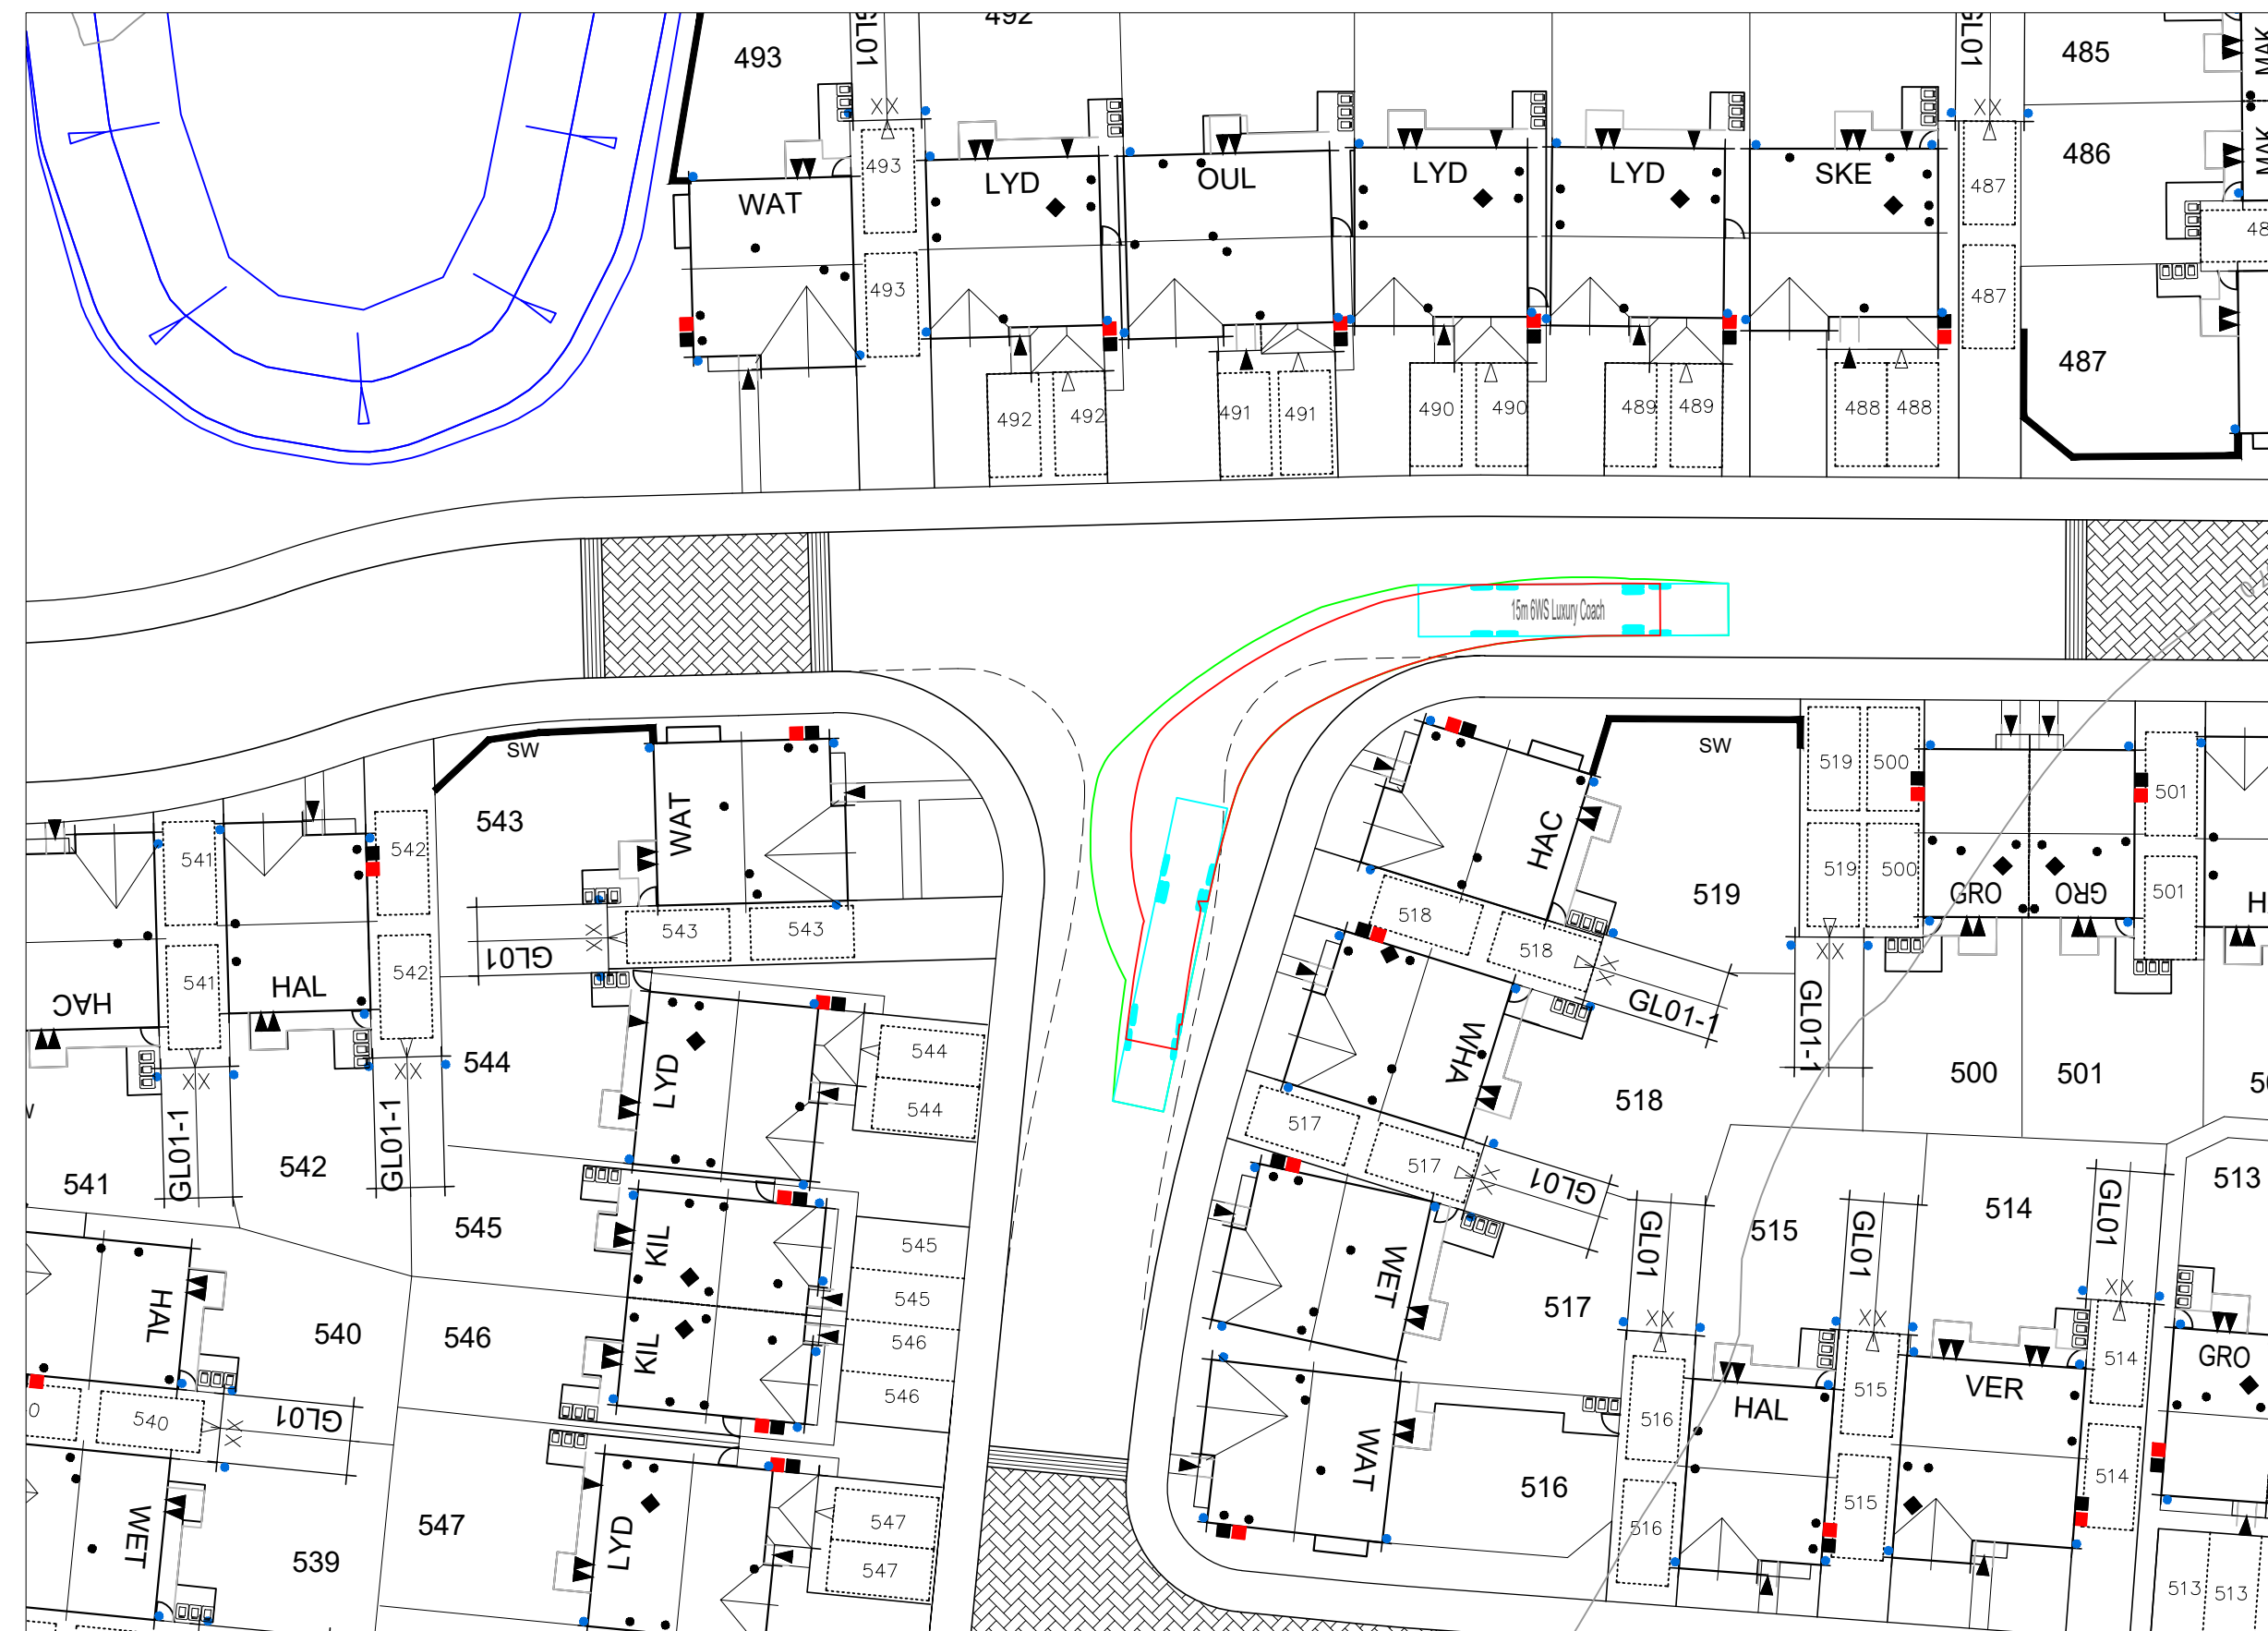


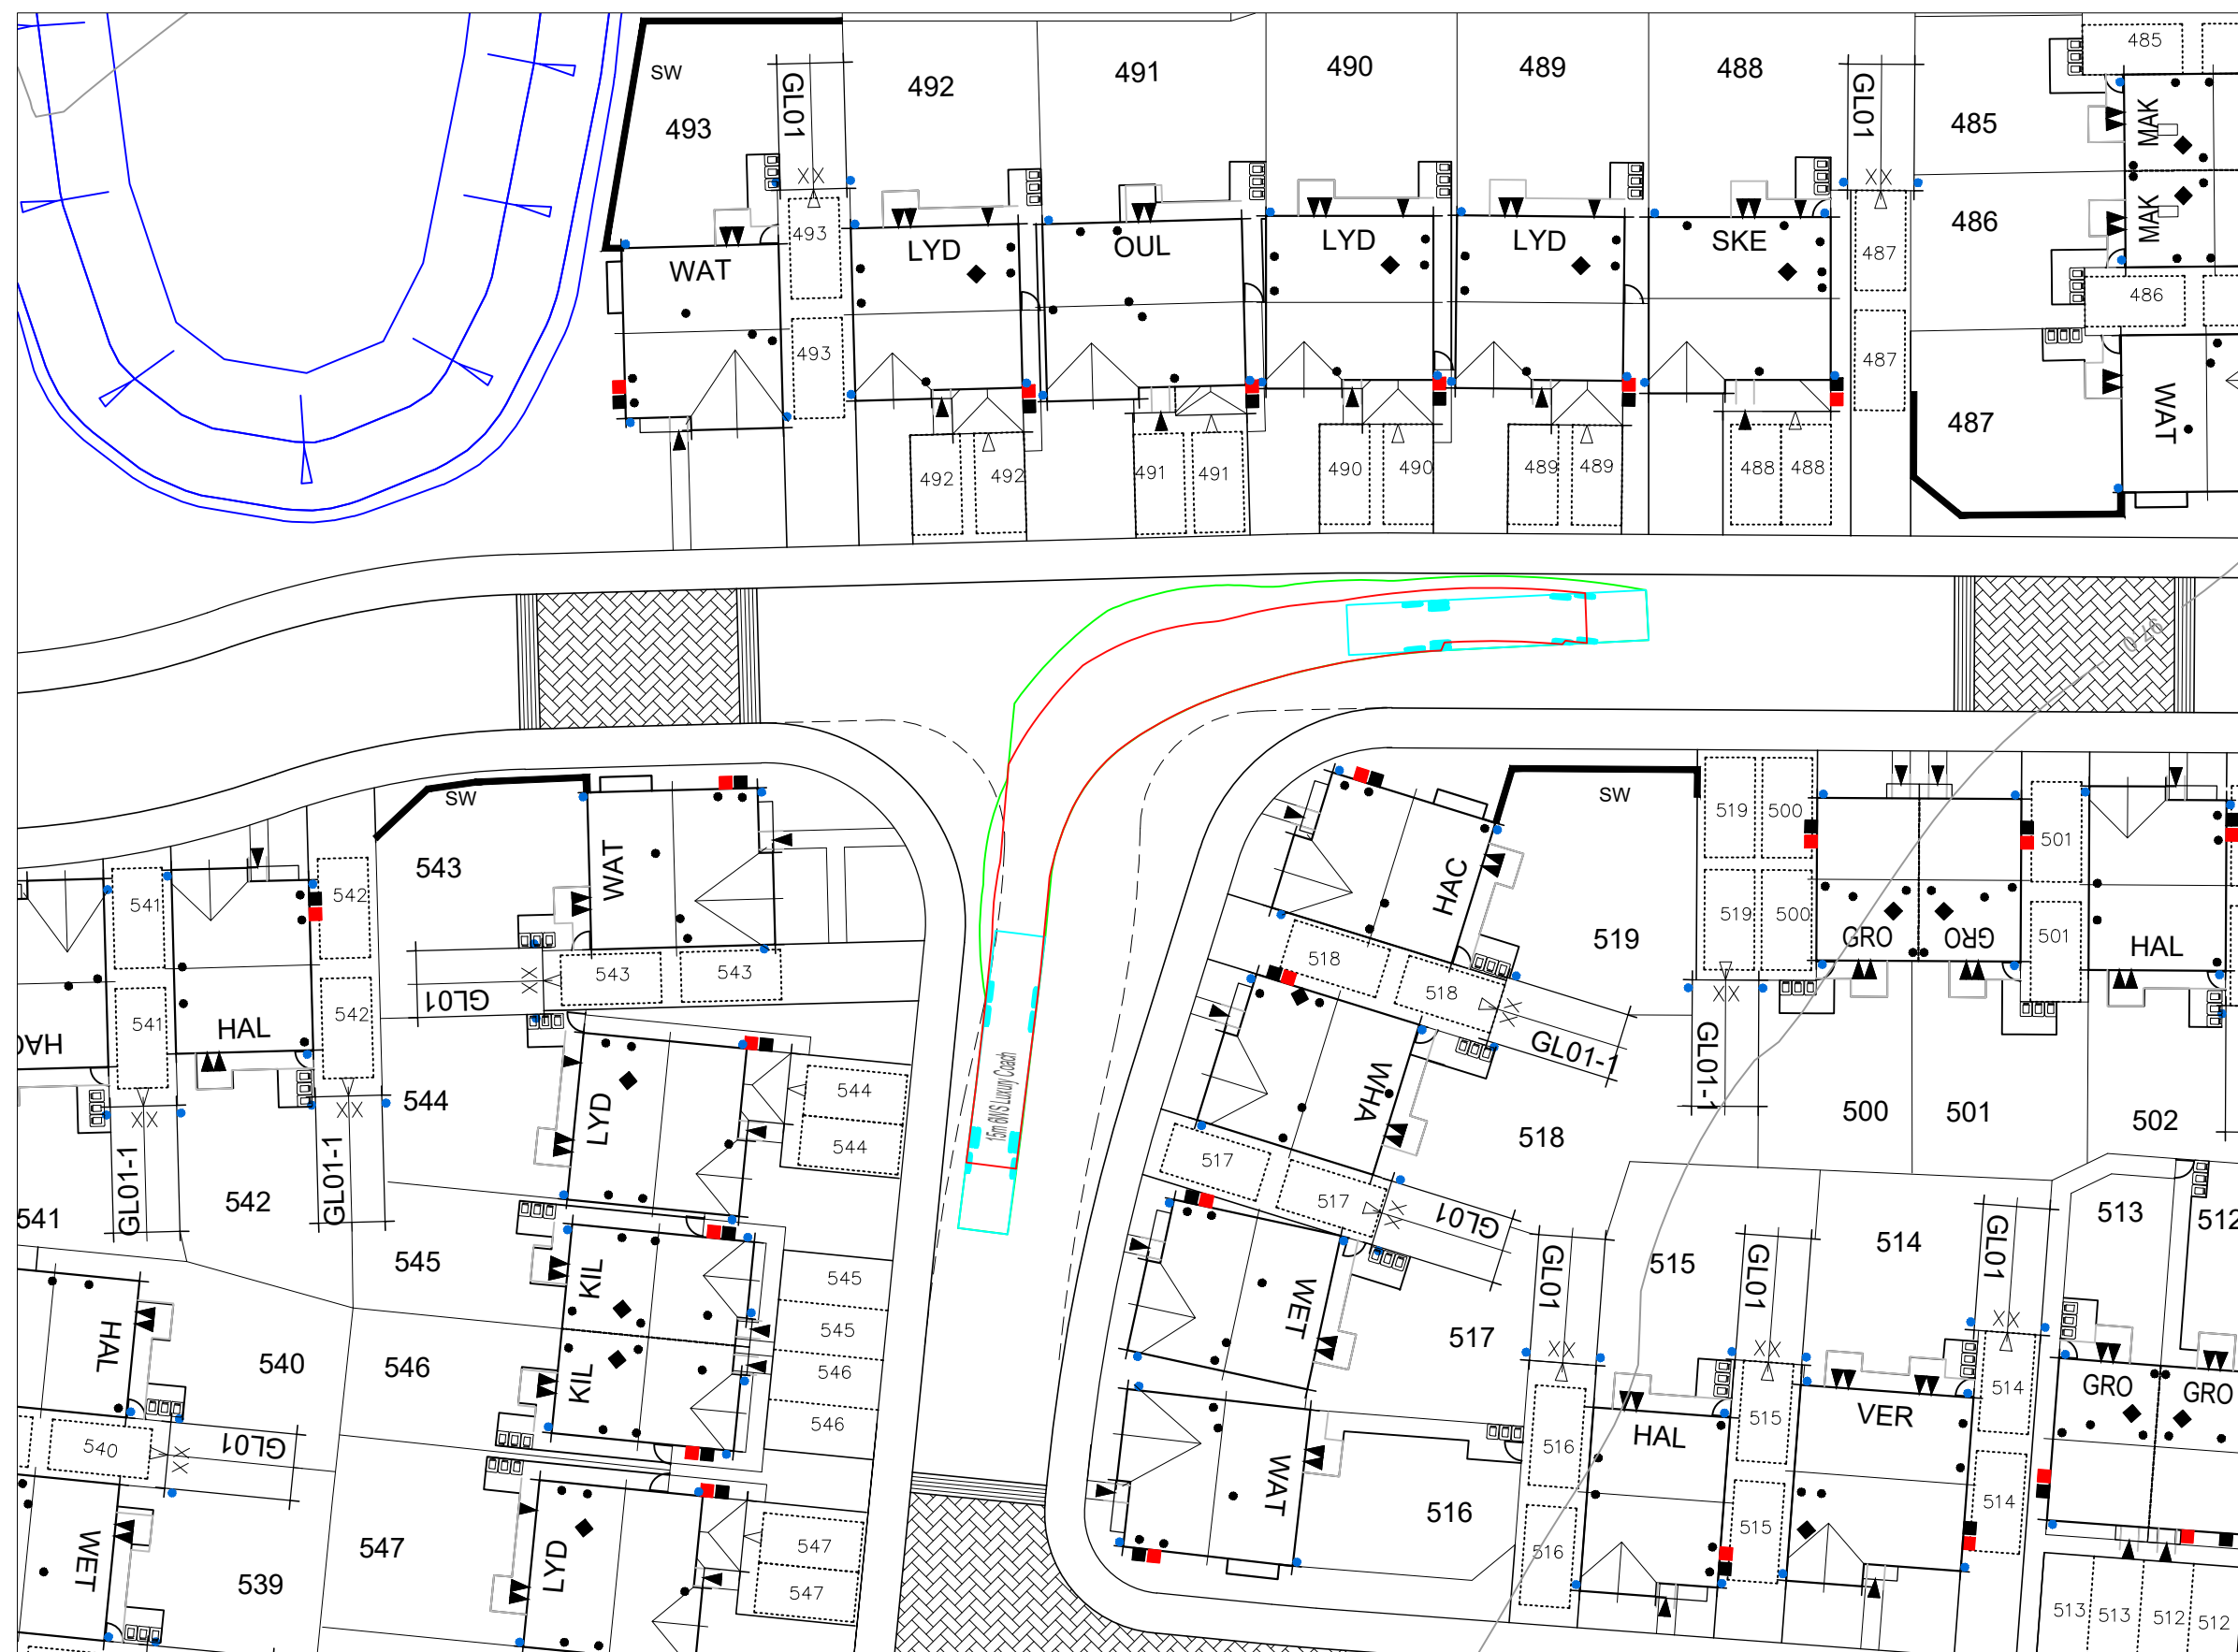

15m 6WS Luxury Coach	
Overall Length	15.000m
Overall Width	2.500m
Overall Body Height	4.157m
Min Body Ground Clearance	0.397m
Track Width	2.500m
Lock to lock time	5.00s
Wall to Wall Turning Radius	12.490m

Revision

BLOOR HOMES

Drawing No. MI100-EN-431

