


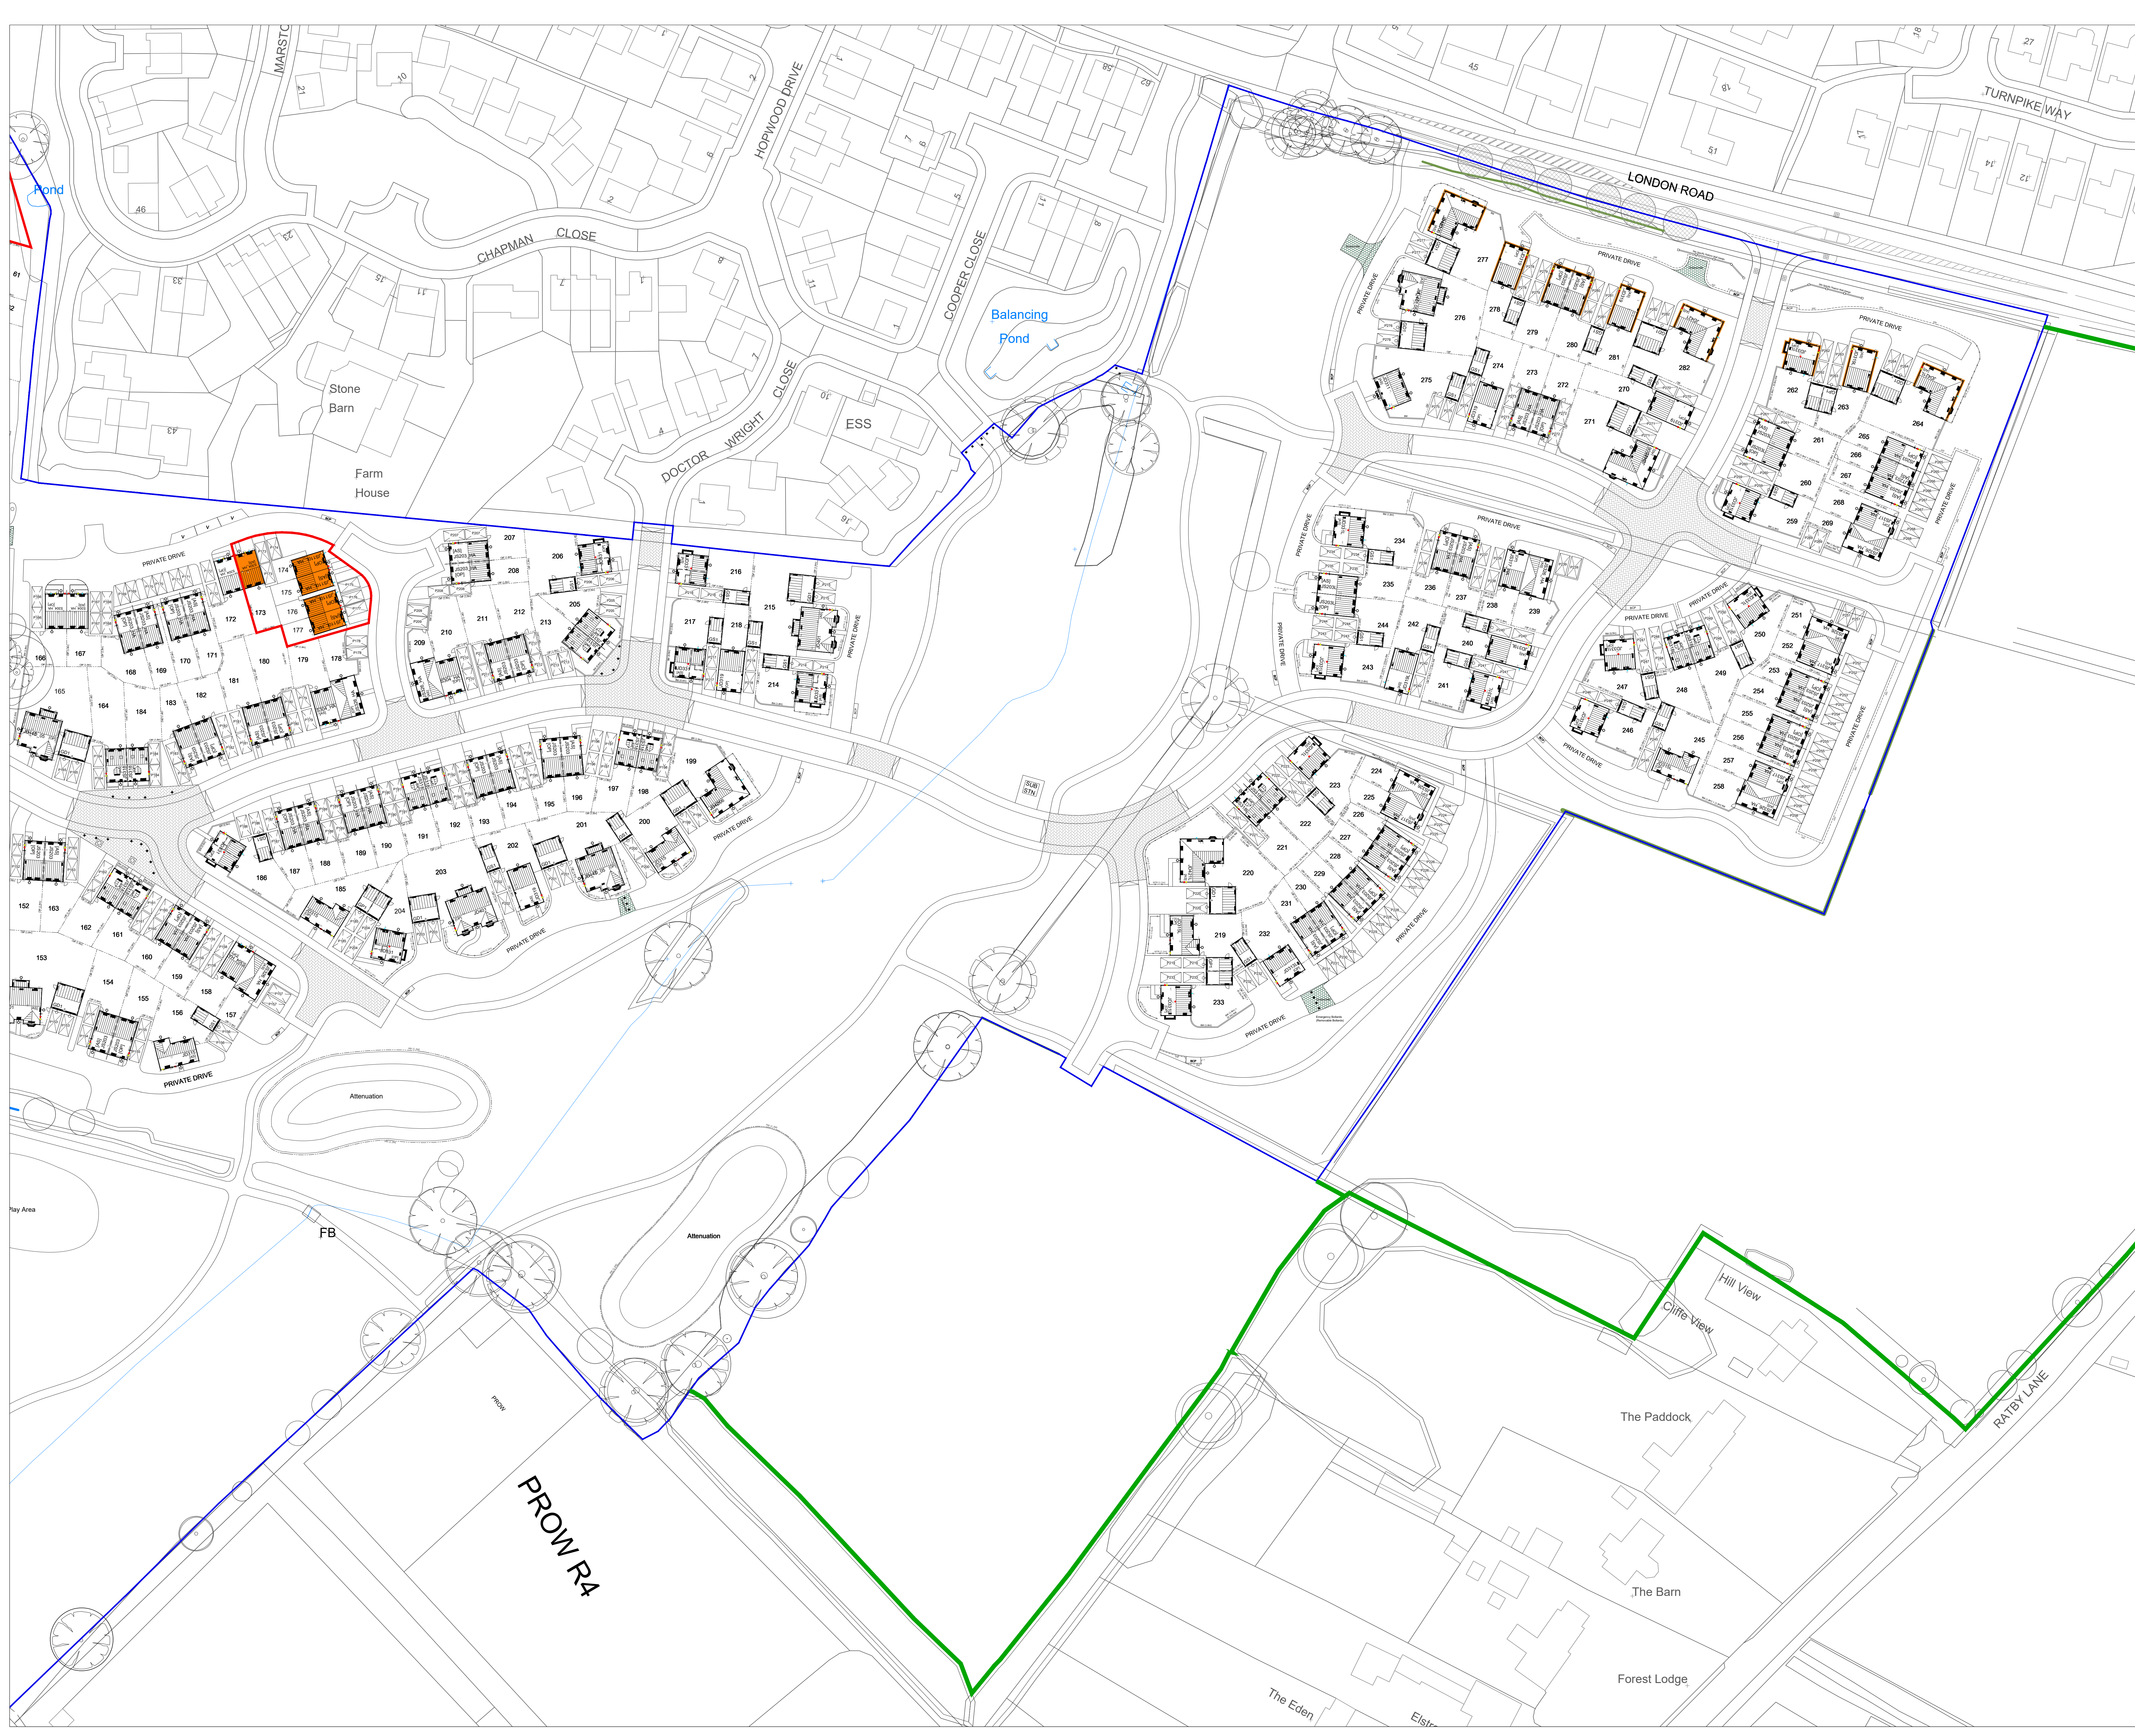

Drawing Legend:

: Application Site Boundary

: Land in Applicants Title

: Substituted Property

: Land in control of the Aplicant

Schedule of Accommodation

Private Market		
Type	No of Beds	No of Units
JS203	2 Bed Semi Detached	40
JS318	3 Bed Semi Detached	28
JD311	3 Bed Detached	1
JD313	3 Bed Detached	6
JD315	3 Bed Detached	11
JD319	3 Bed Detached	20
JD326	3 Bed Detached	7
JD331	3 Bed Detached	28
JD401	4 Bed Detached	7
JD411	4 Bed Detached	9
JD421	4 Bed Detached	12
Sub total		169no. units
Affordable (Shared Ownership)		
Type	No of Beds	No of Units
JS203_HA	2 Bed Semi Detached	16
S304_HA	3 Bed Semi Detached	5
JS326_HA	3 Bed Semi Detached	4
JS317_HA	3 Bed Semi Detached	1
JD422_HA	4 Bed Detached	2
Sub total		28no. units
Affordable (Rented)		
Type	No of Beds	No of Units
JS110_HA	1 Bed Apartment	12
JS203_HA	2 Bed Semi Detached	42
JT203_HA	2 Bed Terraced	1
JS304_HA	3 Bed Semi Detached	13
JS326_HA	3 Bed Semi Detached	13
JS317_HA	3 Bed Semi Detached	4
Sub total		85no. units
Total		282no. units

A	RE-PLAN HOUSETYPES UPDATED	27/02/2024	SPM
REV	DESCRIPTION	DATE	BY
PROJECT TITLE: PROPOSED RESIDENTIAL DEVELOPMENT LOWER GRANGE FARM MARKFIELD LEICESTERSHIRE			
DRAWING TITLE: PROPOSED RE-PLAN EAST			
DRAWING SCALE: 1:500 @ A0			
DRAWN BY: HES		CHECKED BY: -	
DRAWING STATUS: FOR APPROVAL		DRAWING DATE: 29/11/2023	
DRAWING NUMBER: MFD02/RP/05		DRAWING REVISION: A	

TECHNICAL
DEPARTMENT



JELSON LTD
370 LOUGHBOROUGH ROAD
LEICESTER
LE4 5PR
Tel: 0116 2661541 - Fax: 0116 2664589 - Web: www.jelson.co.uk