



North

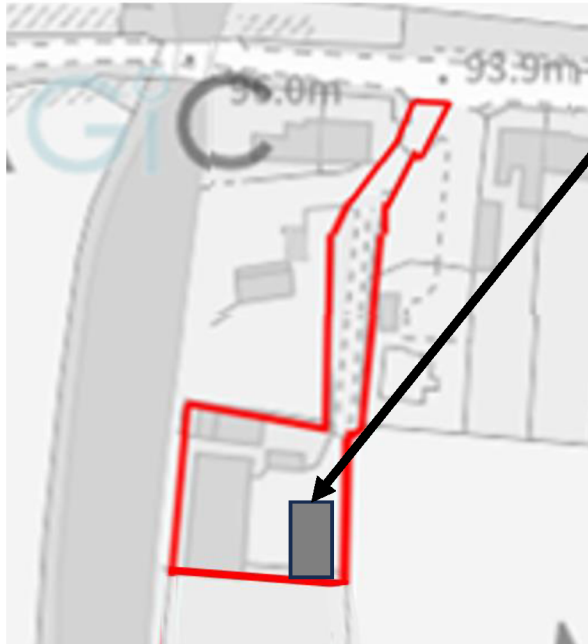

Proposed Location
of New Home

Scale Bar 30m

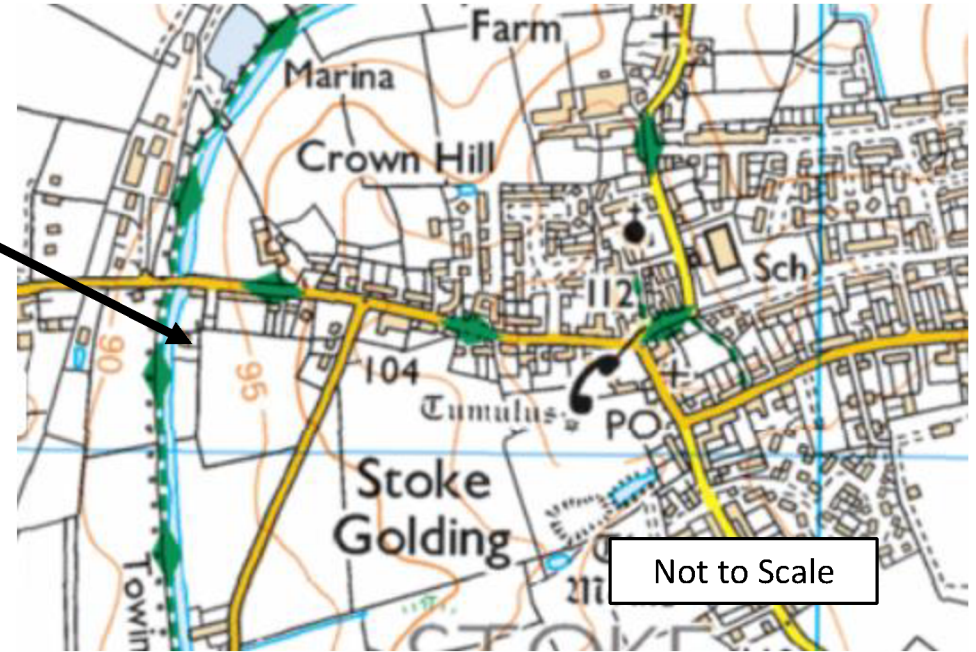

Not to Scale



D Moore, 110 Hereford Close, Barwell, LE9 8HS

New Home at Station Road, Stoke Golding, CV13 6EY

Drawing No 1 – Location Plan

Scale – as per scale bar

Date – 2nd November 2023

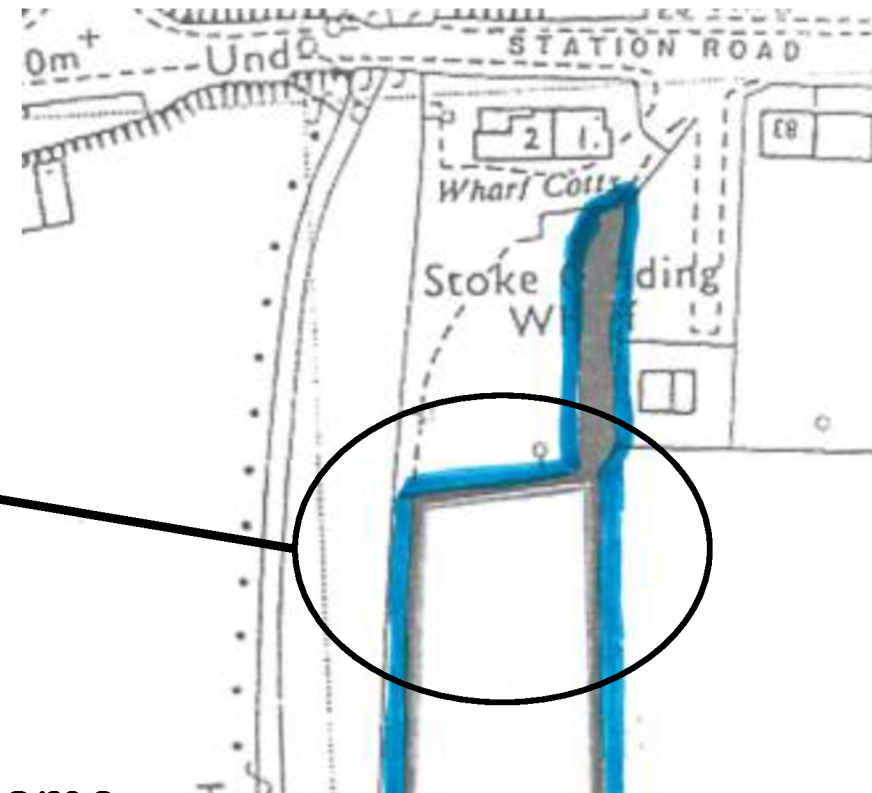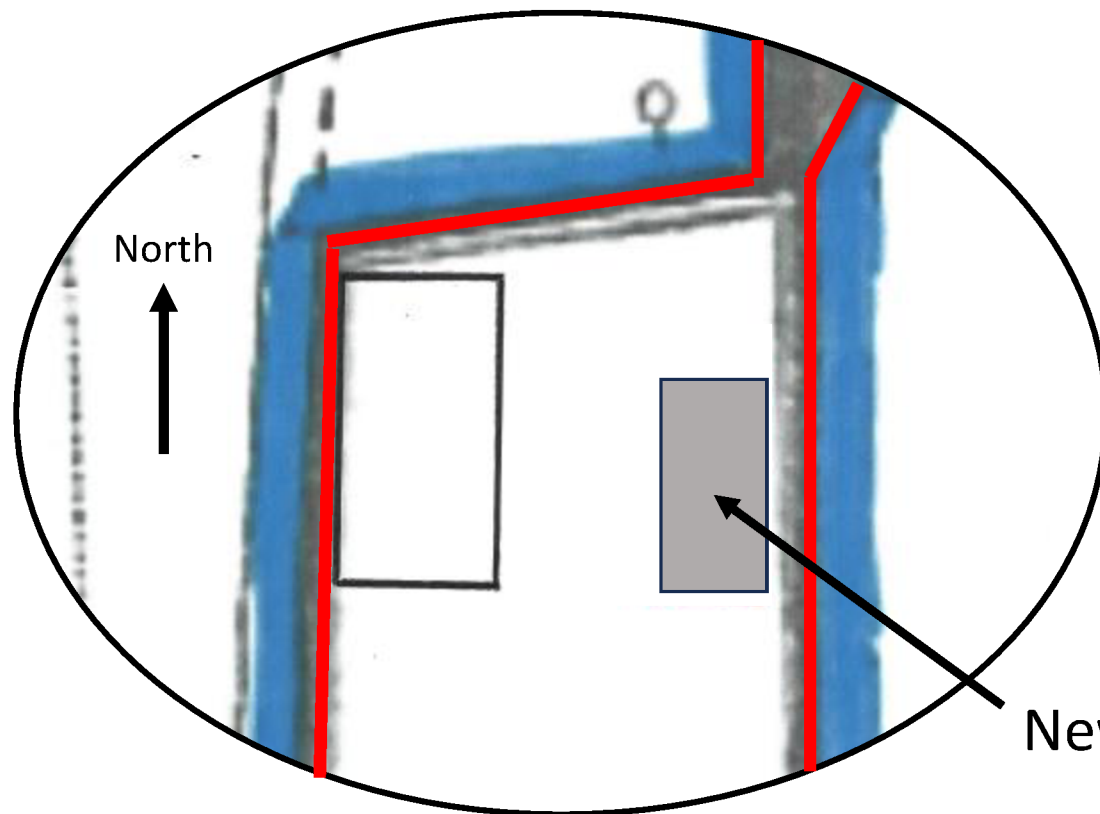

Blue line marks boundary of land in
my ownership

Scale Bar – 30m


D Moore, 110 Hereford Close, Barwell, LE9 8HS

New Home at Station Road, Stoke Golding, CV13 6EY

Drawing No 2 – Block Plan

Scale – 1/500 at A4

Date – 11th September 2023

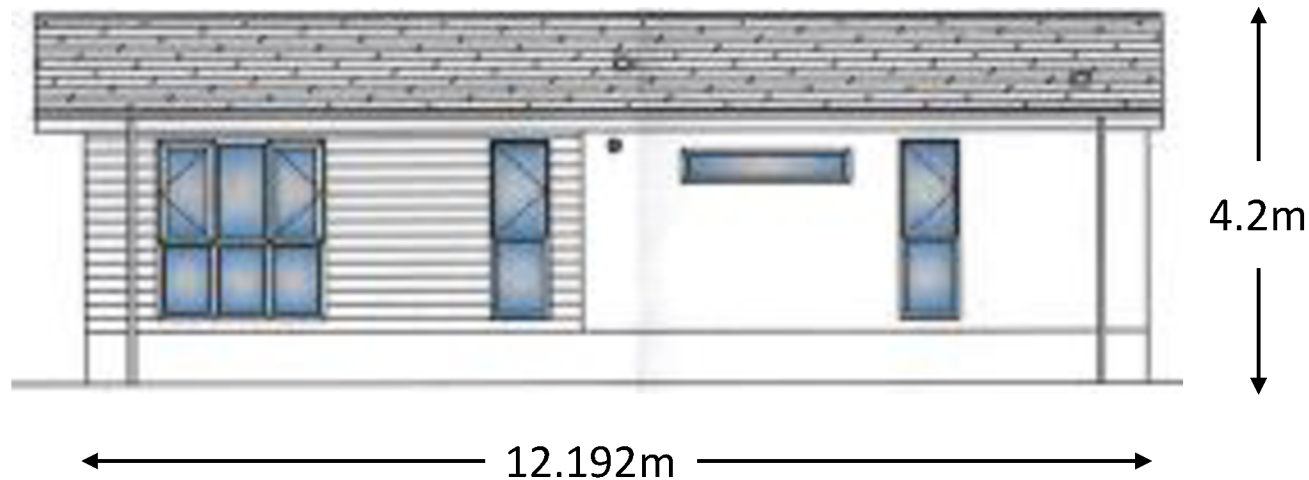

External Finishes –

Roof – Green Asphalt Tiles

Walls – Off white and wooden panelling

Scale Bar – 10m




D Moore, 110 Hereford Close, Barwell, LE9 8HS

New Home at Station Road, Stoke Golding, CV13 6EY

Drawing No 3 – Front Elevation – facing West

Scale – 1/100 at A4

Date – 11th September 2023

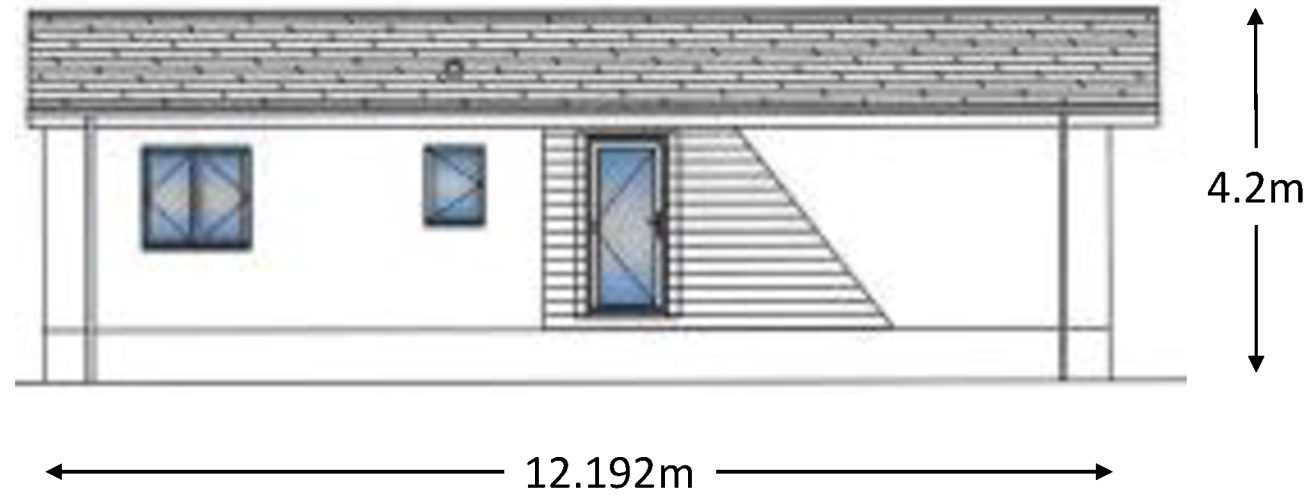

Scale Bar – 10m


D Moore, 110 Hereford Close, Barwell, LE9 8HS

New Home at Station Road, Stoke Golding, CV13 6EY

Drawing No 4 – Rear Elevation – facing East

Scale – 1/100 at A4

Date – 11th September 2023

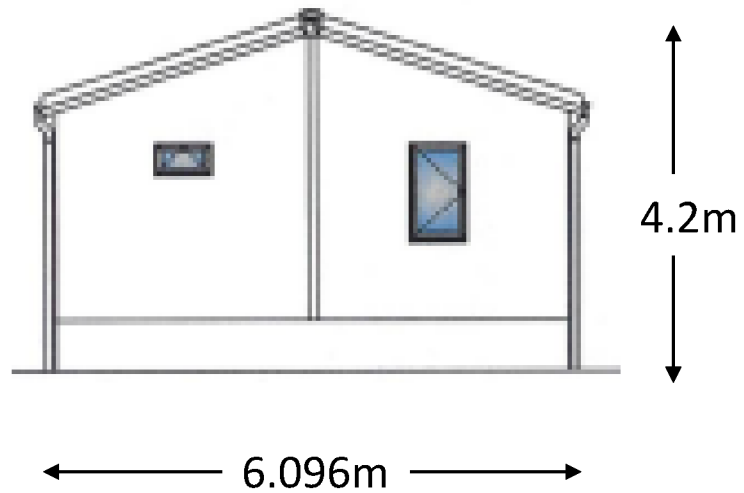

Scale Bar – 10m


D Moore, 110 Hereford Close, Barwell, LE9 8HS

New Home at Station Road, Stoke Golding, CV13 6EY

Drawing No 5 – End Elevation - facing North

Scale – 1/100 at A4

Date – 11th September 2023

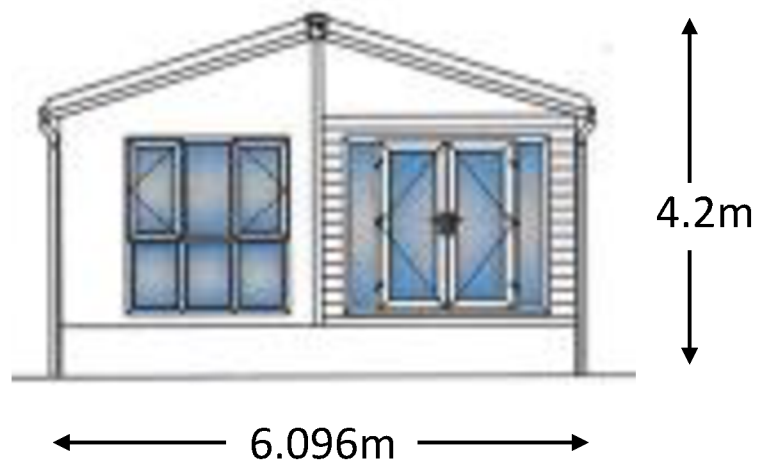

Scale Bar – 10m


D Moore, 110 Hereford Close, Barwell, LE9 8HS

New Home at Station Road, Stoke Golding, CV13 6EY

Drawing No 6 – End Elevation – facing South

Scale – 1/100 at A4

Date – 11th September 2023

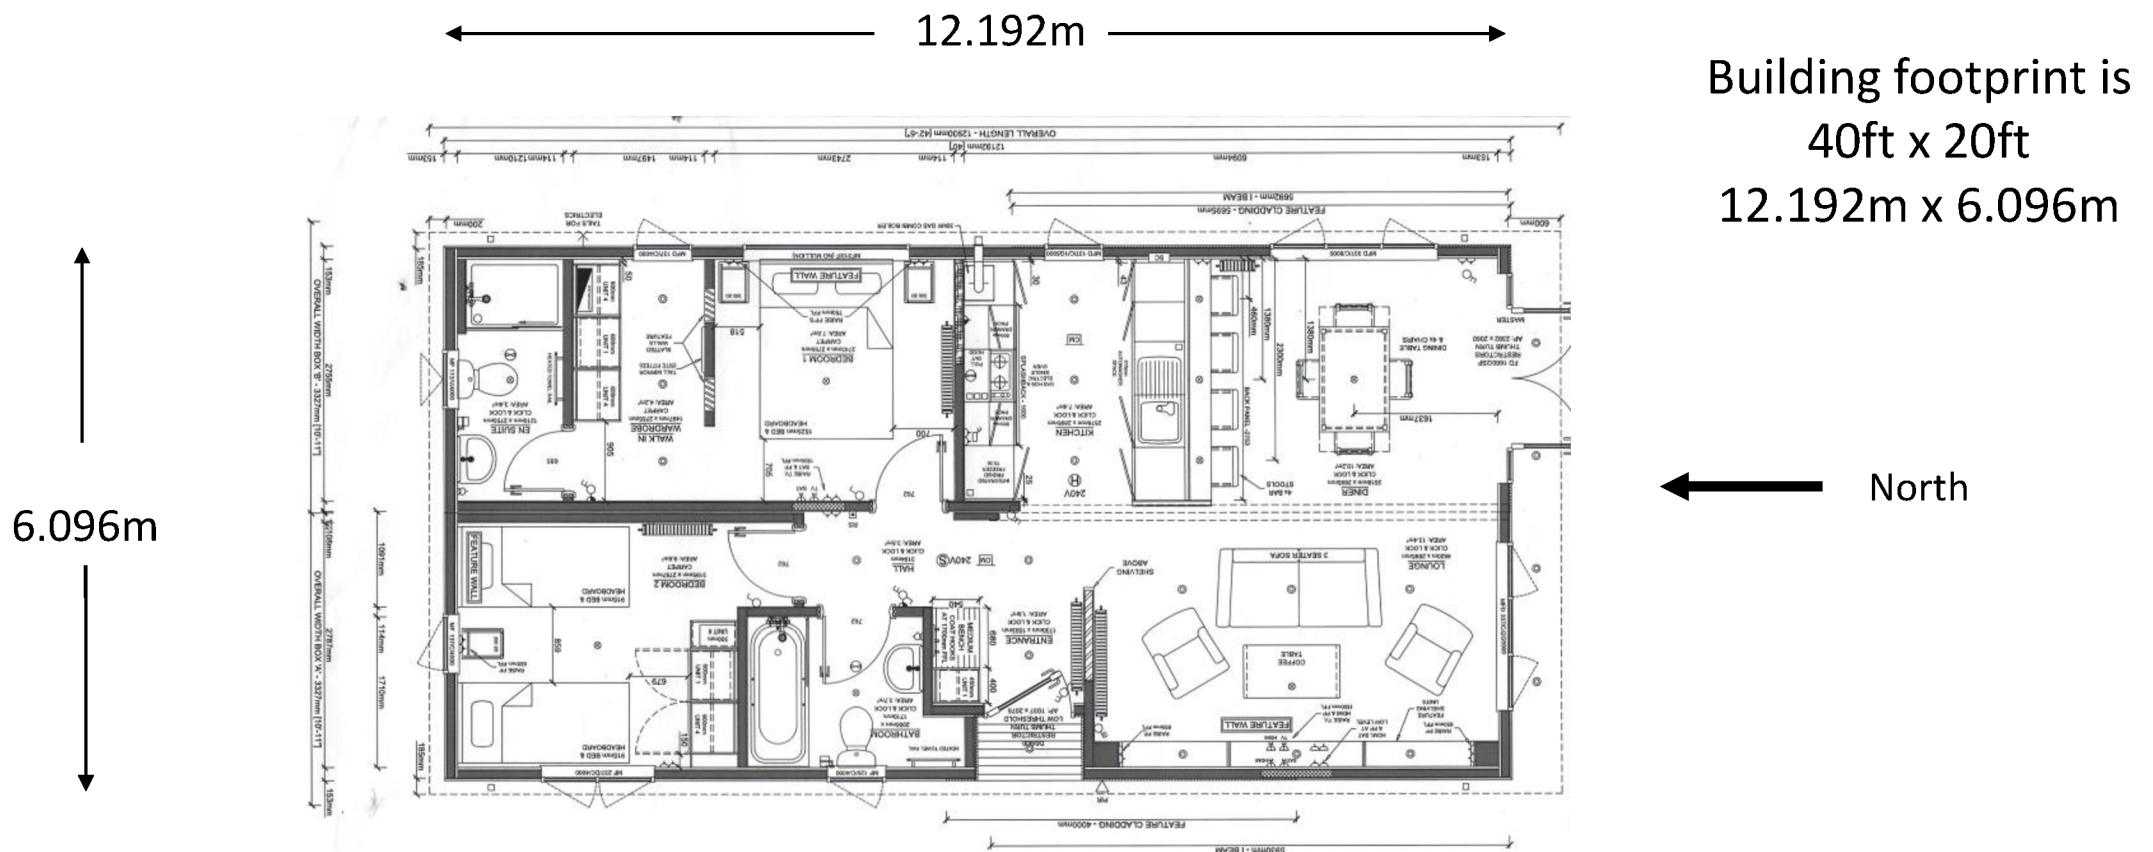

Building footprint is
40ft x 20ft
12.192m x 6.096m

North

Drains –
Storm to existing
Foul to new connection to adjacent sewage works

Scale Bar – 10m

D Moore, 110 Hereford Close, Barwell, LE9 8HS
New Home at Station Road, Stoke Golding, CV13 6EY
Drawing No 7 – Floor Plan
Scale – 1/100 at A4
Date – 11 th September 2023