


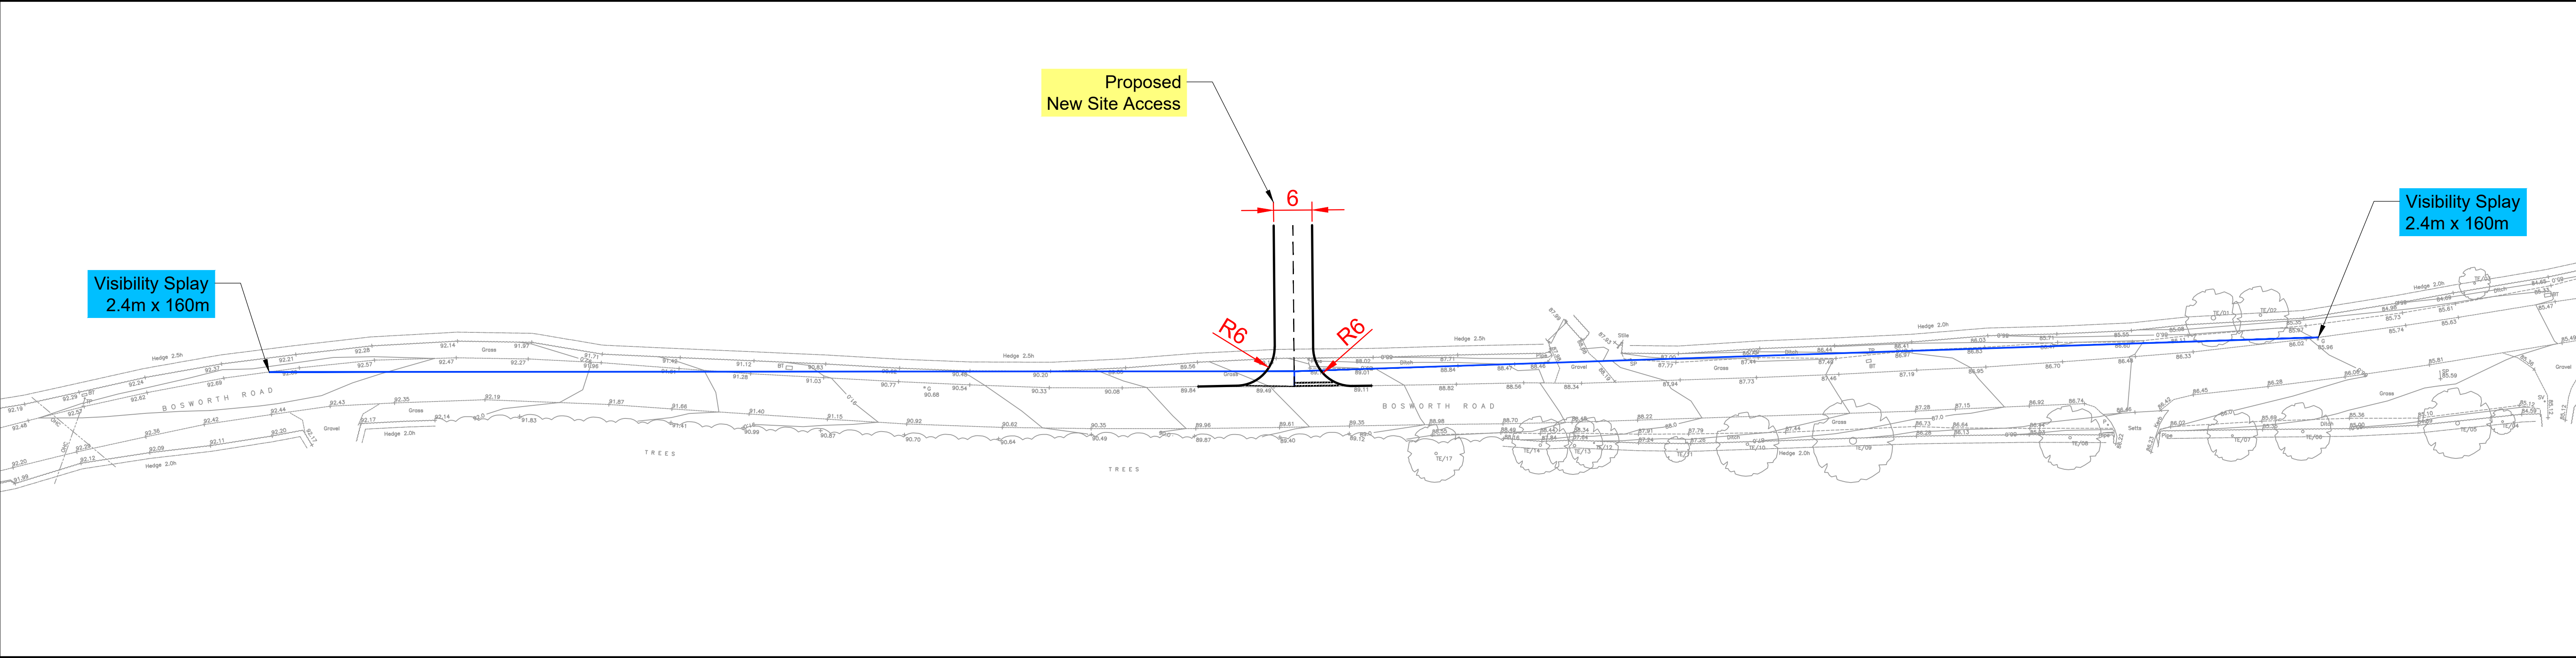

General Notes		
Rev	Issue Comment	Date
-	-	-



Client
•
Architect
•
Project
Bosworth Road Wellsborough, Nuneaton

Drawing Title
Site Access Visibility Splay Review
Drawing Number
DWG-04
Scale & Sheet Size
1:500 @ A1