


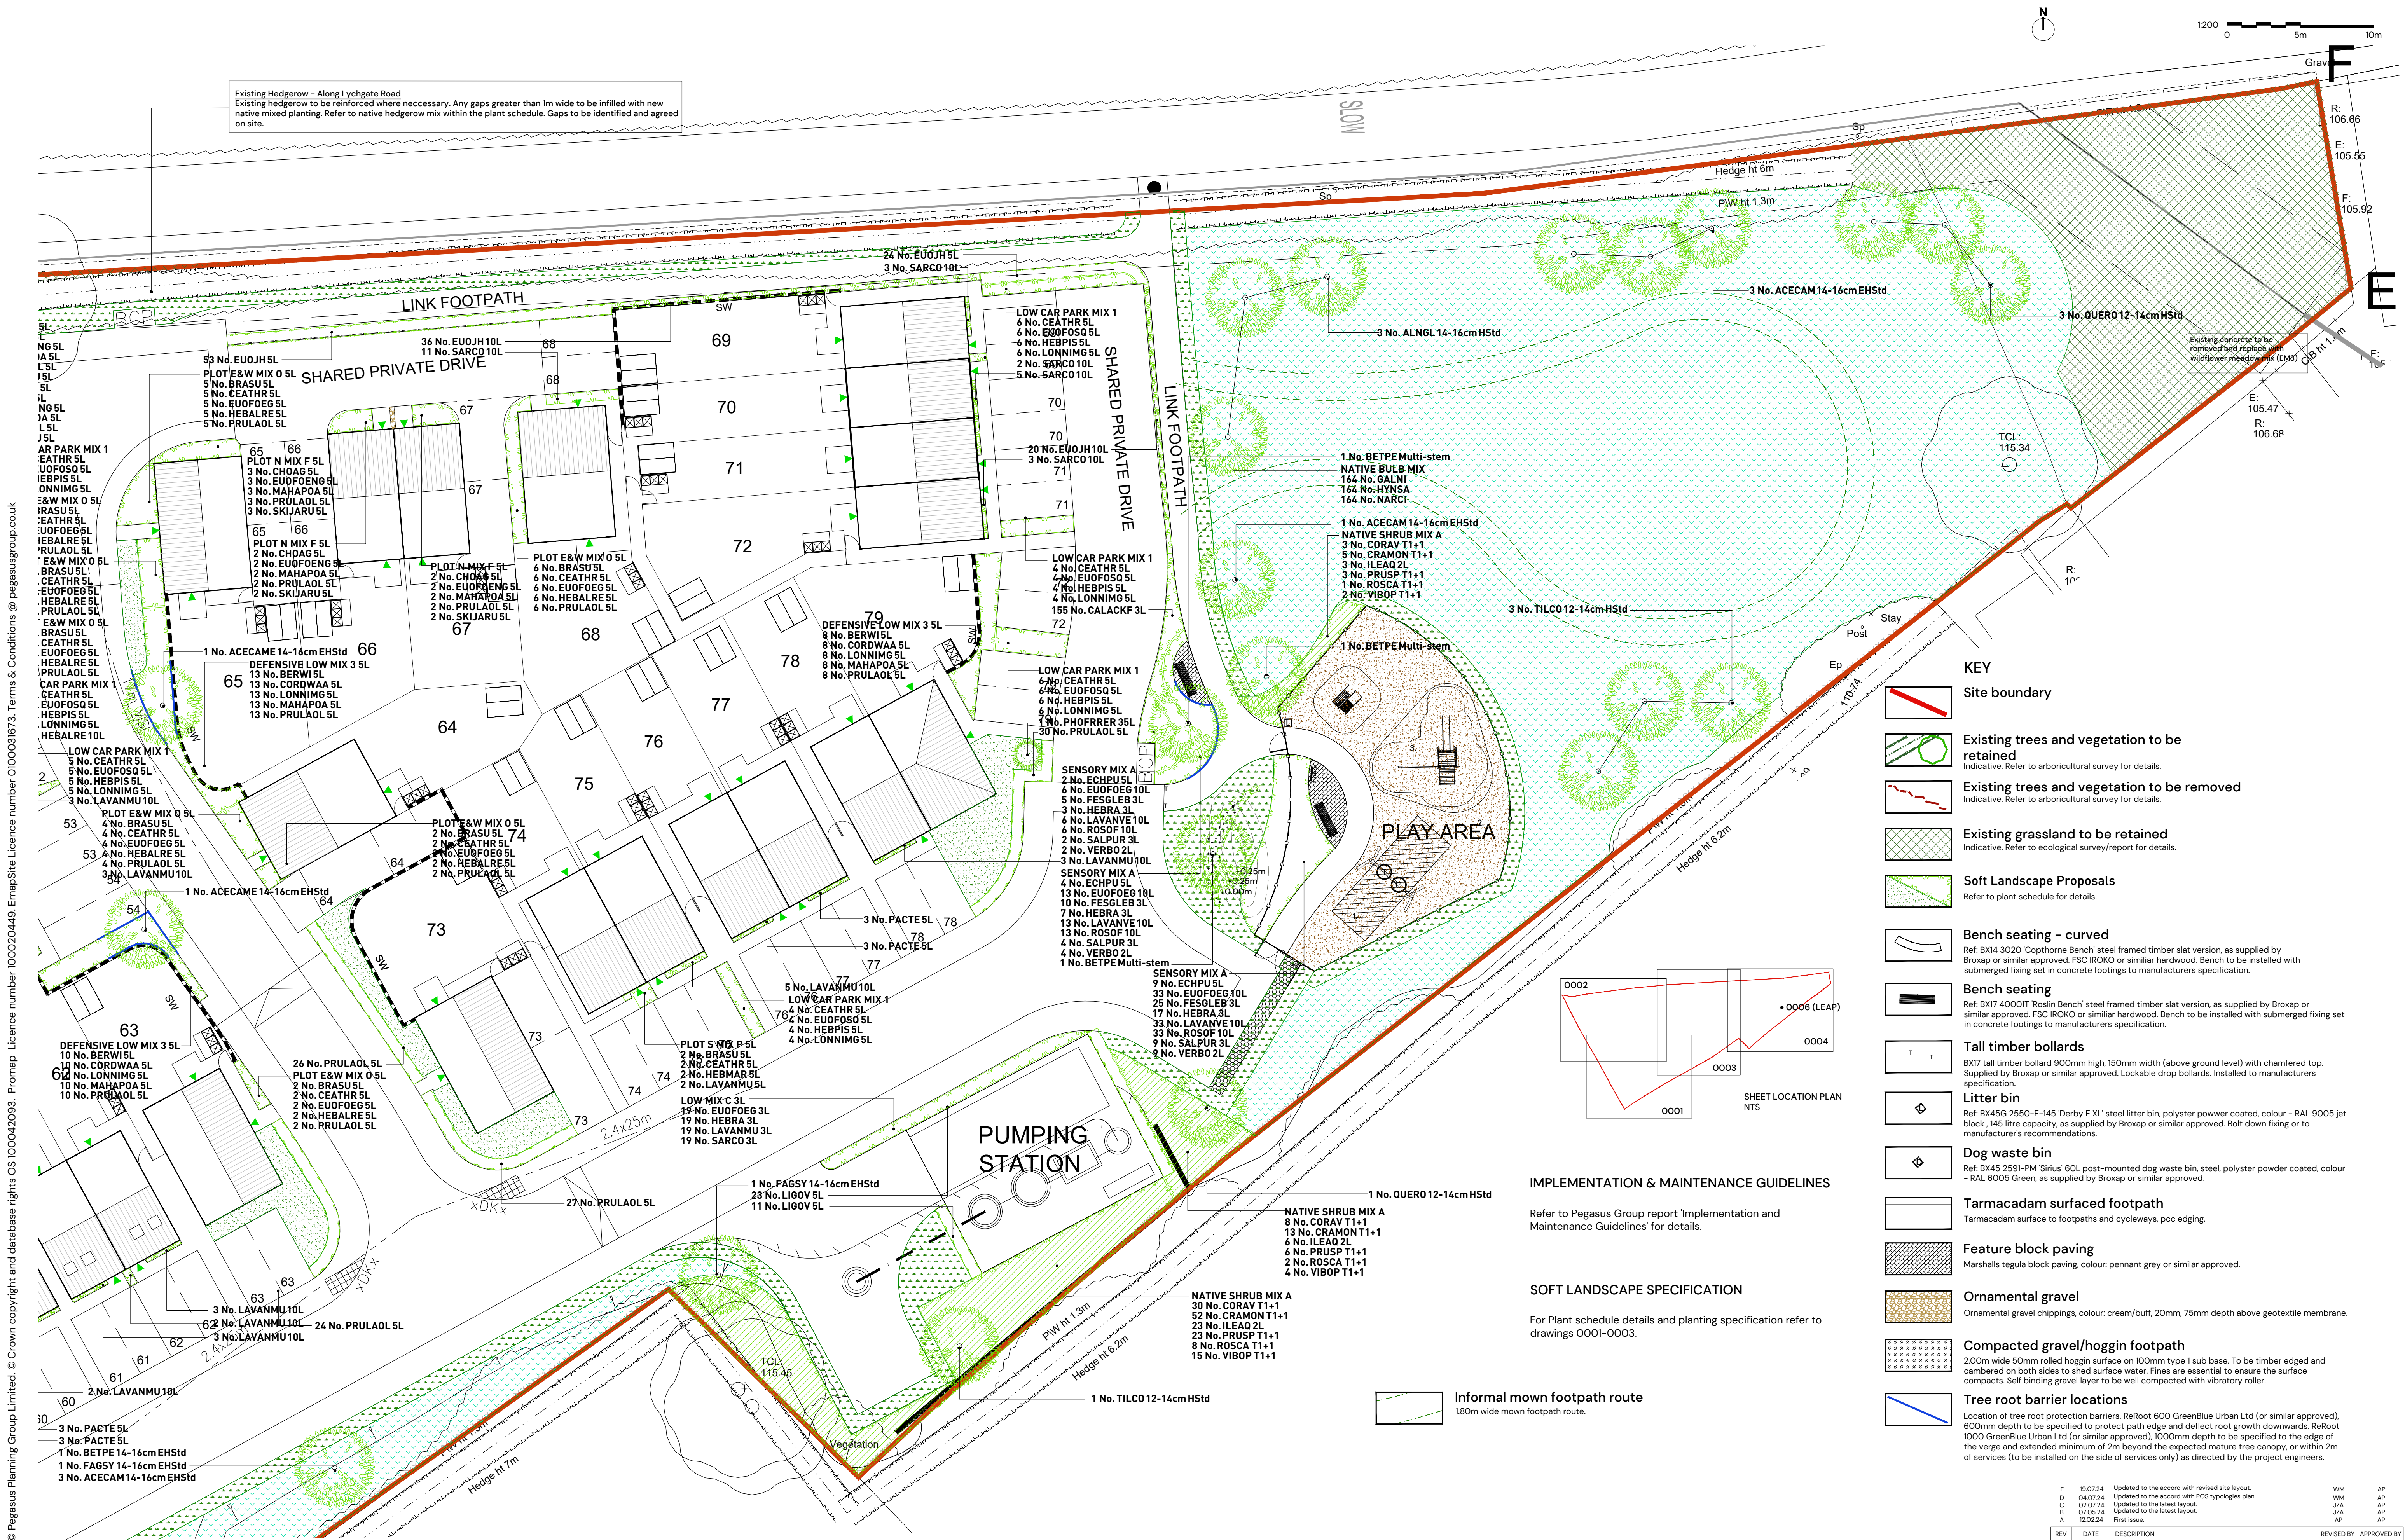

Lychgate Lane, Burbage - Detailed Soft Landscape Proposals

