




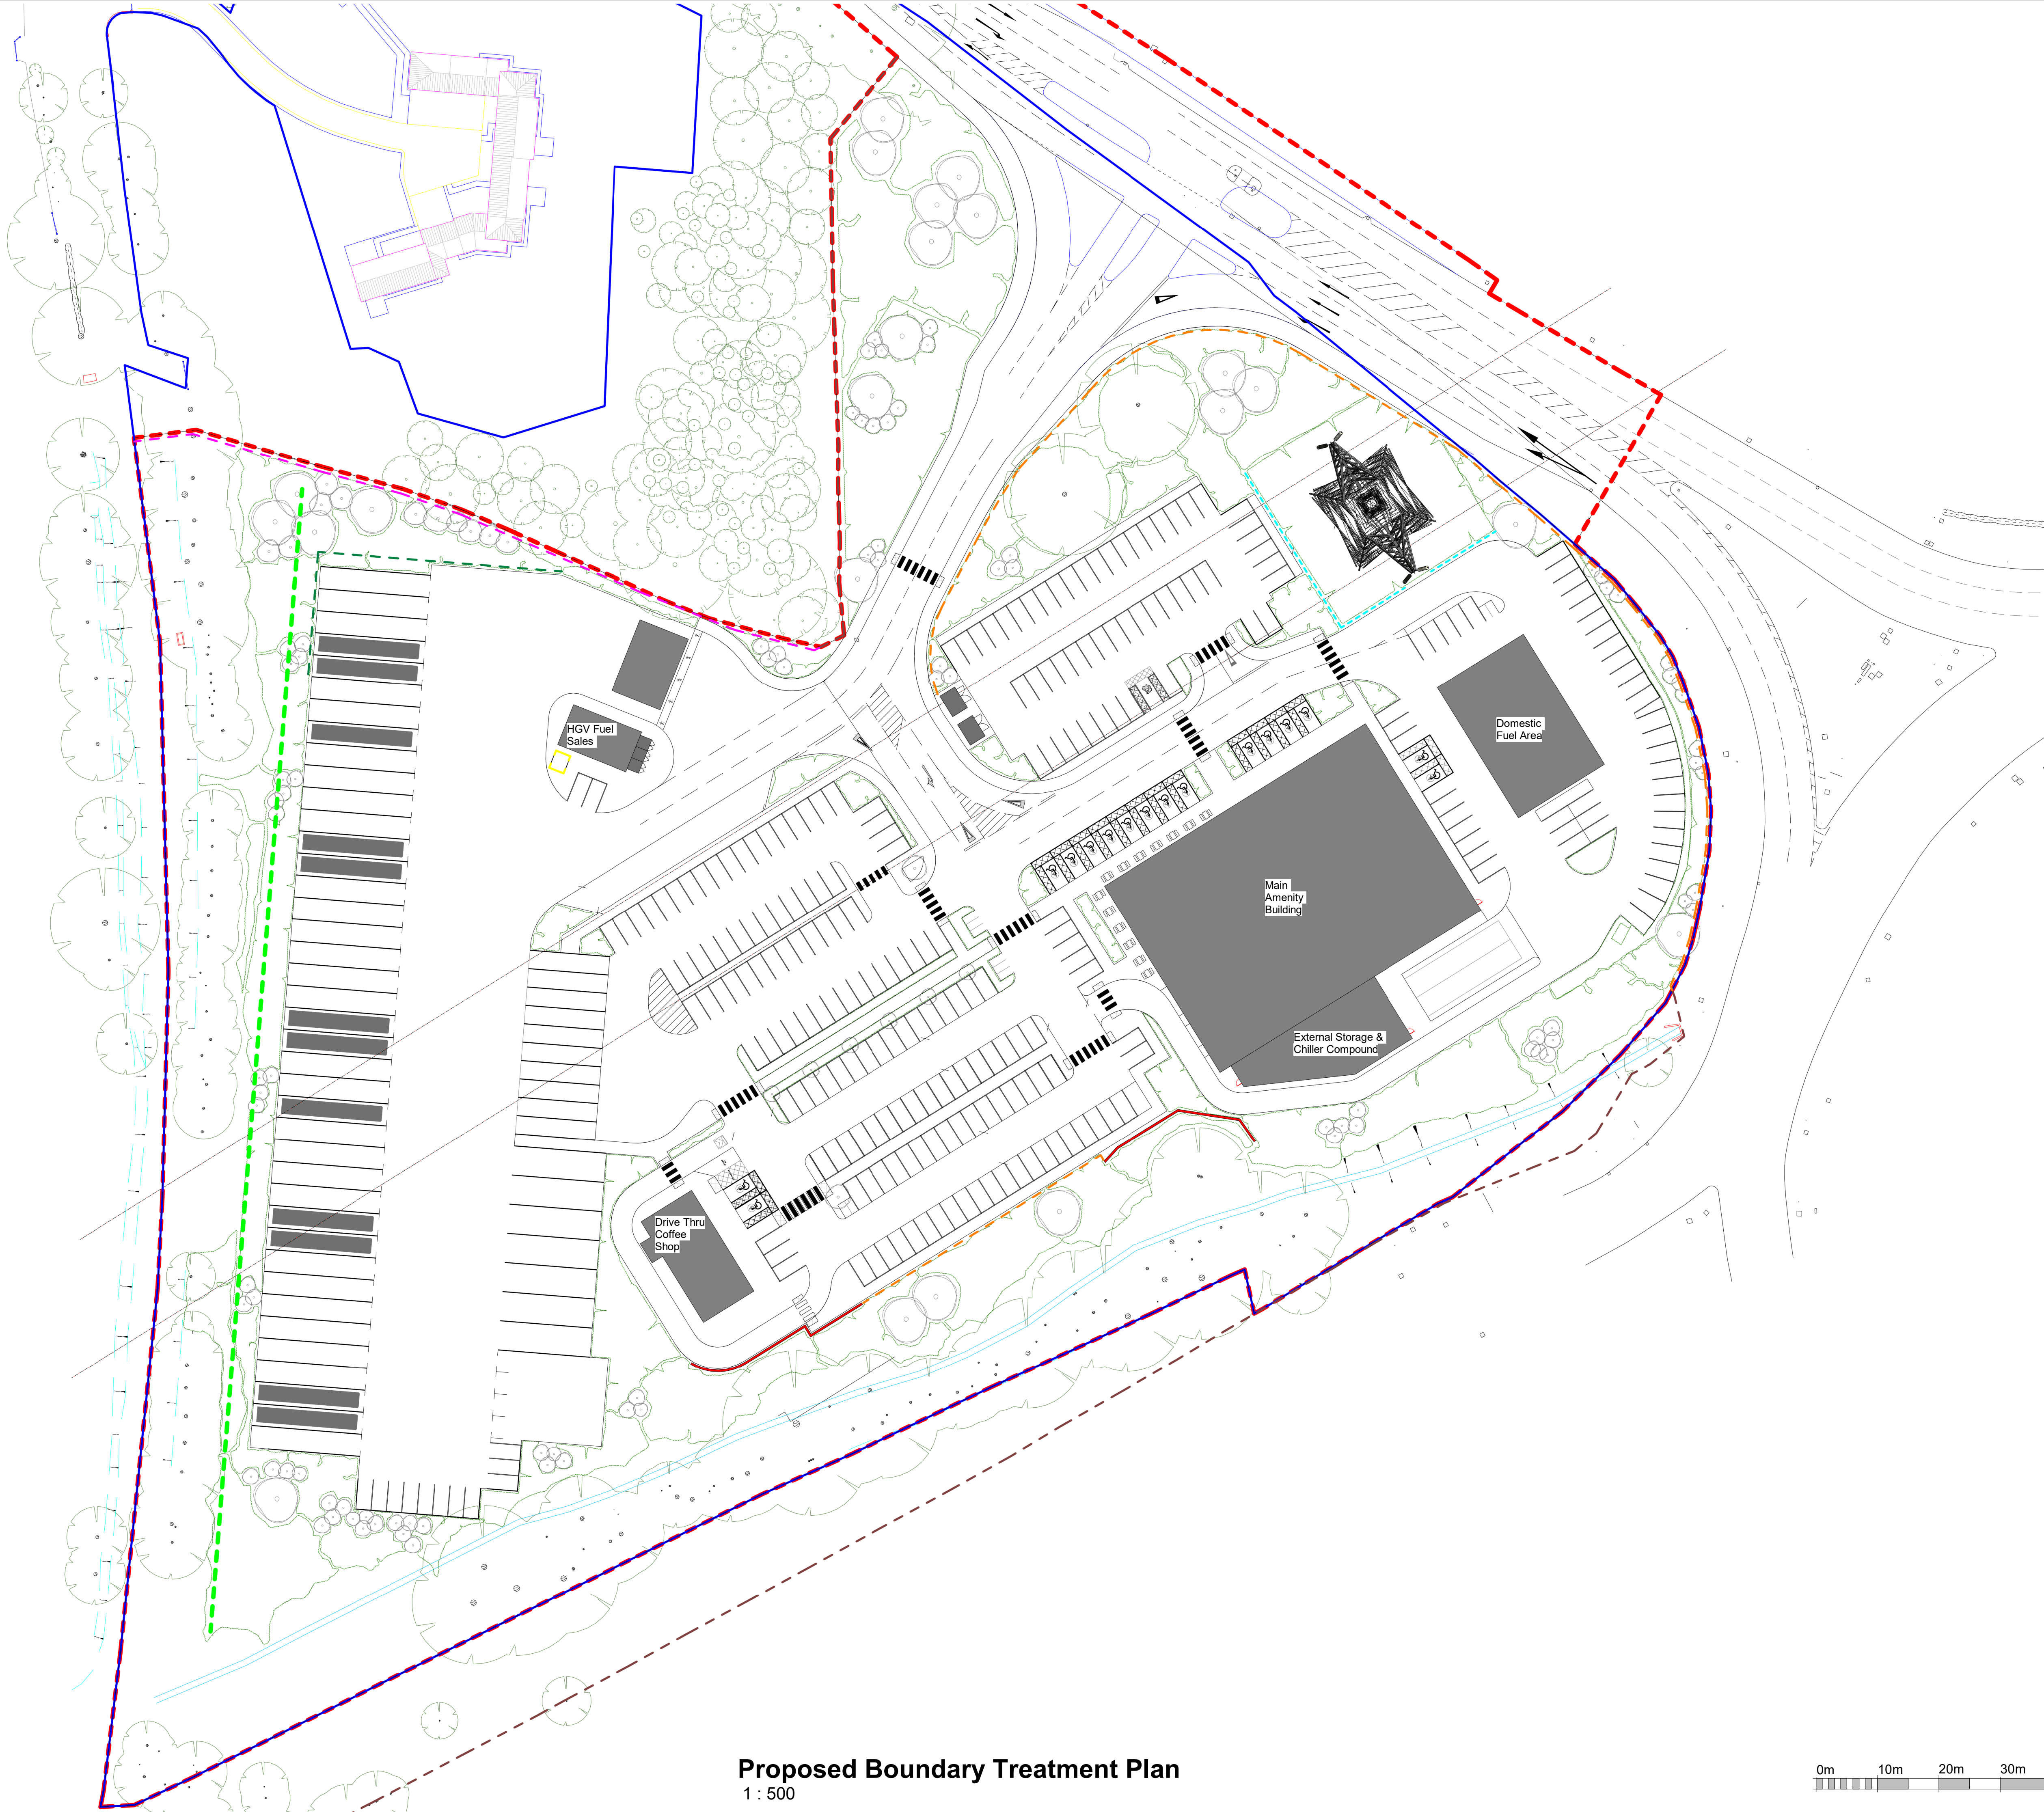

Proposed Boundary Treatment Plan
1 : 500

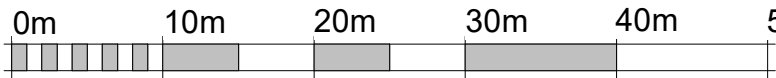

© Whittam Cox Architects - Disclaimer
This drawing is copyright of WCEC Group Ltd trading as Whittam Cox Architects, and shall not be reproduced nor used for any other purpose without the written permission of the Architects. This drawing must be read in conjunction with all other related drawings and documentation. It is the contractors responsibility to ensure full compliance with the Building Regulations. Do not scale from this drawing, use figured dimensions only. It is the contractors responsibility to check and verify all dimensions on site. Any discrepancies to be reported immediately.
IF IN DOUBT ASK.
Materials not in conformity with relevant British or European Standards/Codes of practice or materials known to be deleterious to health & safety must not be used or specified on this project.

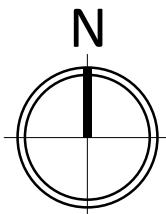

- Site Boundary
- Ownership Boundary.
- Site Boundary Treatment Legend**
- Existing Timber Post & Rail Fence Line. Fence to be assessed and repaired as required.
 - Type 1 - New 1.2m Timber Post & Rail Fence Line (to match existing)
 - Type 2 - 0.76m high Armco Vehicle Protection Barrier.
 - Type 3 - 2.2m timber acoustic fence as proposed by the Noise Impact Assessment
 - Type 4 - 1.8m high Timber close board fence
 - Type 5 - LPS 1175 SR2 rated Paladin fence min height 2.0m - Colour - Green
 - Type 6 - 4.5m high Timber overlapping 12 to 15mm acoustic fence (Design in accordance with Acoustic report)
 - New Retaining wall to Structural Engineers detail & design.

P02	12.02.26	Seating added	TF	ML
P01	16.09.25	Initial issue.	ART	ML
No	Date	Description	By	Ckd

CLIENT

Welcome Break

PROJECT
Hinckley MSA

TITLE
Proposed Boundary Treatment Plan

DRAWING STATUS
PLANNING

DRAWN	ART	CHECKED	ML
SCALE	As indicated @ A1		
DATE	August 2025		

Whittam Cox ARCHITECTS
Chesterfield / 01246 260 261
London / 02033 880 019
Leeds / 0113 468 2450
whittamcox.com

Project	Originator	Volume	Level	Type	Role	Number	Revision
240630 - WCA -	00 -	00 -	DR -	A -	90101 -	P02	