


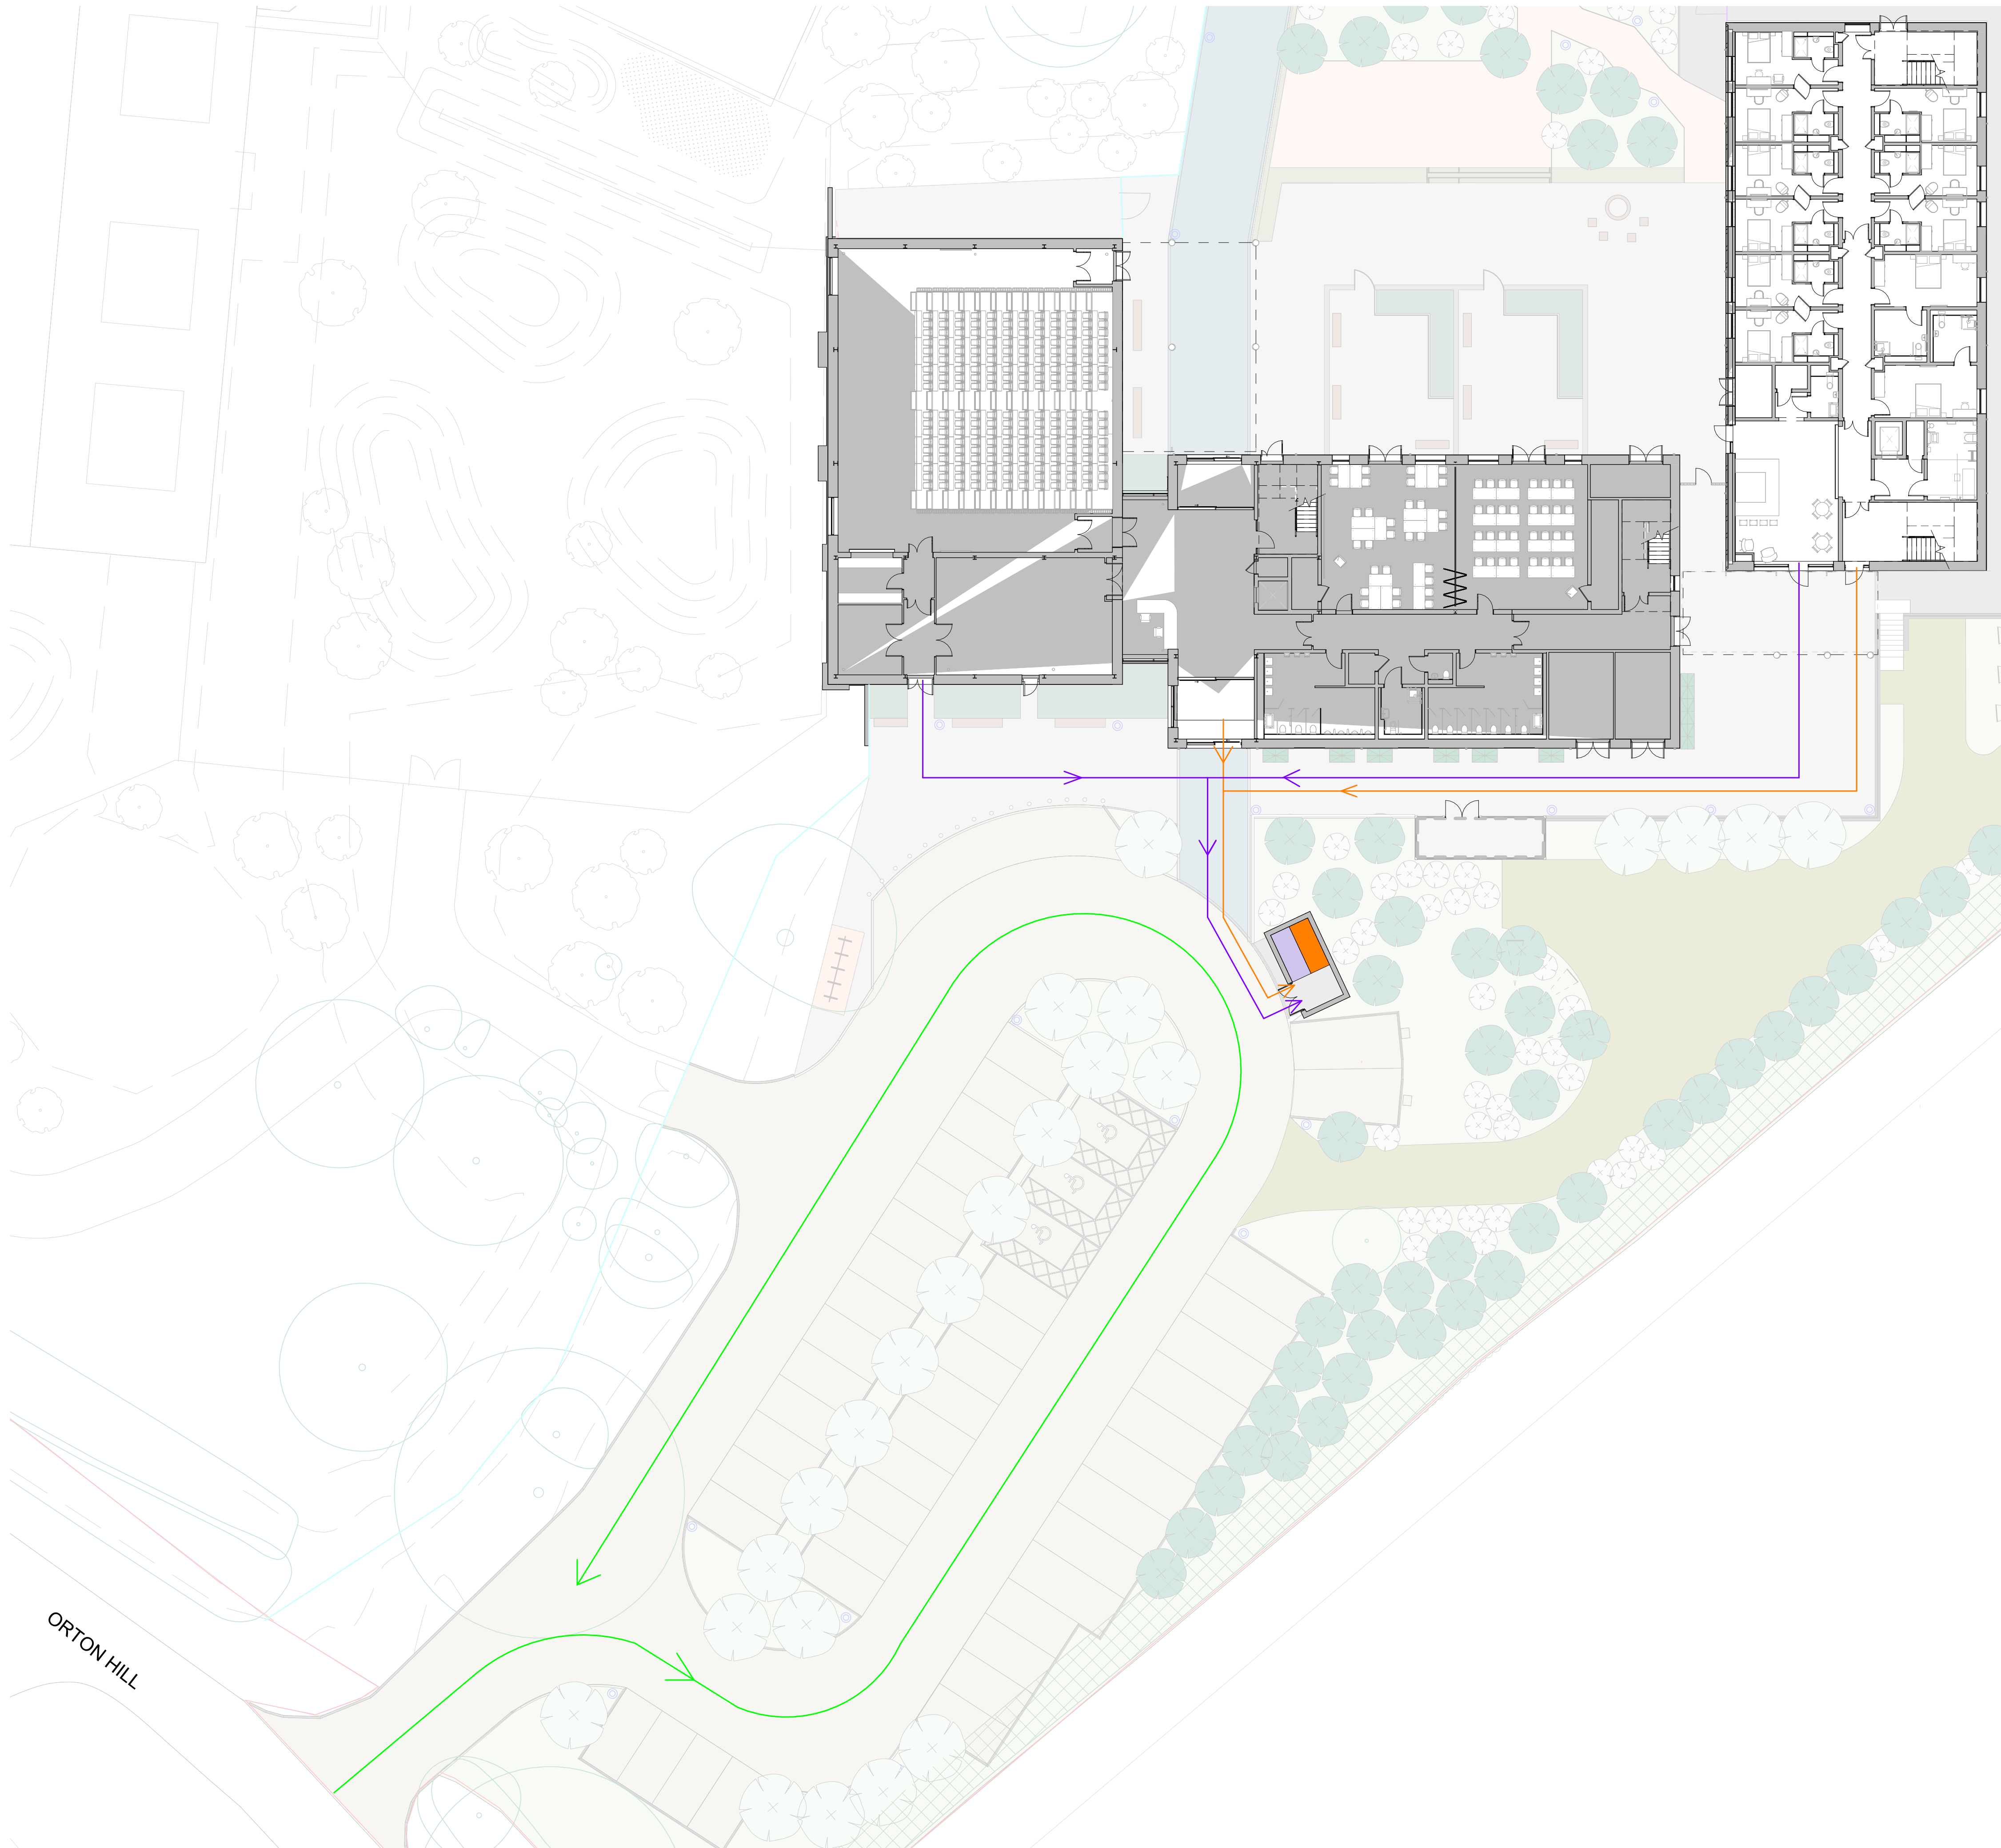

Notes

Check all dimensions on site. Do not scale from this drawing
Report any discrepancies and omissions to HLM Architects
This Drawing is Copyright ©

- General Waste Refuse Route
- F&B Waste Refuse Route
- Refuse Collection Route
- General Waste Refuse Storage
- F&B Waste Refuse Storage

P03	ISSUE FOR REVISED SECTION 73 APPLICATION	03.12.2024	JH	BC
P02	STAGE 3 ISSUE	20.10.2023	AB	BC
P01	PLANNING ISSUE INCORPORATING CONSULTANT FEEDBACK	29.09.2023	KW	KB
Rev	Description	Date	By	Chk
Revisions				Suitability

Project

11-1567-01 Twycross Zoo

Client

Twycross Zoo

Title

WASTE MANAGEMENT STRATEGY - NSCC AND RESIDENTIAL

Drawing No.	Revision
TWZ-HLM-ZZ-XX-DR-A-00007	P03

Scale	Drawn
1 : 200 @A1	JH
Date	Checked
09/29/23	BC



© HLMArchitects
2nd Floor
The Ruskin Building
Tudor Square
Sheffield S1 2LA

www.hlmarchitects.com
T. +44 (0) 114 263 9600
F. +44 (0) 114 263 9650
sheffield@hlmarchitects.com