


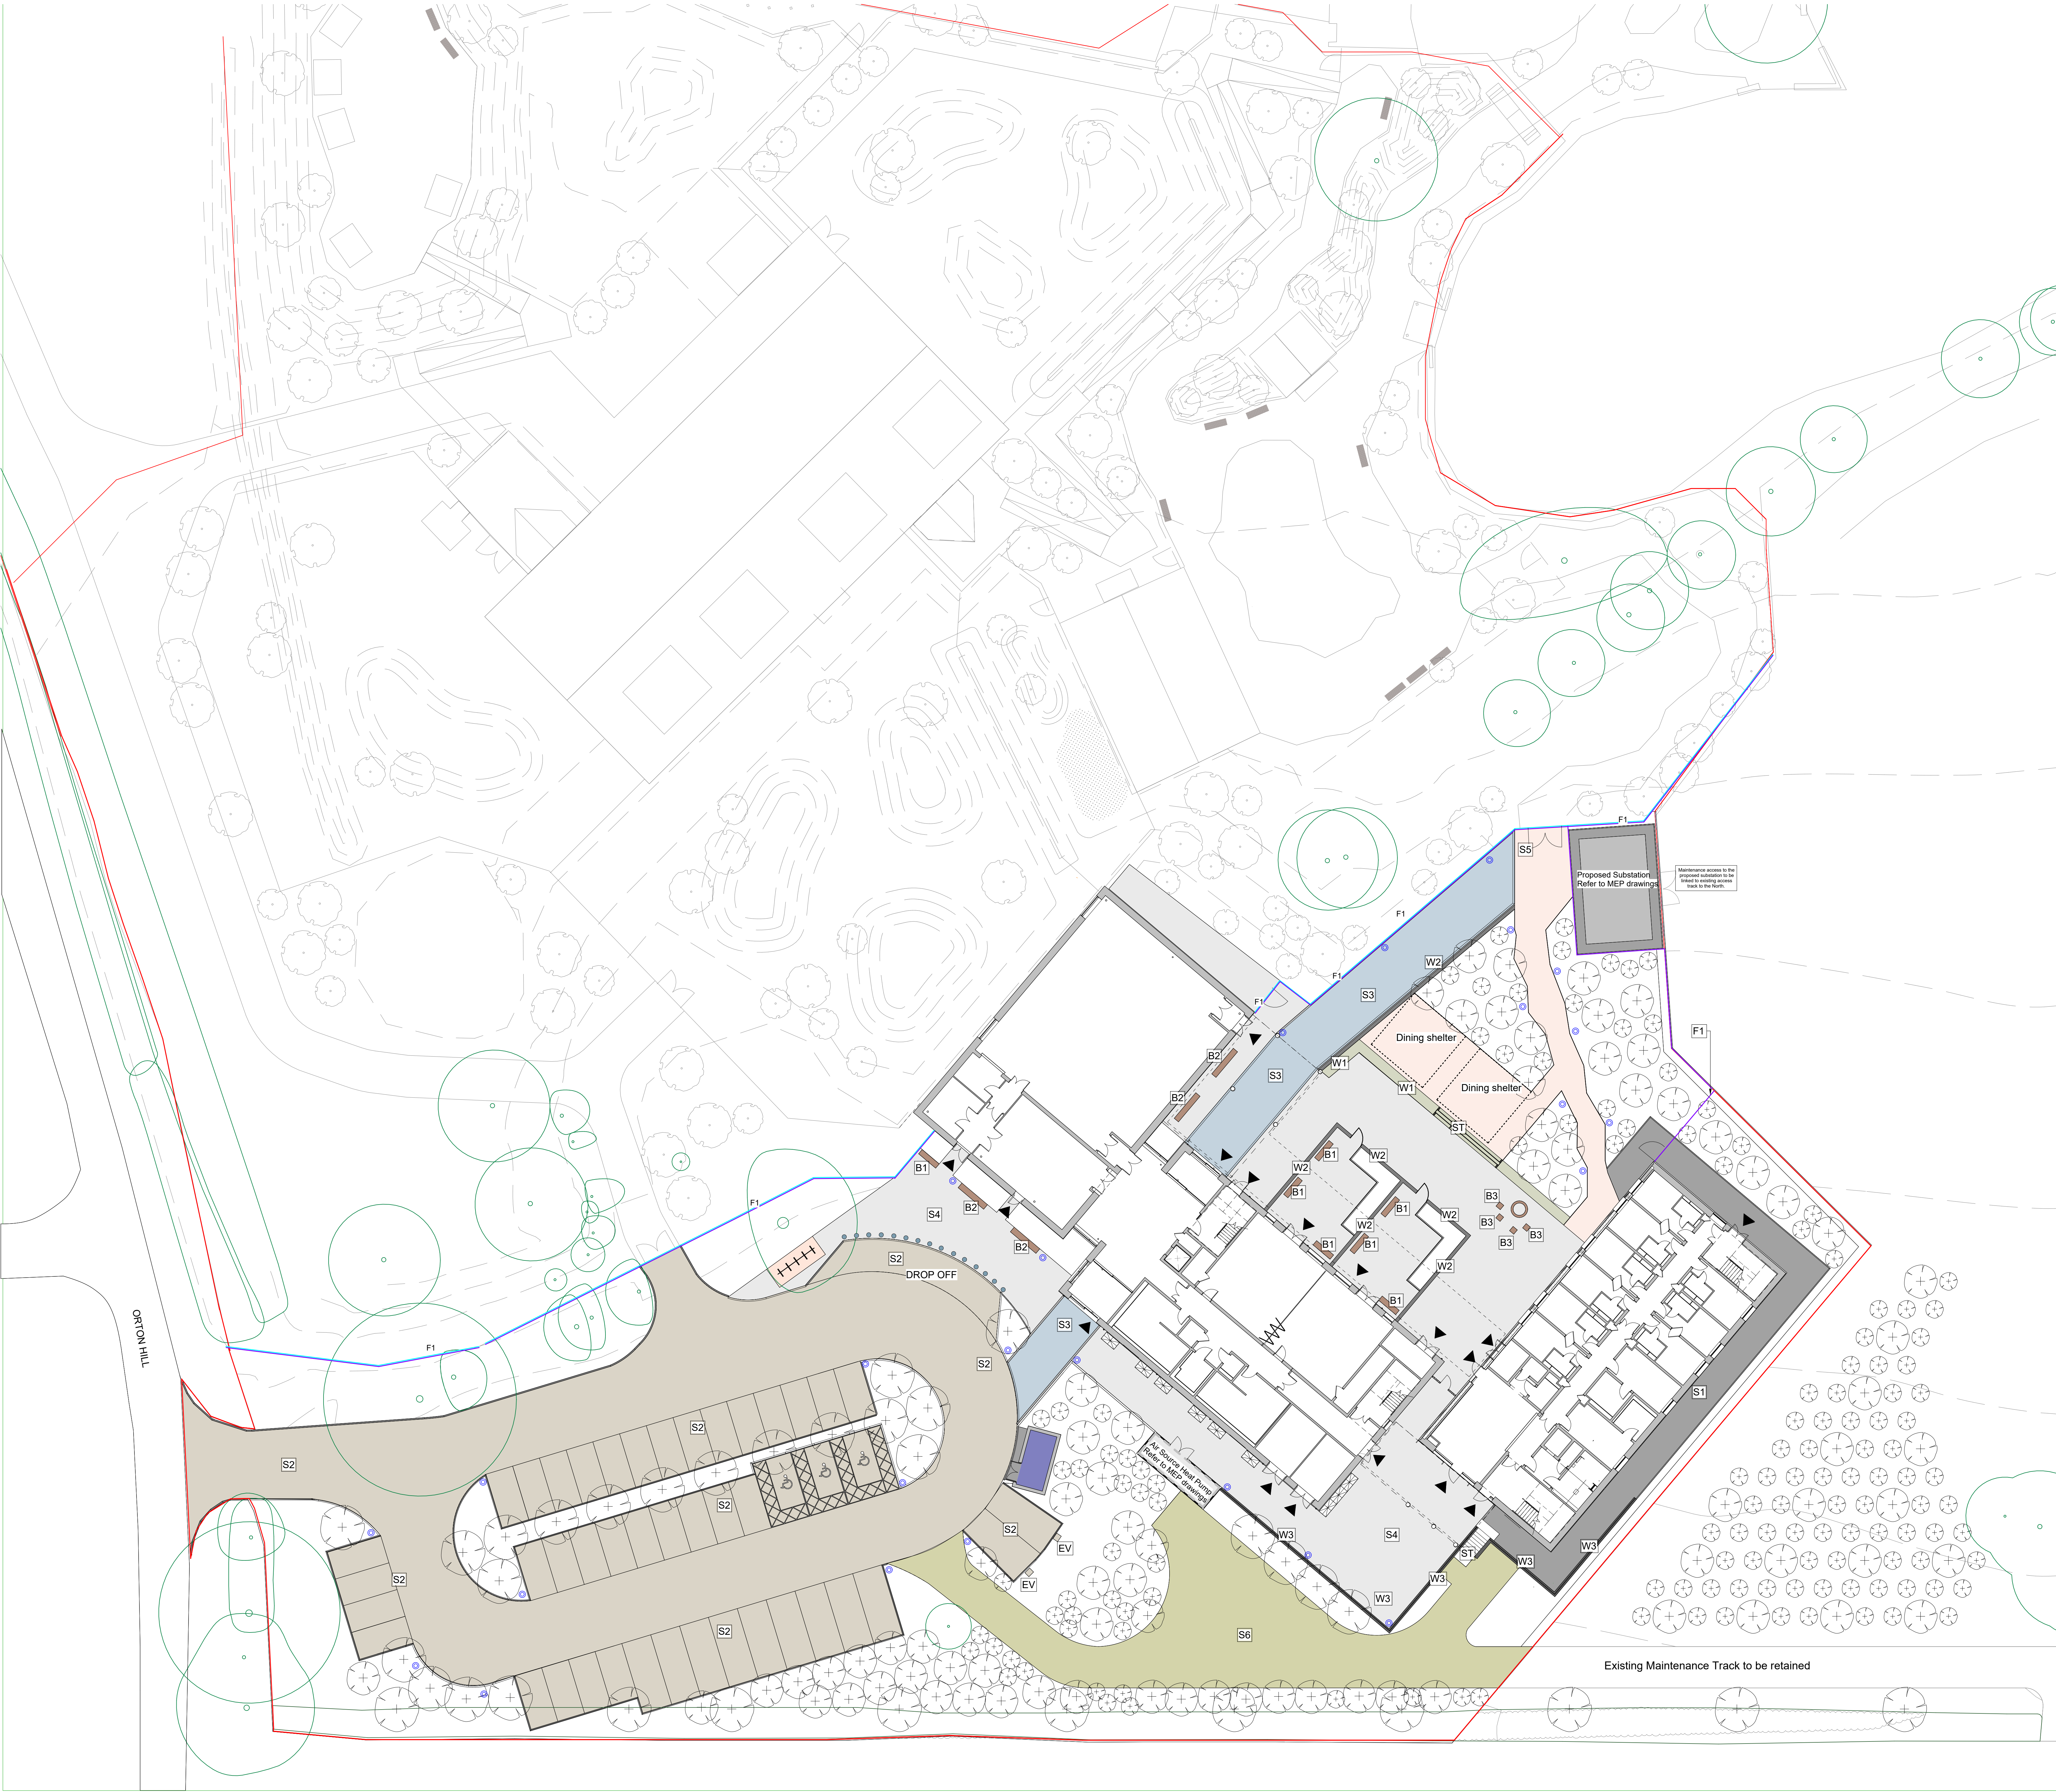

KEY	
	SITE RED LINE BOUNDARY
	DEARADH ZU BOUNDARY LINE
HARD LANDSCAPE	
	S1- PEDESTRIAN GRADE MACADAM - to engineer's details & specification
	S2- PERMEABLE BLOCK PAVING TO CAR PARK & LOADING BAYS - to engineer's details & specification
	S3- LARGE BLOCK PAVING - to front and rear of proposed buildings, laid stretcher bond.
	S4- SMALL BLOCK PAVING - to front and rear entrances of proposed Education building, laid herringbone bond.
	S5- SELF BOUND AGGREGATE - to pathways around the building and linking to the Zoo
	S6- REINFORCED GRASS SYSTEM - to parking and drop off loading bay - to Fire Tender and Maintenance Access to engineer's detail & specification
	FIRE PIT WITH CUBE BENCHES to "Teaching Garden" for visitors and residents
	TIMBER TOP BENCHES with steel feet, 2m long
	TIMBER TOP BENCHES with steel feet, 3m long
	DINING SHELTER to "Teaching Garden"
	REFUSE STORE
	CYCLE SHELTER FOR BICYCLE PARKING 5 hoops (space for 10 bicycles)
	BOLLARDS
	BOLLARD LIGHTING to lighting engineer's details & specification
	PROPOSED CONCRETE STEPS 150mm riser x 300mm tread
	SEATING WALL WITH BRICK FINISH 450mm height
	BOUNDARY WALL WITH BRICK FINISH to engineer's details
	RETAINING WALL WITH BRICK FINISH AND STEEL BALUSTRADE
	SECURE FENCE 1.8m high timber post and chainlink fence to form zoo licence fencing. Refer to Drawing TWZ-DZU-00-00-DR-L-00105- for details.

Notes
Check all dimensions on site. Do not scale from this drawing
Report any discrepancies and emissions to HLM Architects
This Drawing is Copyright ©

PO8	REVISED FOR SECTION 73	04/12/2024	AC
PO7	ISSUE FOR SECTION 73	25/07/2024	AC
APPLICATOR:			
PO6	ISSUE FOR PLANNING	05/12/2023	EF
PO5	AMENDED STAGE 3 ISSUE	09/11/2023	EF
PO4	STAGE 3 ISSUE	20/10/2023	EF
PO3	ISSUE FOR PLANNING	06/10/2023	EF
PO2	ISSUE FOR PLANNING	03/10/2023	EF
PO1	ISSUE FOR PLANNING	29/09/2023	NK

Rev	Description	Date	By
Revisions			Suitability
Project	S3 REVIEW AND COMMENT		

11-1567-01 Twycross Zoo

Client
Twycross Zoo- East Midland Zoological Society LTD

Title
Proposed Hard Landscape Strategy

Drawing No.	Revision
TWZ-HLM-00-00-DR-L-30800	P08

Scale	Drawn
1 : 200 @A0	AC
Date	Checked
04/12/2024	MC

HLM Architects

© HLMarchitects
2nd Floor
The Ruskin Building
Tudor Square
Sheffield S1 2LA

www.hlmarchitects.com
T: +44 (0) 114 263 9800
F: +44 (0) 114 263 9850
h.sheffield@hlmarchitects.com