



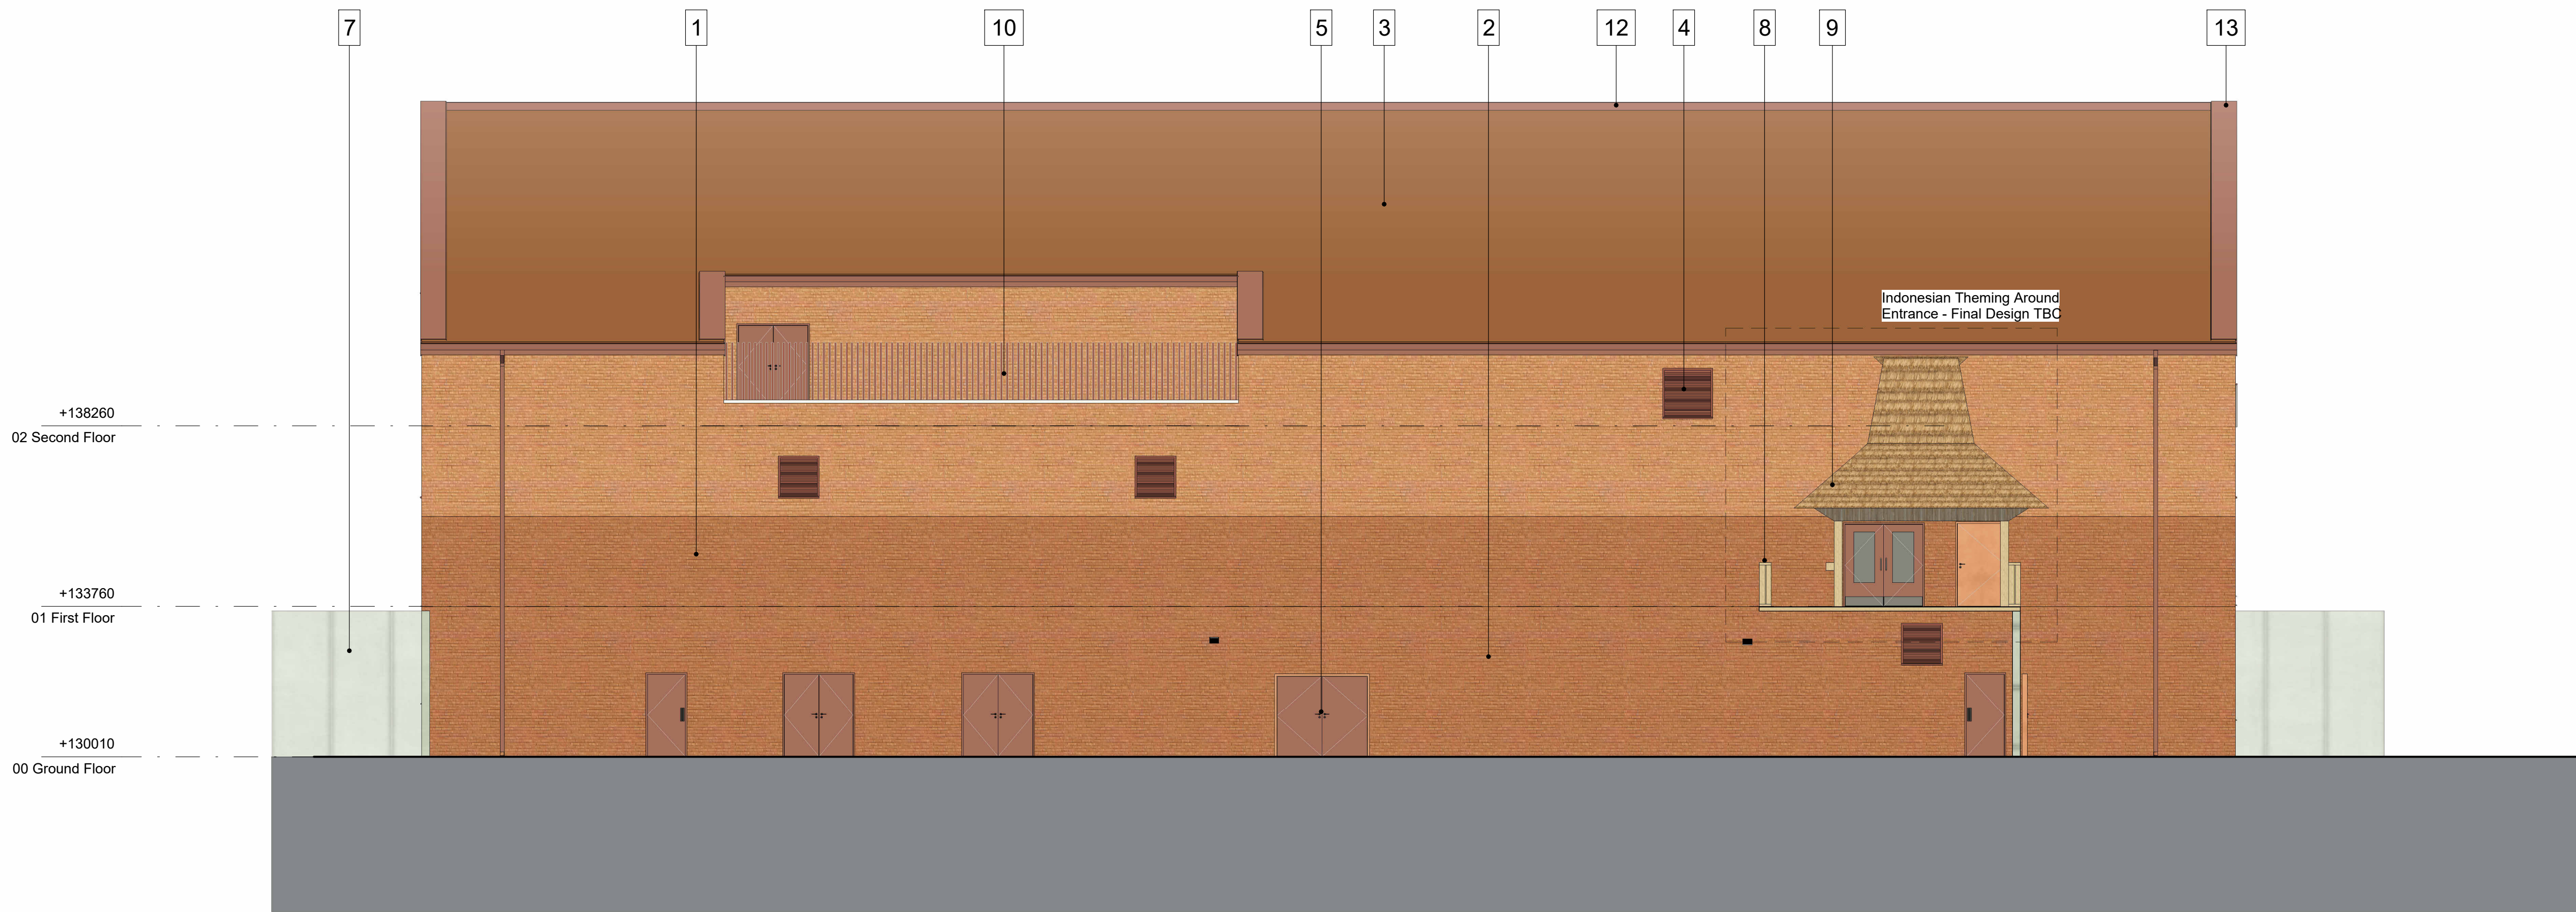


Elevation C: North - Orangutan Habitat Building
Scale: 1 : 100

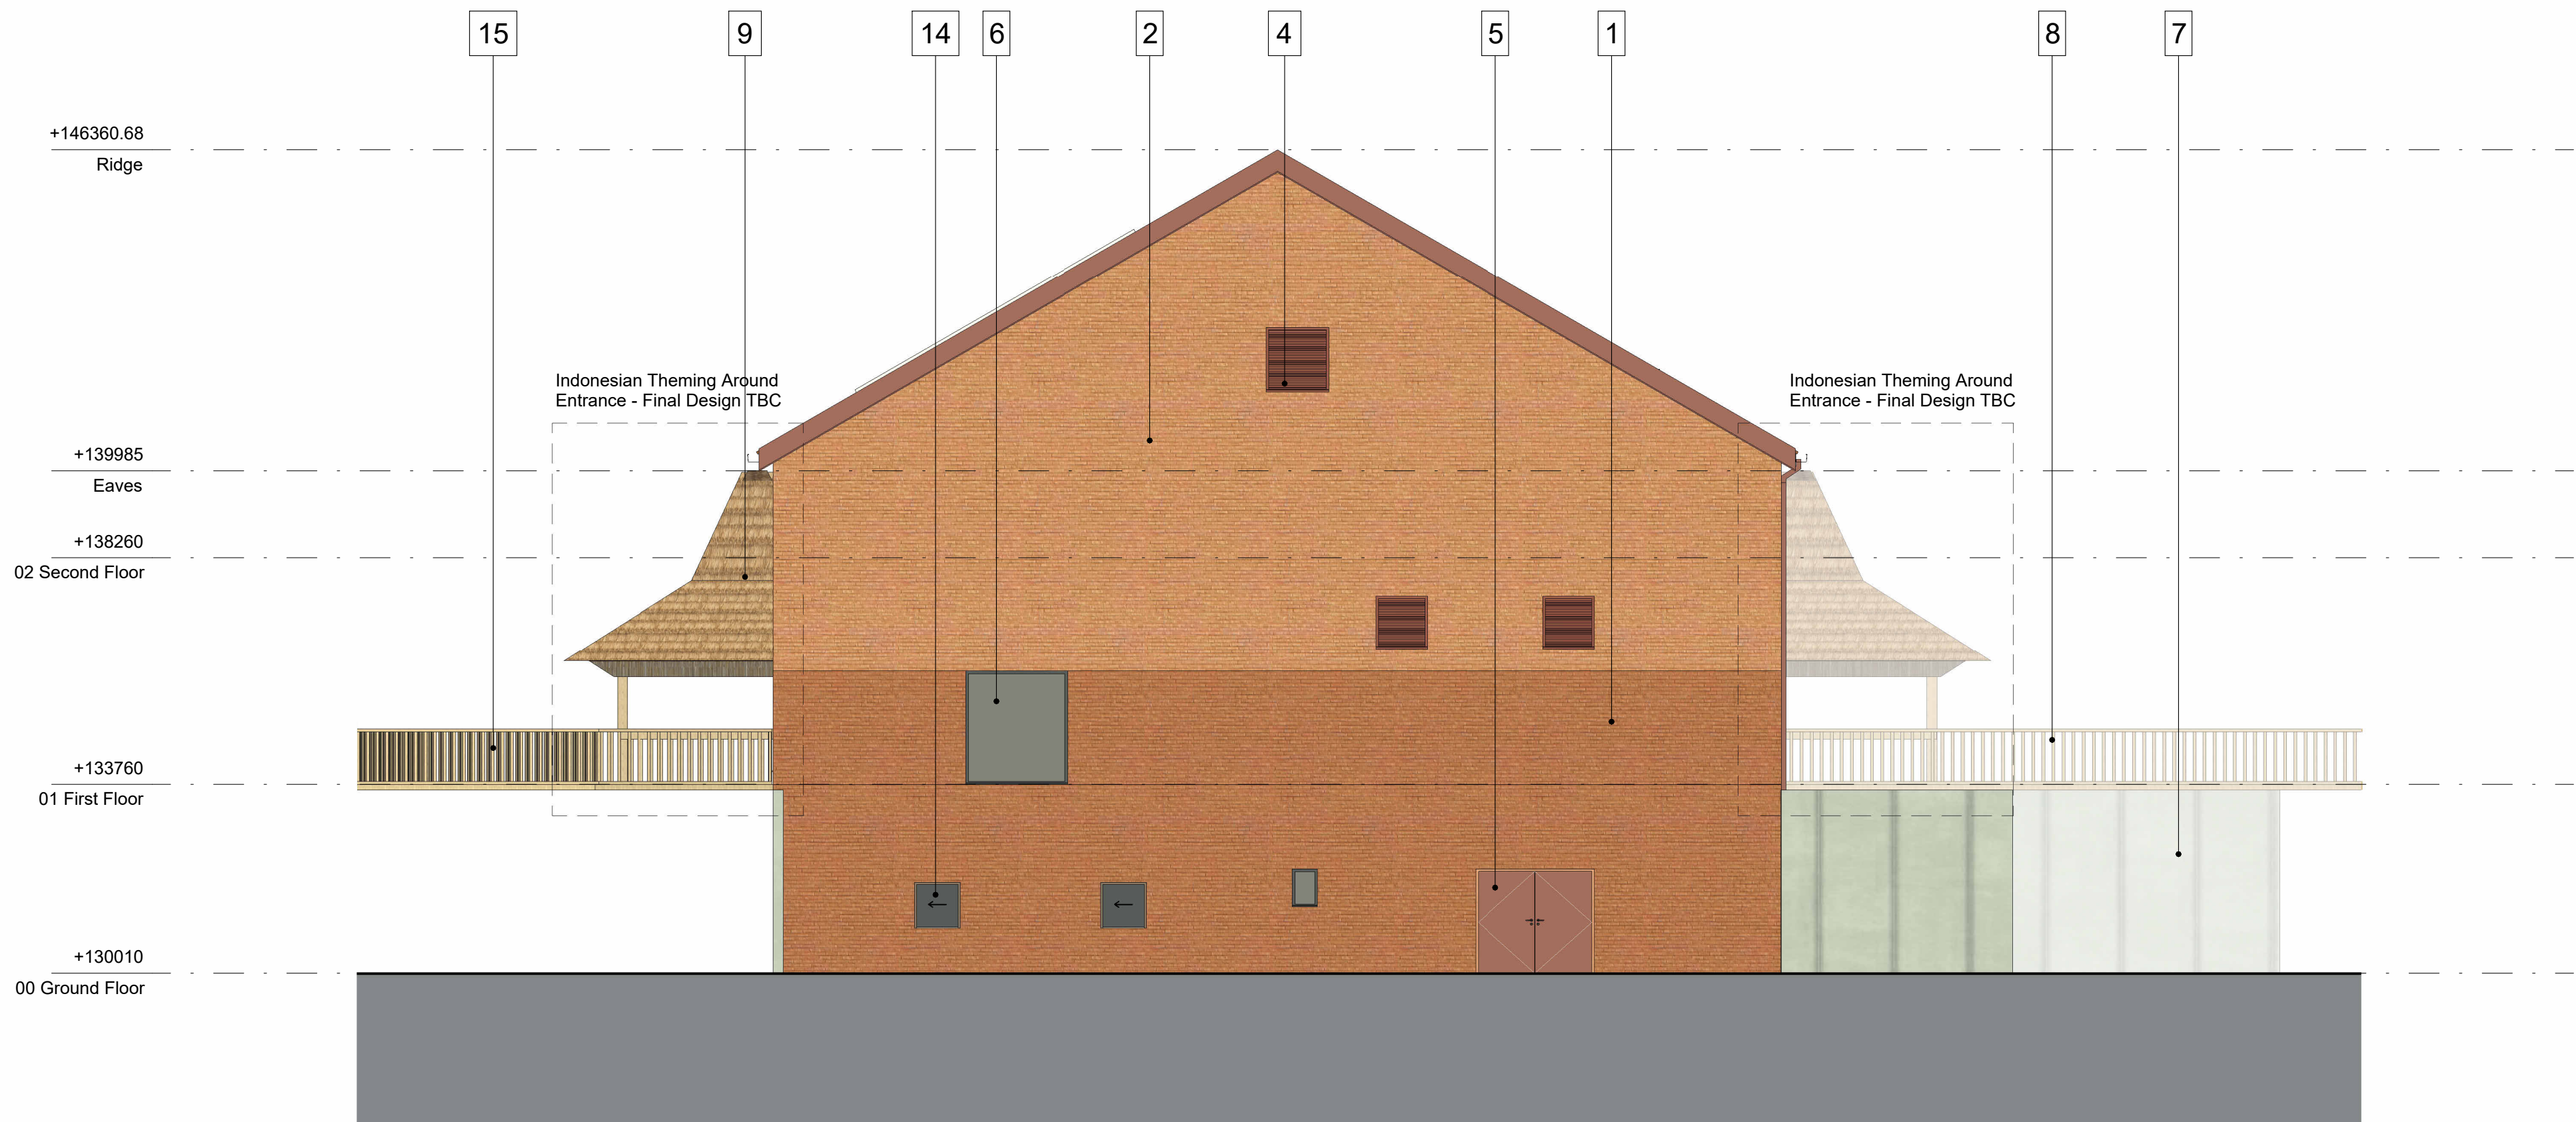

Elevation D: East - Orangutan Habitat Building
Scale: 1 : 100

Notes
Check all dimensions on site. Do not scale from this drawing
Report any discrepancies and omissions to HLM Architects
This Drawing is Copyright ©

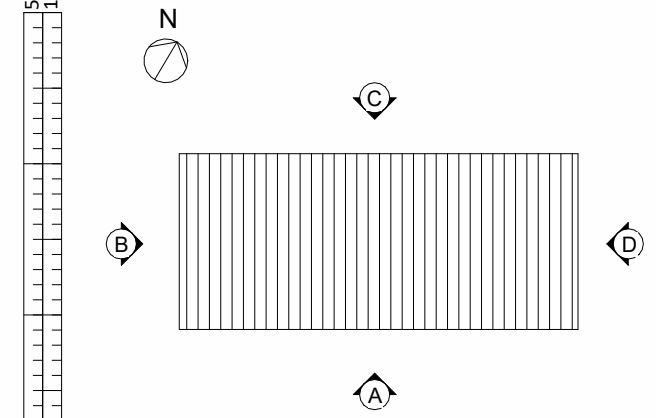

1	Brick / Motar Type 1
2	Brick/ Mortar Type 2
3	PPC Profiled Metal Roof
4	PPC Aluminium Louvre
5	PPC Aluminium Door
6	PPC Aluminium Windows
7	Animal Habitat Containment
8	Timber Boardwalk
9	Themed Timber Entrance Structure
10	Plant Screen
11	Rooflights - type and size TBC
12	Ridge Tile
13	PPC Aluminium Verge/Closure Flashing
14	Hydraulic Hatch
15	Timber Railing
16	Juliet Balcony

P06	ISSUE FOR REVISED SECTION T3 APPLICATION	03.12.2024	JH	BC
P05	ISSUE FOR SECTION T3 APPLICATION	19.07.2024	KW	JH
P04	UPDATED IN LINE WITH CONSULTANT COMMENTS	04.10.2023	KW	BC
P03	LOUVRE POSITION AMENDED	02.10.2023	KW	KB
P02	PLANNING ISSUE INCORPORATING CONSULTANT FEEDBACK	29.09.2023	KW	KB
P01	PLANNING ISSUE	25.09.2023	KW	KB
Rev	Description	Date	By	Chk

Revisions	Suitability
-----------	-------------

Project S3 REVIEW AND COMMENT

11-1567-01 Twycross Zoo

Client

Twycross Zoo

Title

PROPOSED PLANNING ELEVATIONS - SHEET 2 - ORANGUTAN HABITAT

Drawing No. Revision

TWZ-HLM-03-ZZ-DR-A-00602 P06

Scale Drawn

1 : 100 @A1 JH

Date Checked

28.10.2022 BC



© HLMArchitects
2nd Floor
The Ruskin Building
Tudor Square
Sheffield S1 2LA
www.hlmarchitects.com
T. +44 (0) 114 263 9600
F. +44 (0) 114 263 9650
sheffield@hlmarchitects.com

1:500 1:100 50 M 10 M