



ELEVATION - Typical elevation treatment  
(along level section of boardwalk)

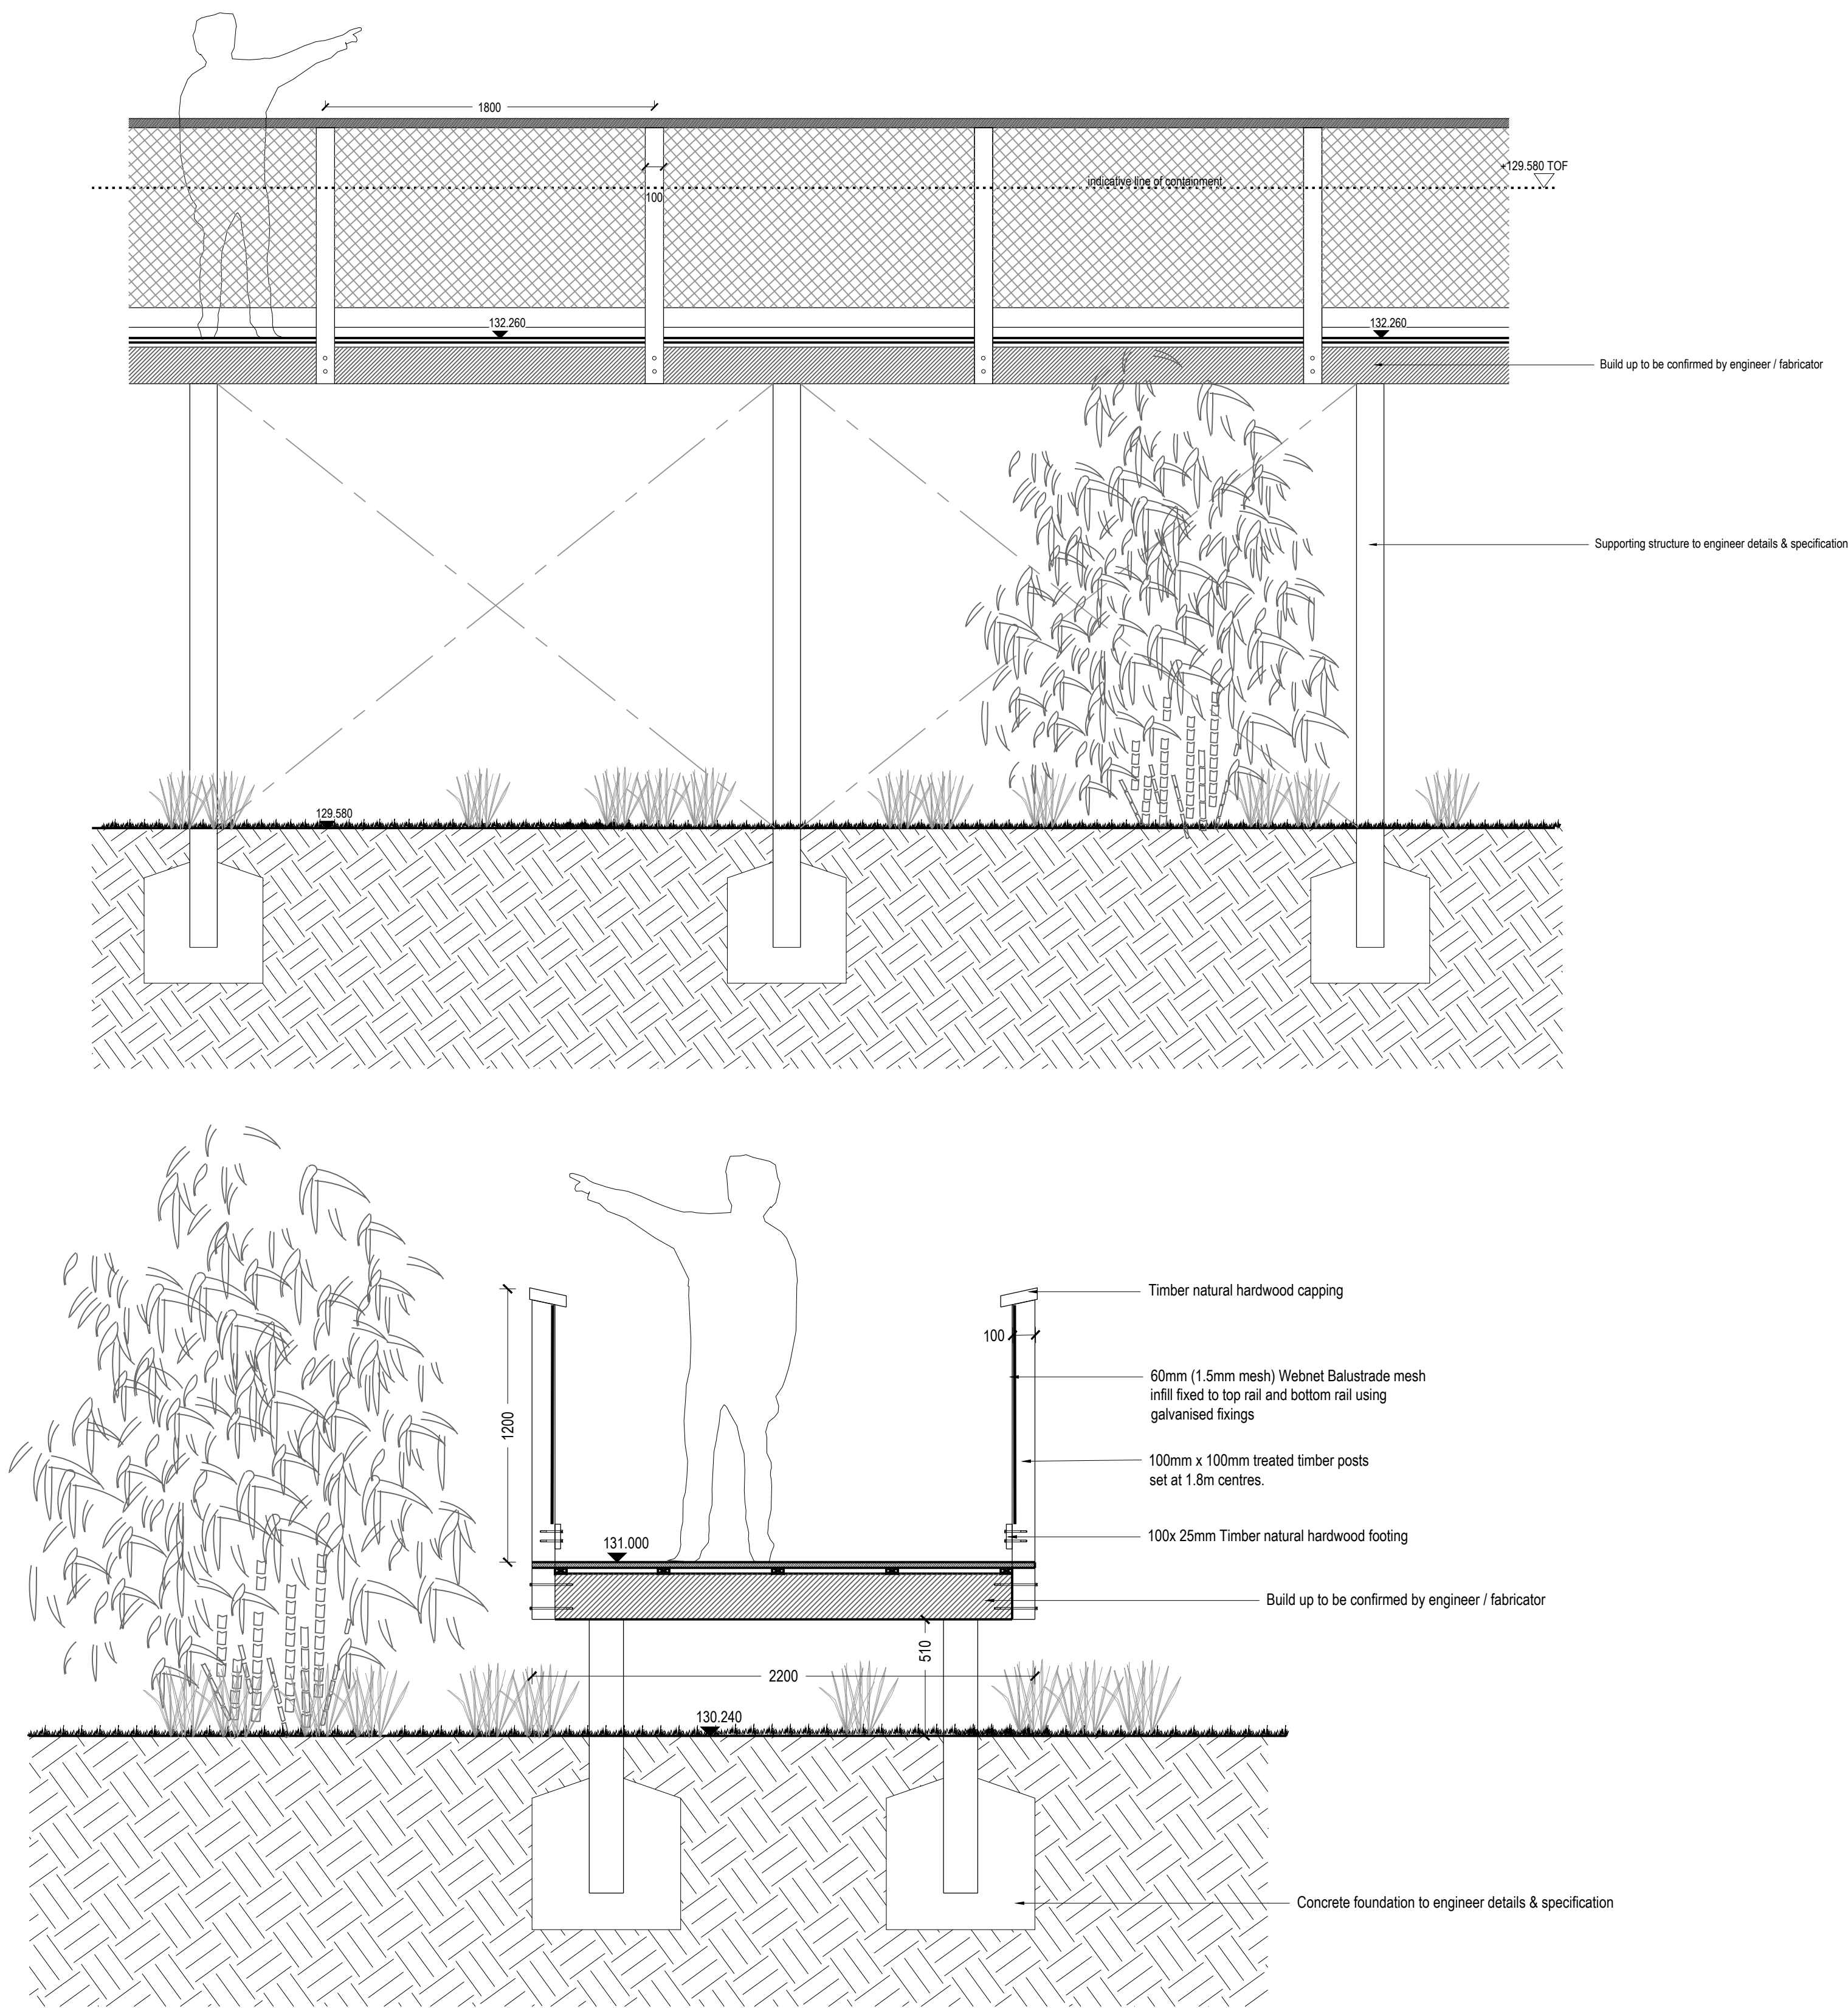

CROSS SECTION - through low level boardwalk

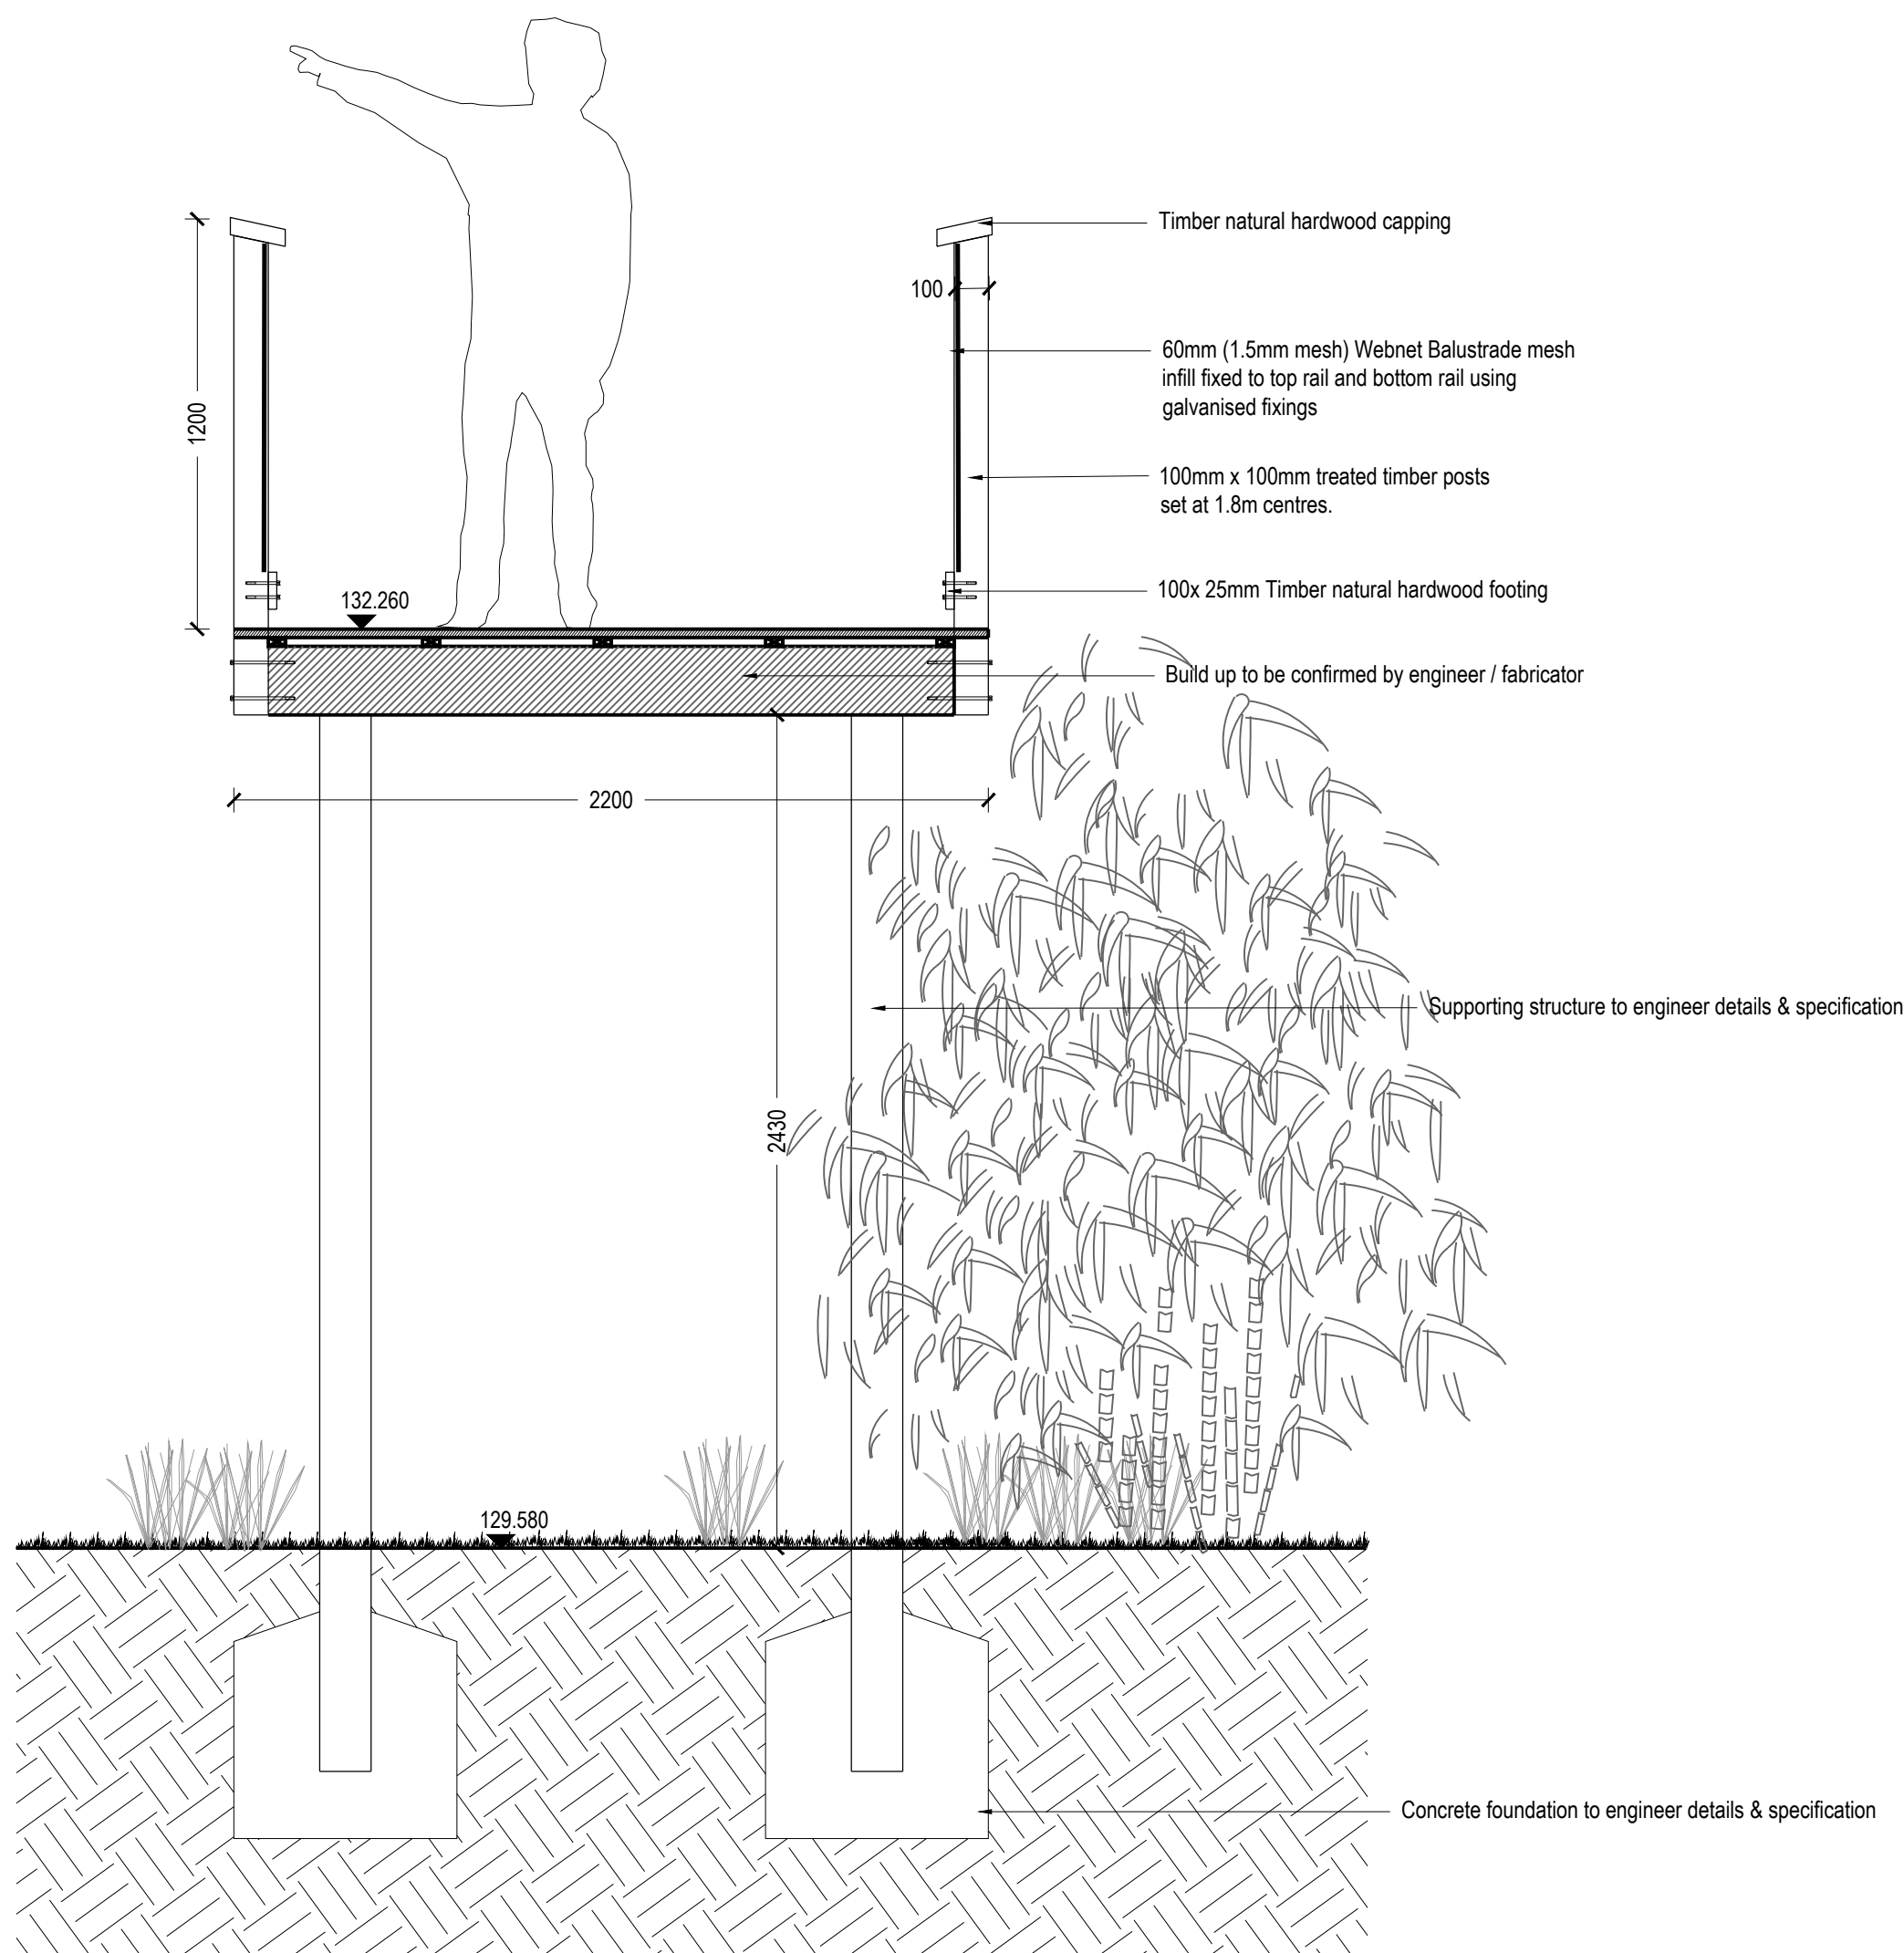

CROSS SECTION - through mid level boardwalk

| rev | details                  | by | date       |
|-----|--------------------------|----|------------|
| 00  | ISSUE FOR PLANNING       | ZW | 19.07.2024 |
| P01 | ISSUE FOR TENDER         | JM | 29.11.2024 |
| P02 | ISSUE FOR PLANNING (S73) | JM | 09.12.2024 |
|     |                          |    |            |
|     |                          |    |            |
|     |                          |    |            |
|     |                          |    |            |

| rev | details | by | date |
|-----|---------|----|------|
|     |         |    |      |
|     |         |    |      |
- Notes
- Do not scale from drawing, use figured dimensions only.
  - All dimensions to be checked onsite.
  - This drawing to be read in conjunction with all other drawings and specifications.

Previous Superceded Drawing number:  
P22009-00-001-DZ-0320

Project title  
NSCC ORANGUTAN FACILITY

Drawing title  
BOARDWALK DETAILS  
SHEET 01

Drawing number  
TWZ-DZU-00-00-DR-L-0320-P02

Drawing Status  
FOR PLANNING

|            |           |       |         |
|------------|-----------|-------|---------|
| Date       | Scale     | Drawn | Checked |
| 19.07.2024 | 1:20 @ A1 | ZW    | JM      |

Client:

**tz** Twycross Zoo  
IN THE HEART OF CONSERVATION

**DEARADH ZÚ**  
ZOO - LANDSCAPE - DESIGN  
P: 07713 087369 E: jonathan.mcoughlin@dearadhzu.com