



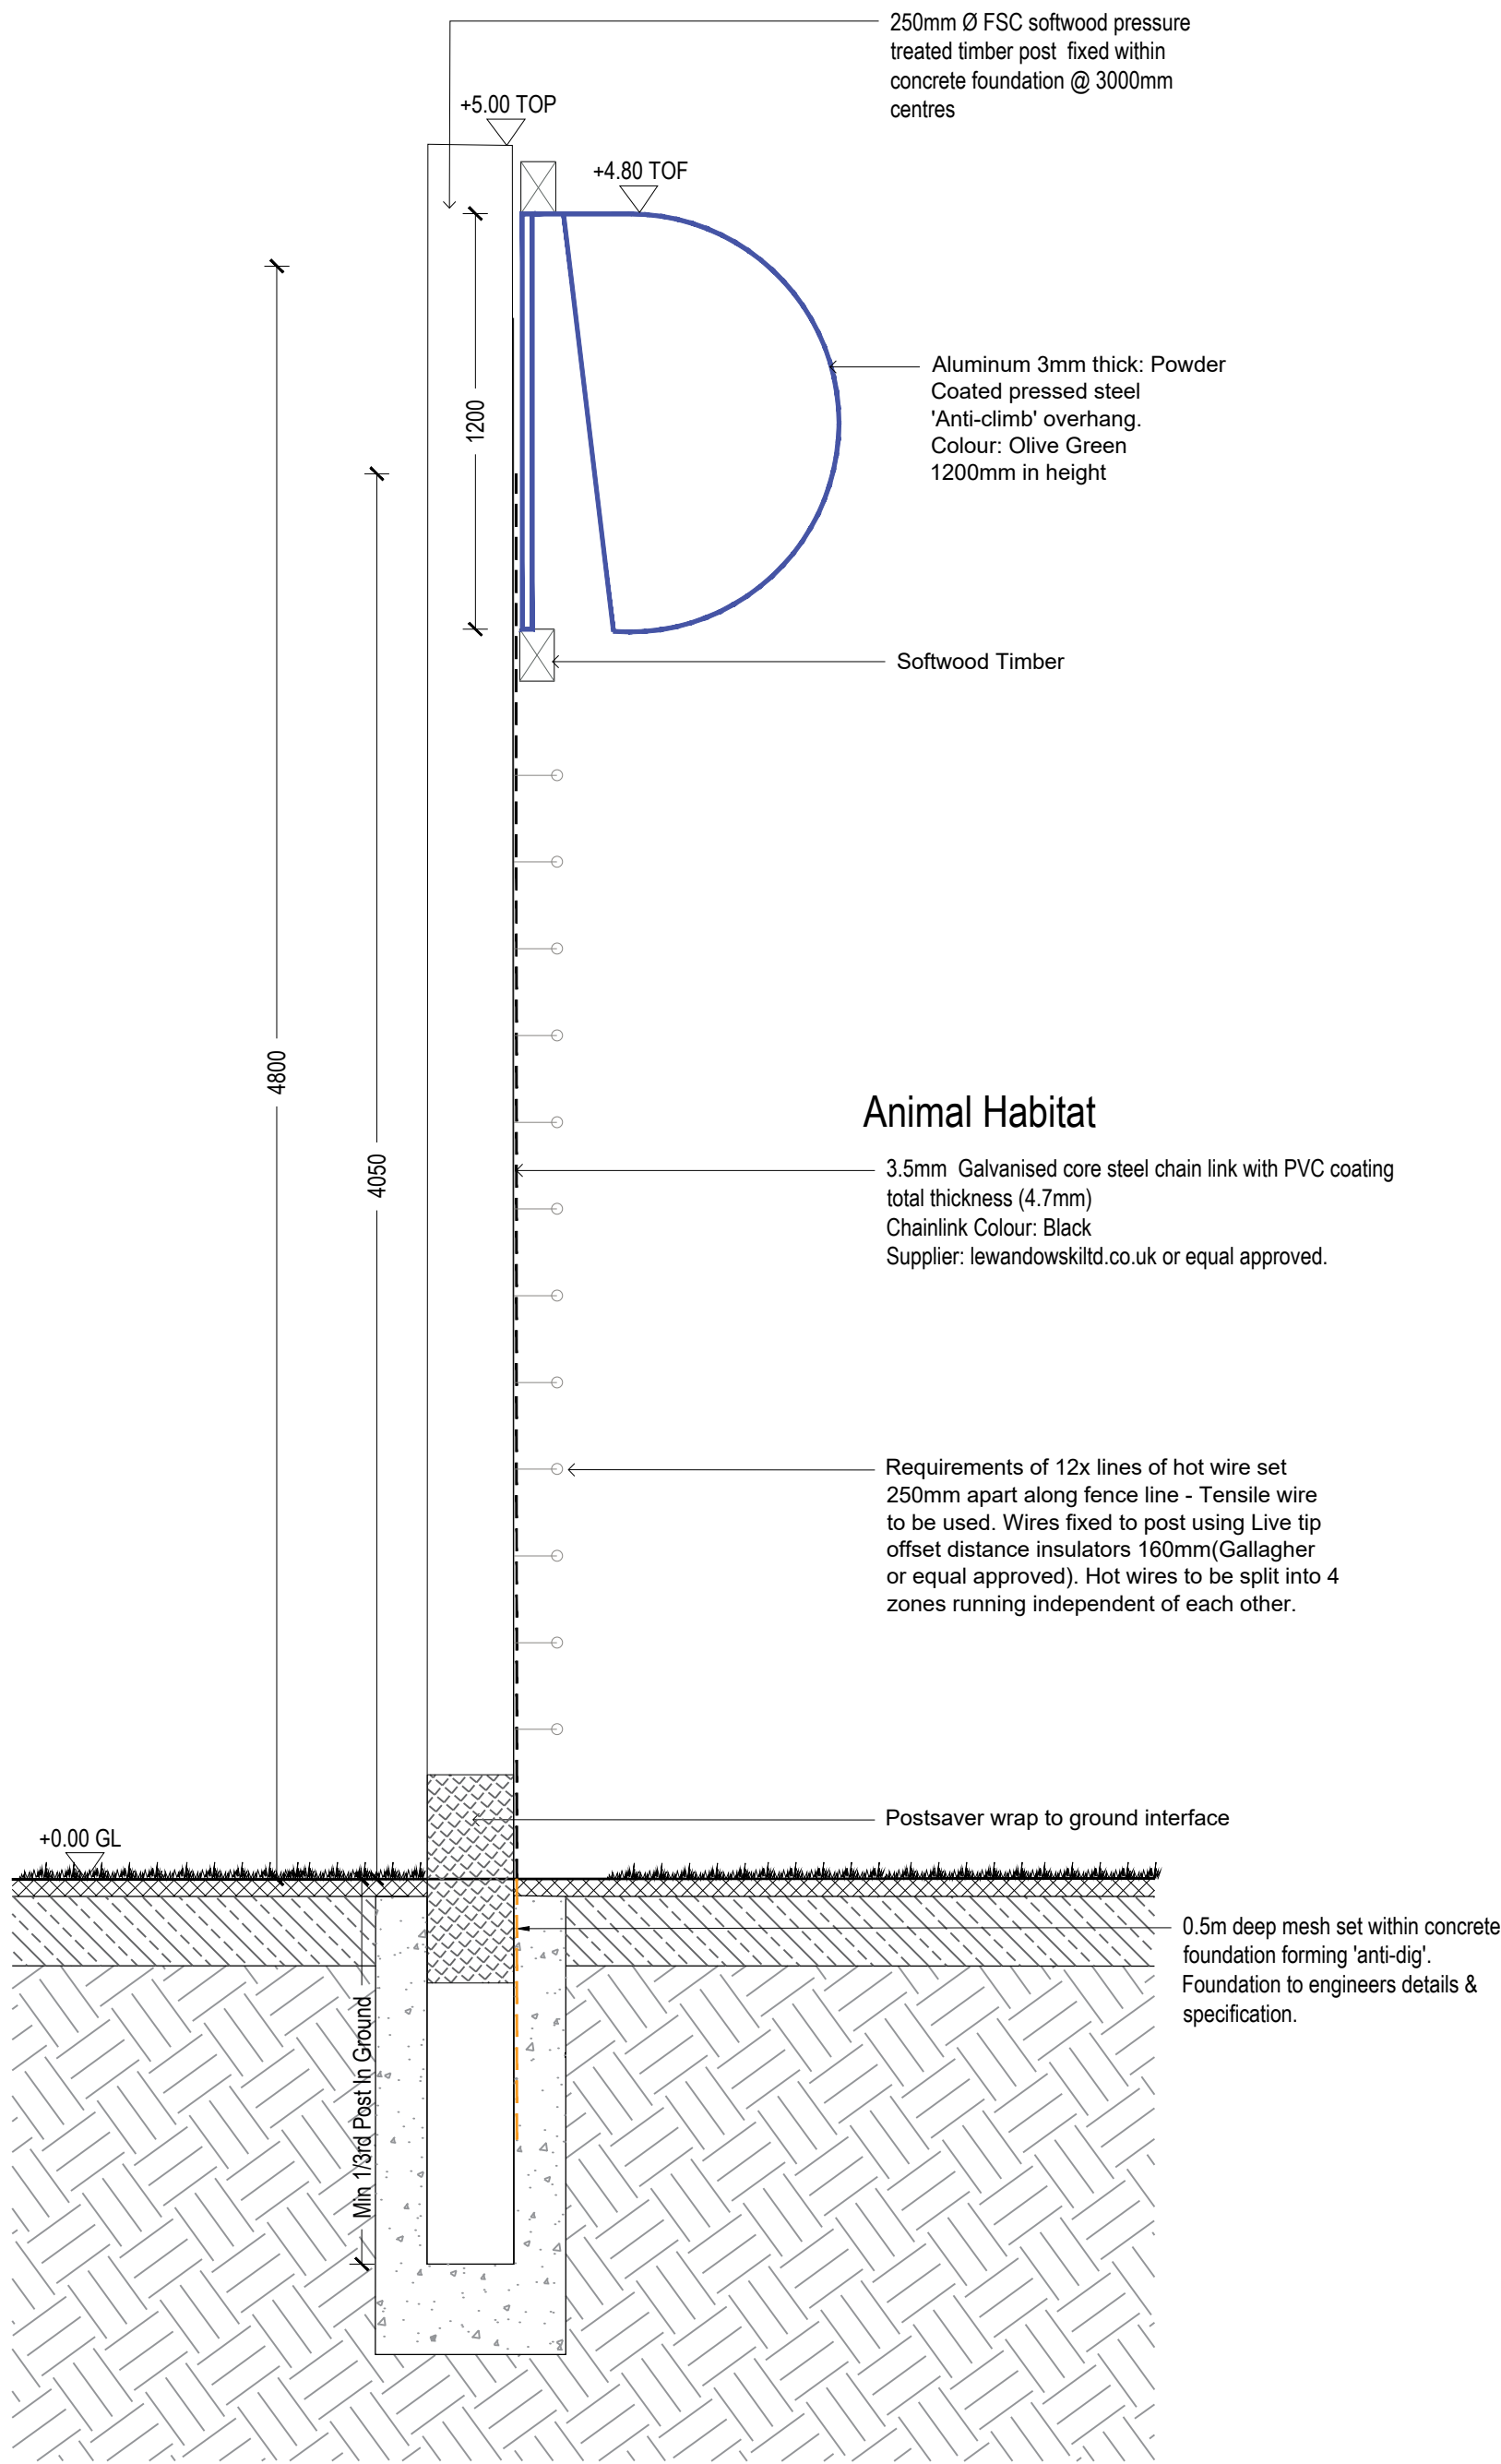

F1 4.5m High fence with Timber post, chainlink and antilimb

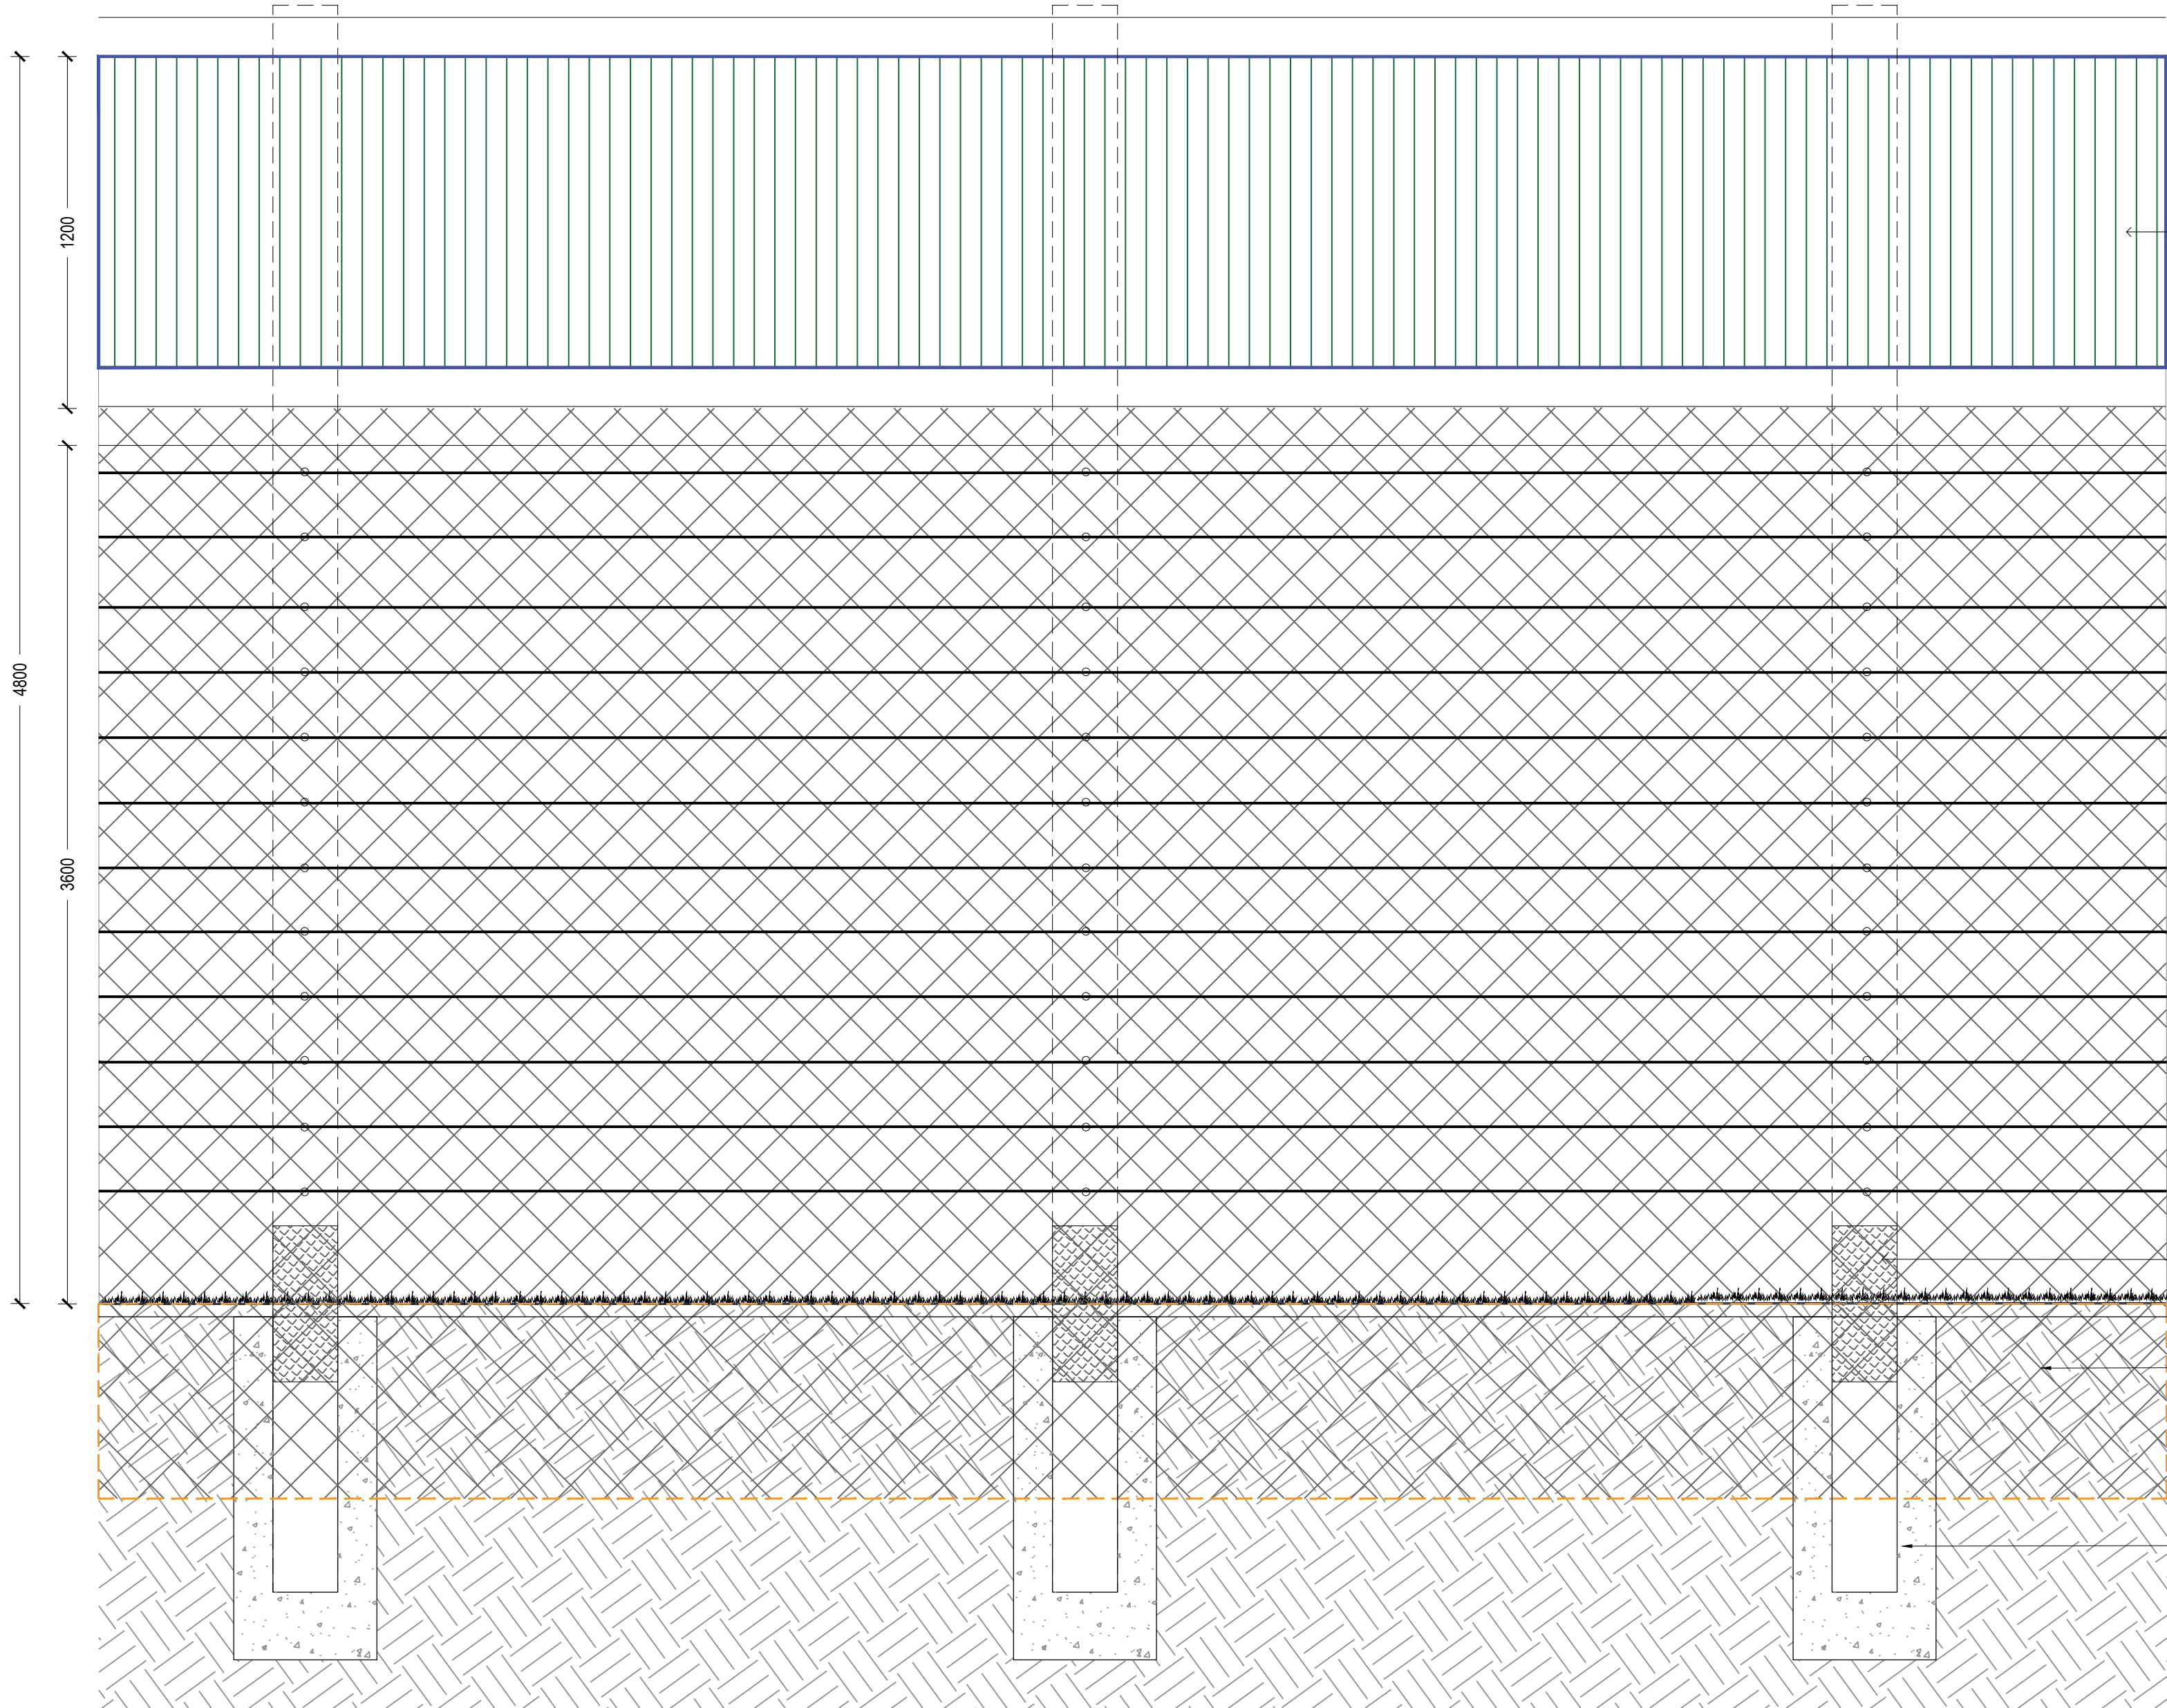

F1 4.5m High fence with Timber post, chainlink and antilimb Elevation

NOTE: FOR LOCATIONS REFER TO
BOUNDARY PLAN
TWZ-DZU-00-00-DR-L-00105

Aluminum 3mm thick: Powder
Coated pressed steel
'Anti-climb' overhang.
Colour: Olive Green
1200mm in height.

Postsaver wrap to ground interface

0.5m deep mesh set within concrete
foundation forming 'anti-dig'.
Foundation to engineers details &
specification.

Concrete foundation to engineers
details & specification.



PRECEDENT IMAGE OF FENCING TREATMENT:

rev	details	by	date
00	ISSUE FOR PLANNING	JM	15.07.2024
P01	FIRST ISSUE FOR TENDER	JM	22.11.2024
P02	RE-ISSUE FOR TENDER	JM	03.12.2024
P03	ISSUE FOR PLANNING (S73)	JM	09.12.2024

rev	details	by	date

- Notes
- Do not scale from drawing, use figured dimensions only.
 - All dimensions to be checked onsite.
 - This drawing to be read in conjunction with all other drawings and specifications.

Previous Superceded Drawing number:
P22009-00-001-DZ-0310

Project title
NSCC ORANGUTAN FACILITY

Drawing title
BOUNDARY DETAILS
SHEET 01

Drawing number
TWZ-DZU-00-00-DR-L-00310-P03

Drawing Status
FOR PLANNING

Date	Scale	Drawn	Checked
15.07.2024	1:20 @ A1	ZW	JM

Client:

tz Twycross Zoo
IN THE HEART OF CONSERVATION

DEARADH ZÚ
ZOO - LANDSCAPE - DESIGN
P: 07713 087369 E: Jonathan.mcdoughlin@DearadhZoo.com