



NOTE: FOR LOCATIONS REFER TO
BOUNDARY PLAN
TWZ-DZU-00-00-DR-L-00105

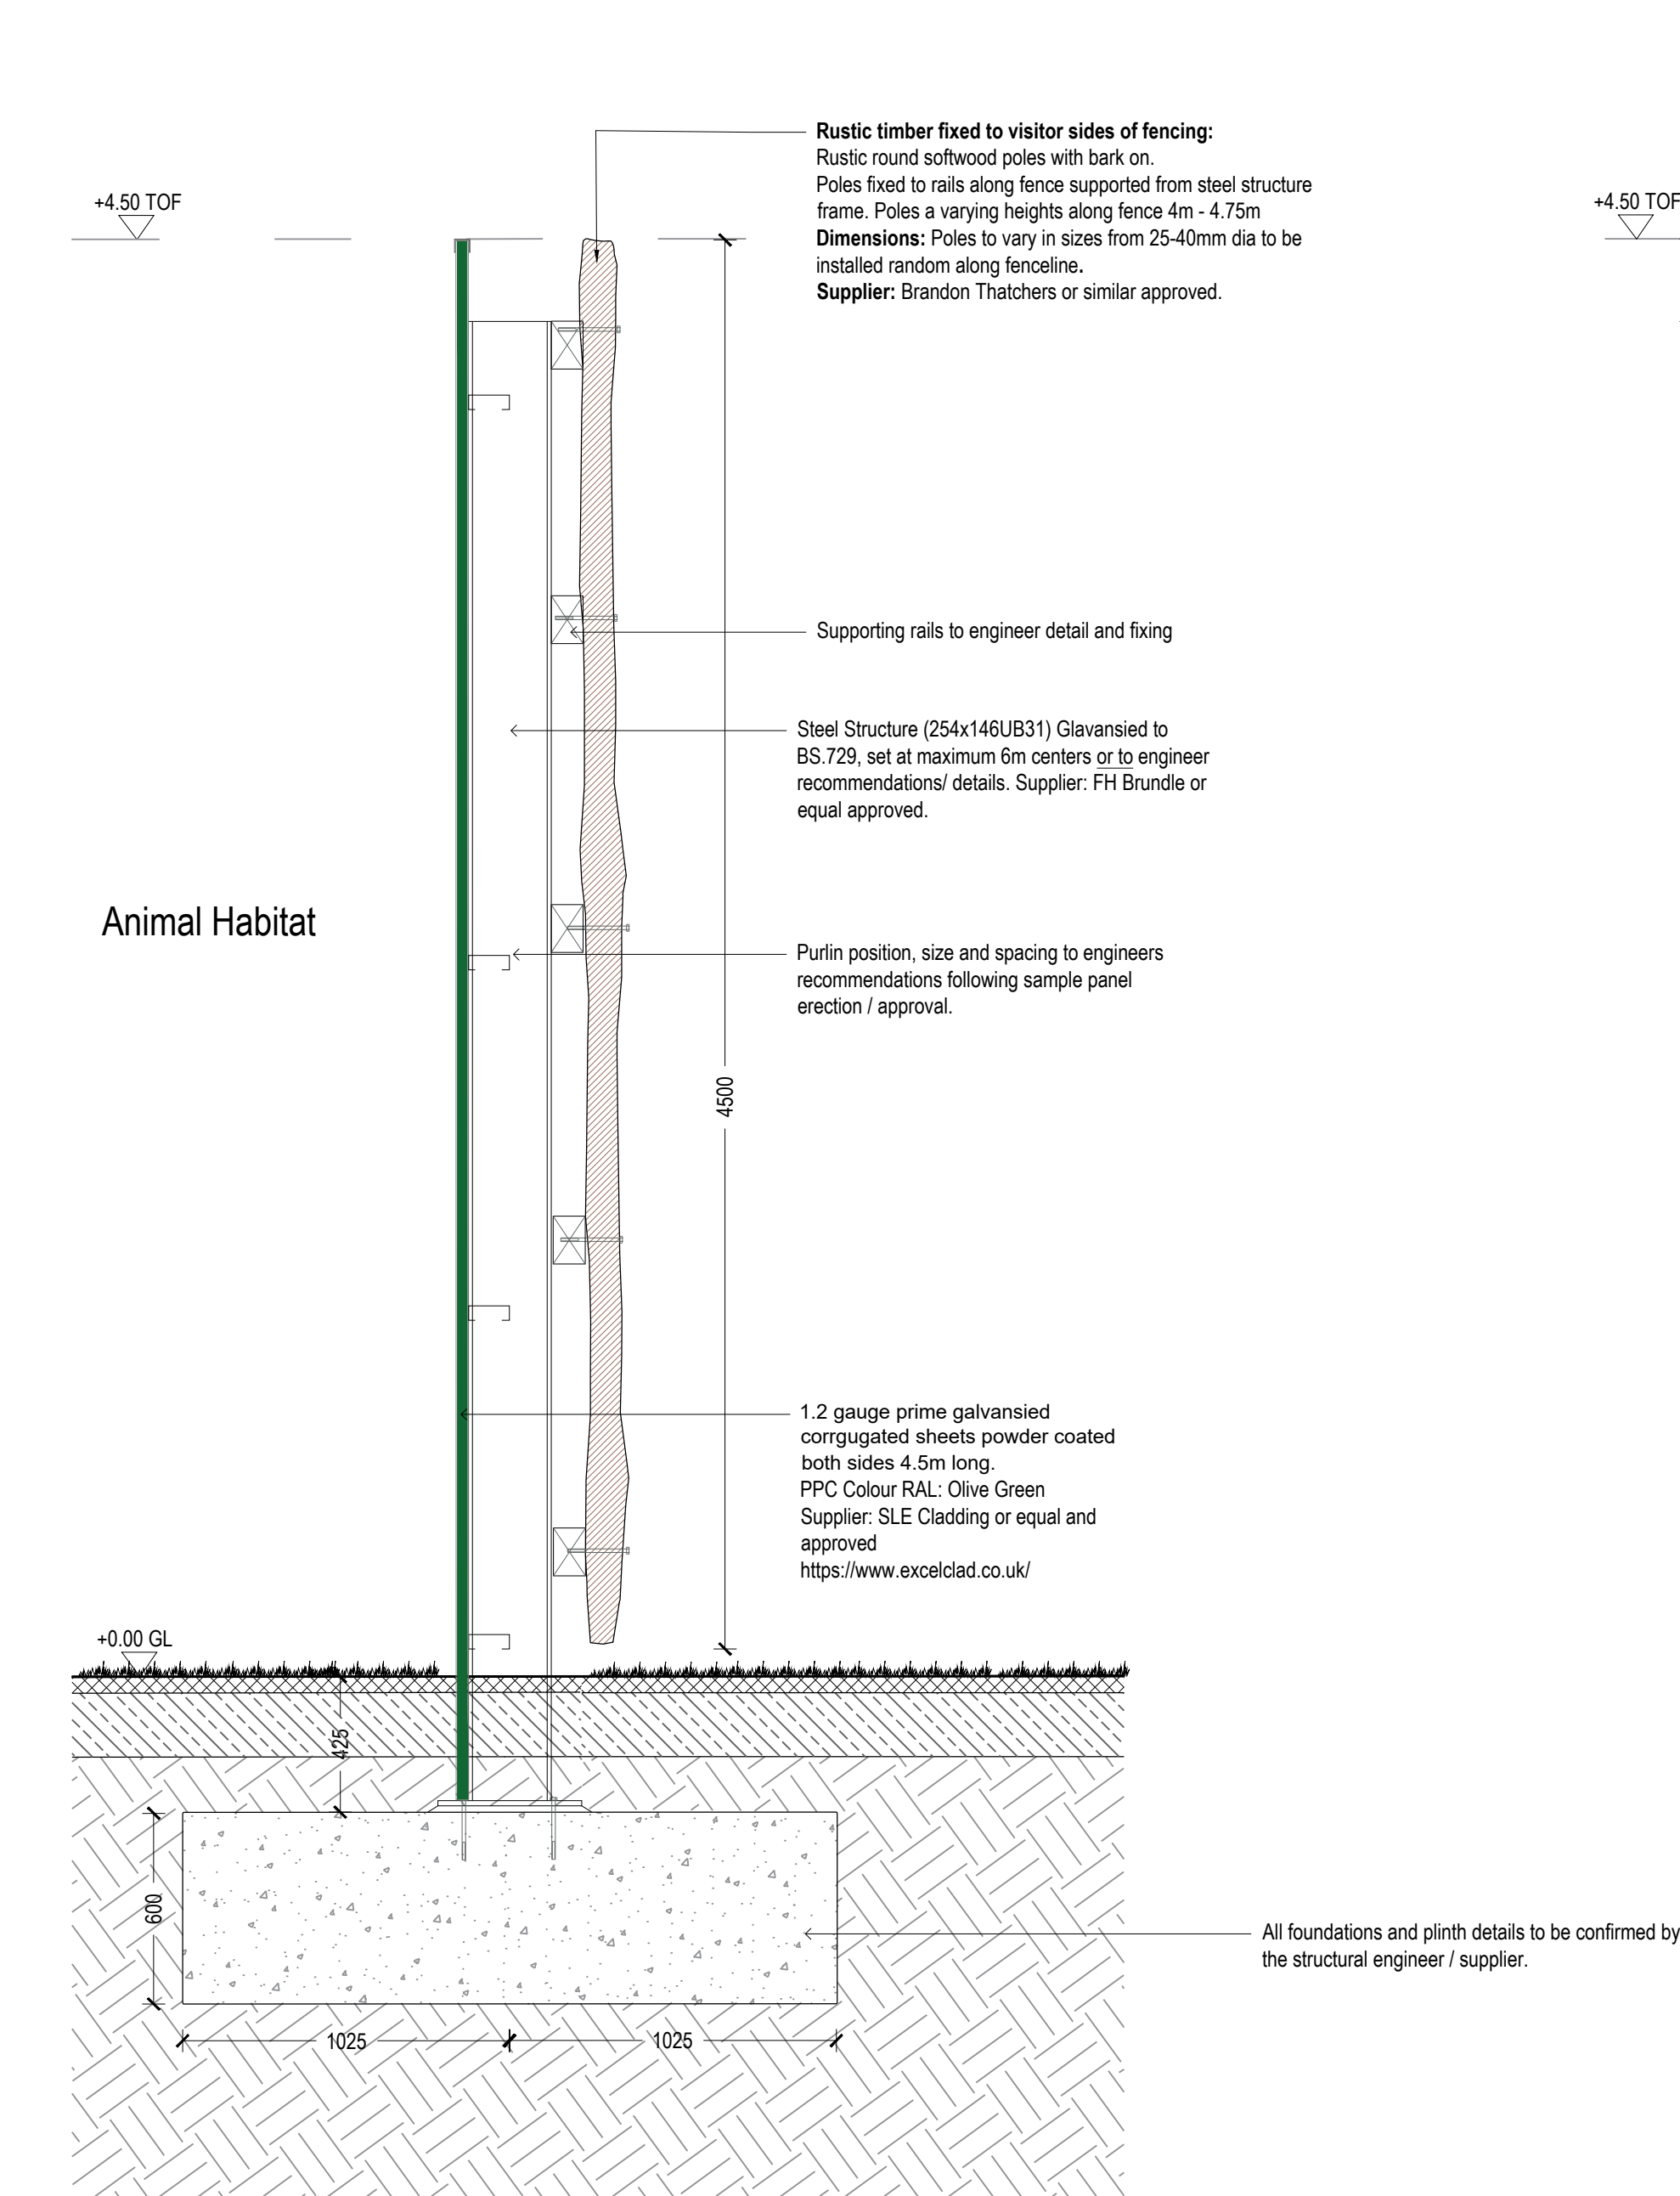

F2A Typical 4.5m High Steel Enclosure fence detail

Scale: 1:20

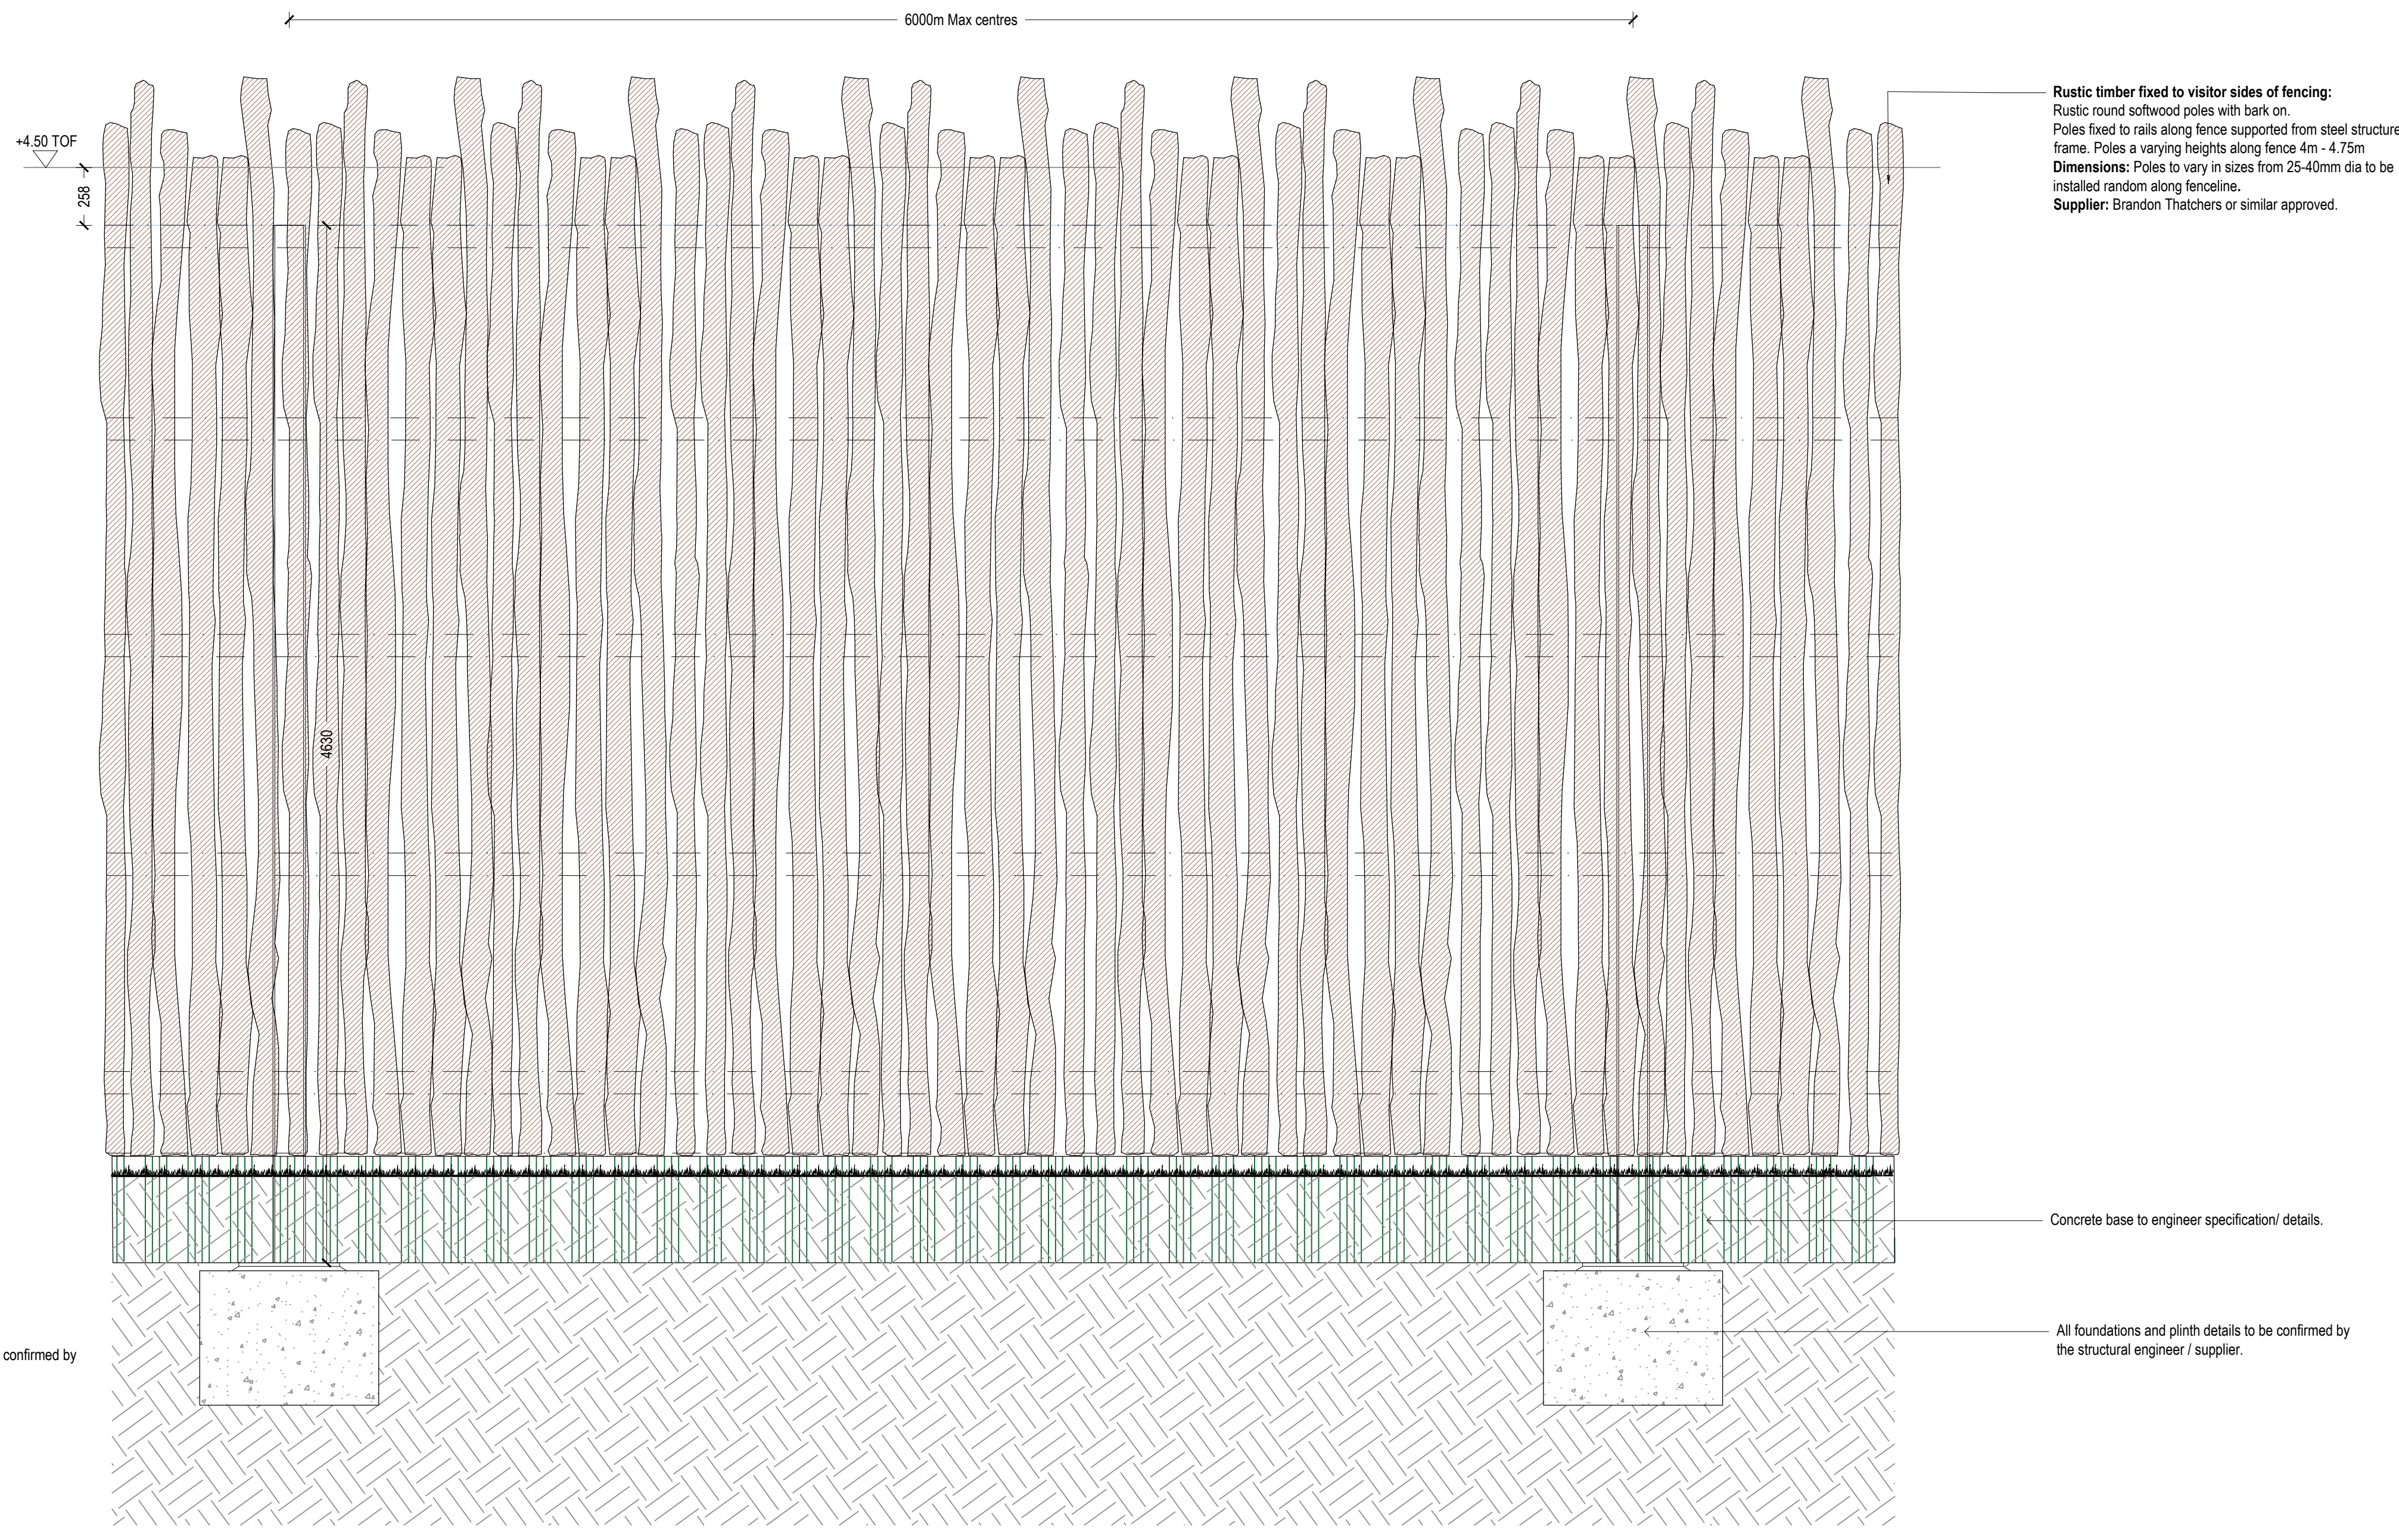

F2A 4.5m High visitor facing timber cladding elevation

Scale: 1:20

rev	details	by	date
00	ISSUE FOR PLANNING	JM	15.07.2024
P01	FIRST ISSUE FOR TENDER	JM	22.11.2024
P02	ISSUE FOR PLANNING (ST3)	JM	09.12.2024

rev	details	by	date

- Notes
- Do not scale from drawing, use figured dimensions only.
 - All dimensions to be checked onsite.
 - This drawing to be read in conjunction with all other drawings and specifications.

Previous Superceded Drawing number:
P22009-00-001-DZ-0312

Project title
NSCC ORANGUTAN FACILITY

Drawing title
BOUNDARY DETAILS
SHEET 03

Drawing number
TWZ-DZU-00-00-DR-L-00312-P02

Drawing Status
FOR PLANNING

Date	Scale	Drawn	Checked
15.07.2024	1:20 @ A1	ZW	JM

Client:

tz Twycross Zoo
IN THE HEART OF CONSERVATION

DEARADH ZÚ
ZOO - LANDSCAPE - DESIGN
P: 07713 087369 E: jonathan.mcdoughlin@dearadhzu.com