


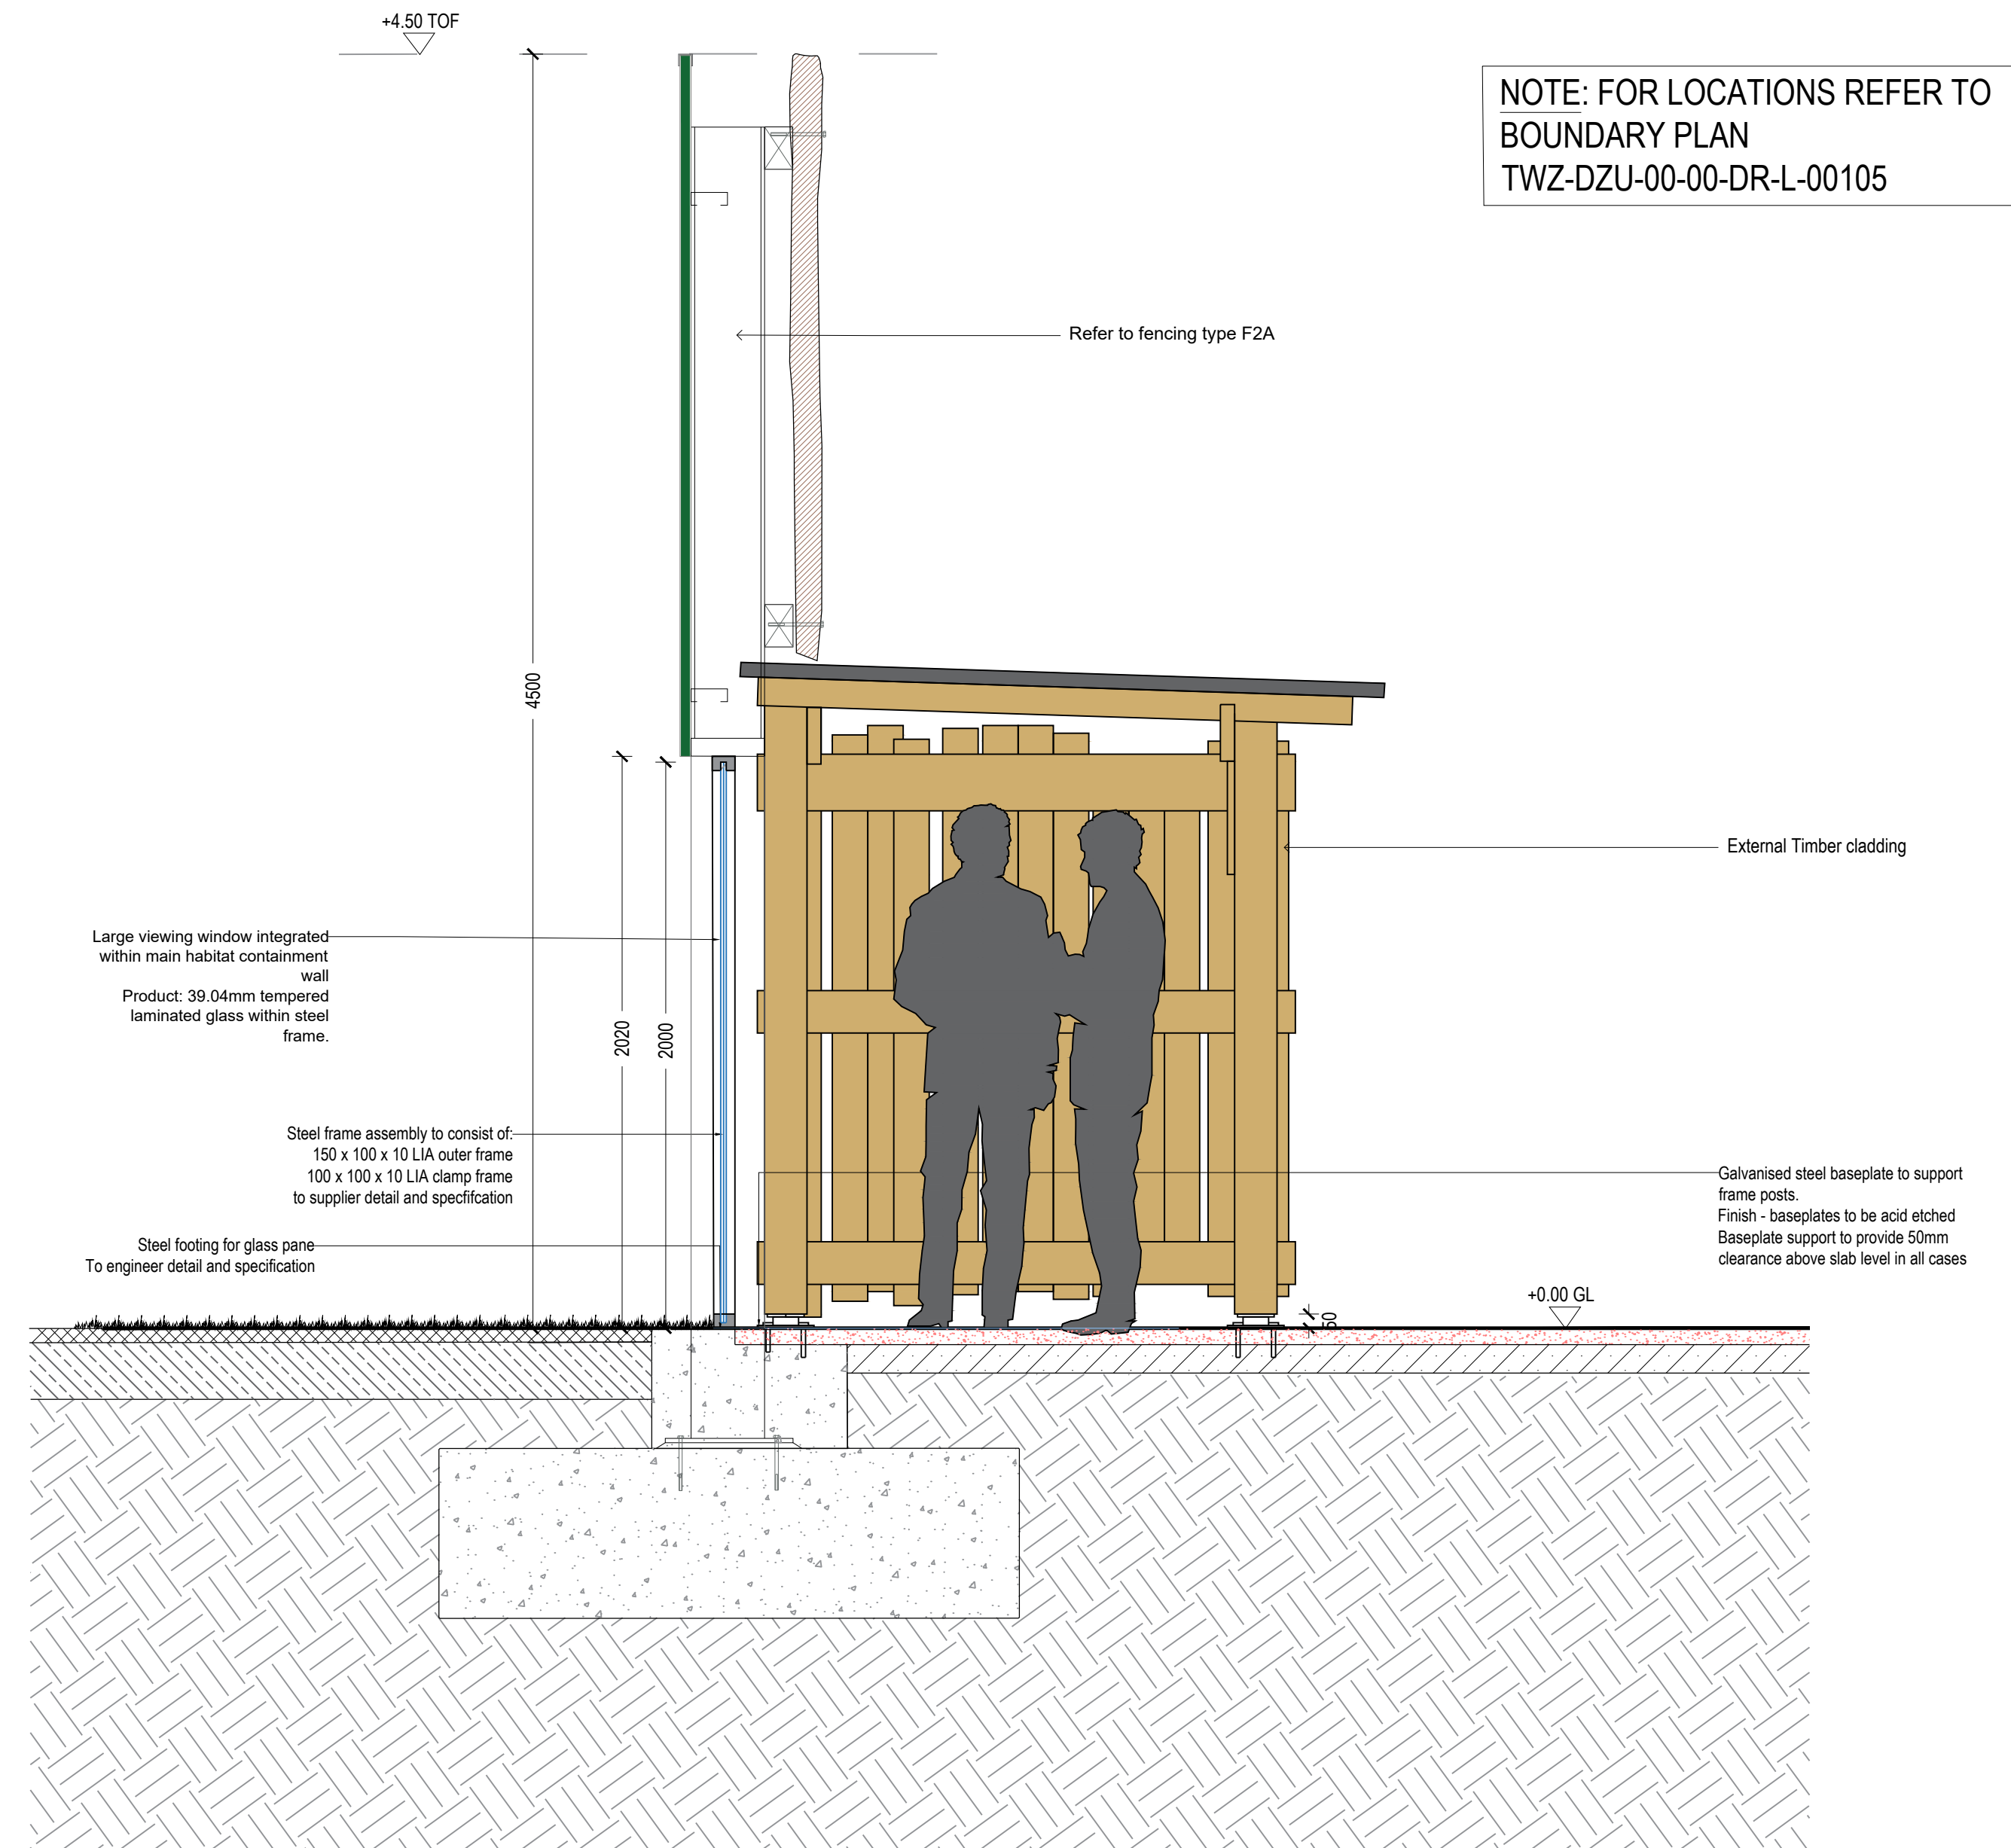

Precedent Image (Type - F3B) Viewing structure with glass viewing

rev	details	by	date
00	ISSUE FOR PLANNING	JM	15/07/2024
01	RE-ISSUE FOR PLANNING	JM	17/07/2024
P02	FIRST ISSUE FOR TENDER	JM	22/11/2024
P03	ISSUE FOR PLANNING (S73)	JM	05/12/2024

Notes

1. Do not scale from drawing, use figured dimensions only.
2. All dimensions to be checked onsite.
3. This drawing to be read in conjunction with all other drawings and specifications.

Previous Superseded Drawing number:
P22009-00-001-DZ-0313

Project title

NSCC ORANGUTAN FACILITY

Drawing title

BOUNDARY DETAILS
SHEET 04

Drawing number TWZ-DZU-00-00-DR-L-00313-P03 Revision

Drawing Status

FOR PLANNING

Date	Scale	Drawn	Checked
15.07.2024	1:20 @ A1	ZW	JM

Client:

