


NOTE: FOR LOCATIONS REFER TO
BOUNDARY PLAN
TWZ-DZU-00-00-DR-L-00105

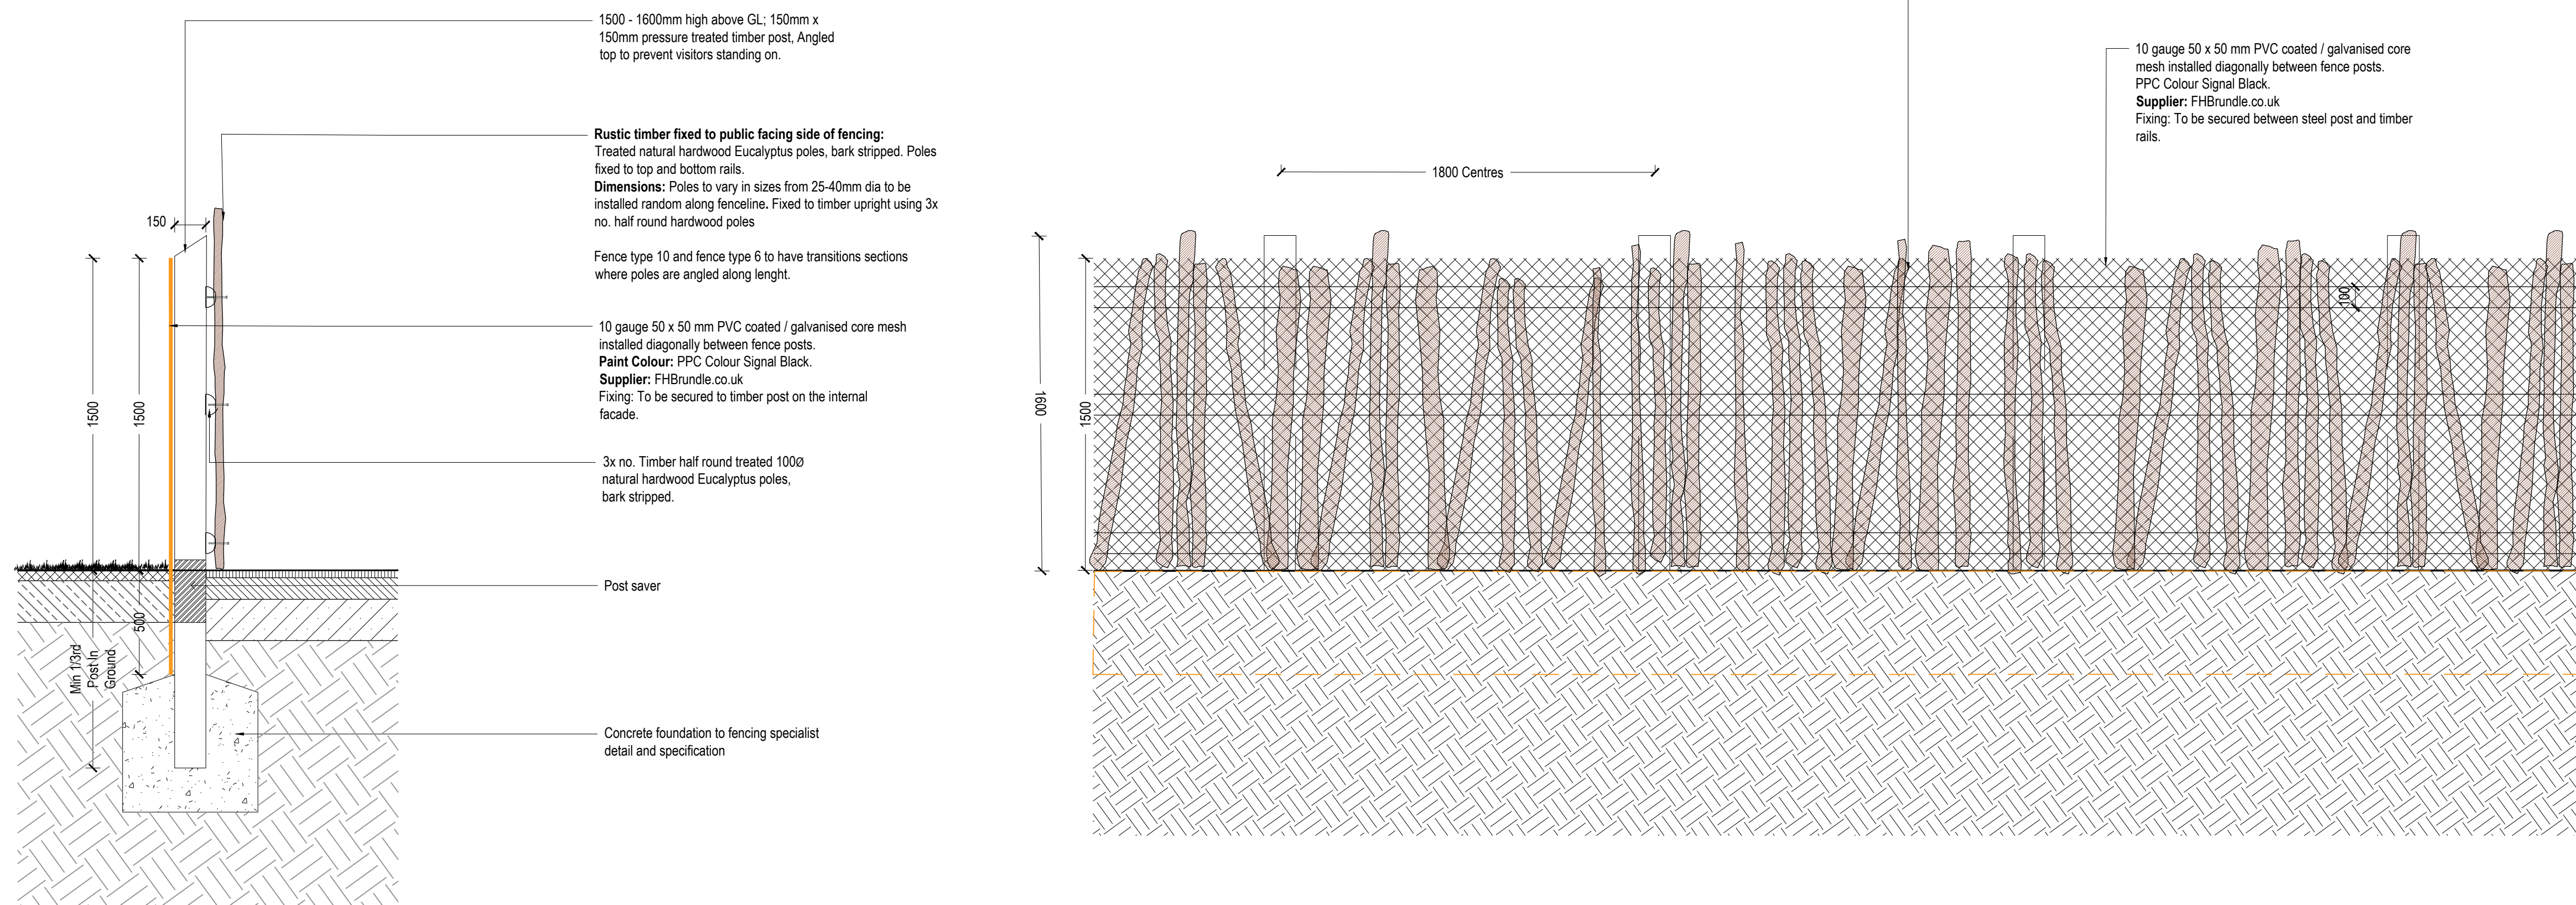

F10 1.5m high timber Rustic fencing (Animal enclosure)

Scale: 1:20

rev	details	by	date
P00	FIRST ISSUE FOR TENDER	JM	22.11.2024
P01	ISSUE FOR PLANNING (S73)	JM	09.12.2024

[illegible]

Notes

1. Do not scale from drawing, use figured dimensions only.
2. All dimensions to be checked onsite.
3. This drawing to be read in conjunction with all other drawings and specifications.

Project title	NSCC ORANGUTAN FACILITY
---------------	-------------------------

Drawing title
BOUNDARY DETAILS
SHEET 09

Drawing number	Revision
TWZ-DZU-00-00-DR-L-00318-P01	

Drawing Status
FOR PLANNING

Date	Scale	Drawn	Checked
15.07.2024	1:20 @ A1	ZW	JM

Client:

tz Twycross Zoo
IN THE HEART OF CONSERVATION



DEARADH ZÚ
ZOO - LANDSCAPE - DESIGN
P: 07713 087369 E: Jonathan.meloukhin@DearadhZu.com