



SITE SECTION 04: THROUGH THE VILLAGE, VIEWING CANOPY AND HABITAT B

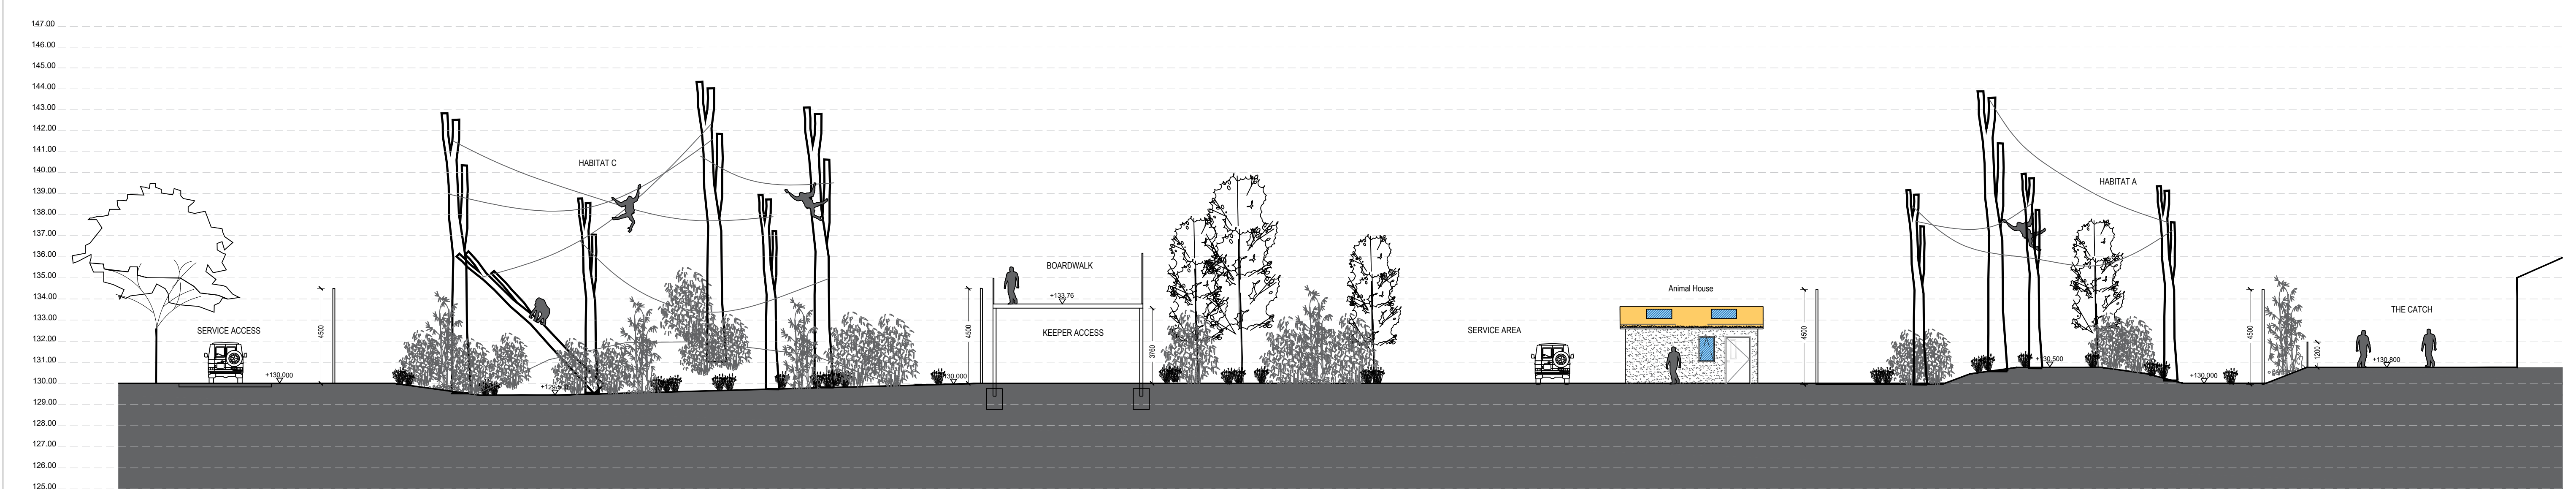

SITE SECTION 05: THROUGH PROPOSED OUTDOOR HABITAT C A, ELEVATED VIEWING AND SERVICE AREA

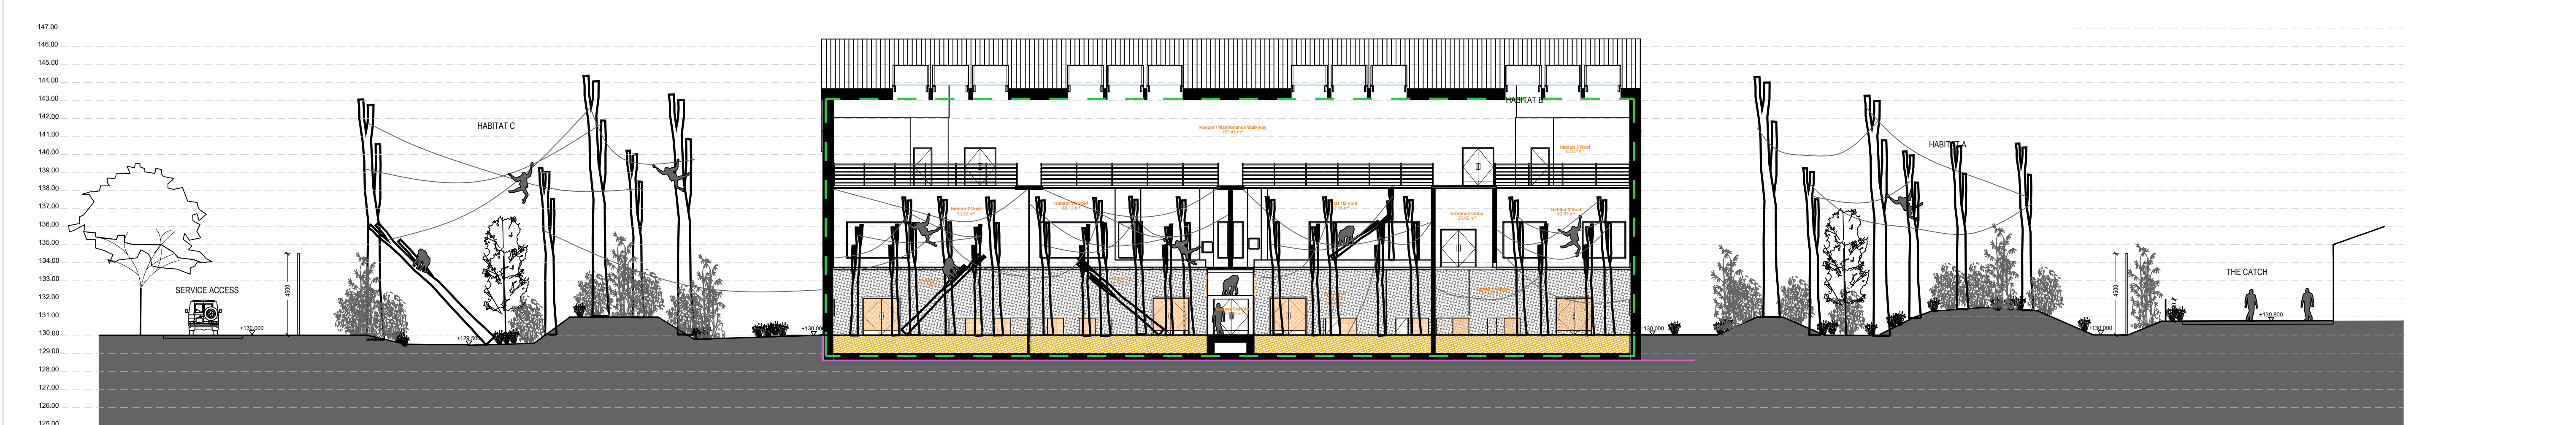

SITE SECTION 06: THROUGH OUTDOOR HABITAT C, A AND ORANGUTAN HOUSE

rev	details	by	date	rev	details	by	date
00	ISSUE FOR PLANNING	JM	17.07.2024				
01	RE ISSUE FOR PLANNING	JM	19.07.2024				
P02	ISSUE FOR TENDER	JM	02.12.2024				
P03	ISSUE FOR PLANNING (SFD)	JM	09.12.2024				

Notes

- All dimensions to be checked onsite.
- This drawing to be read in conjunction with all other drawings and specifications.

Previous Superceded Drawing number:
P22009-00-001-DZ-0201

Project title
NSCC ORANGUTAN FACILITY

Drawing title
SITE SECTIONS - SHEET 02

Drawing number TWZ-DZU-00-00-DR-L-00201-P03	Revision TWZ-DZU-00-00-DR-L-00201-P03
Drawing Status ISSUE FOR PLANNING	
Date 17.07.2024	Scale 1:150 @ A1
Drawn TL	Checked JM