


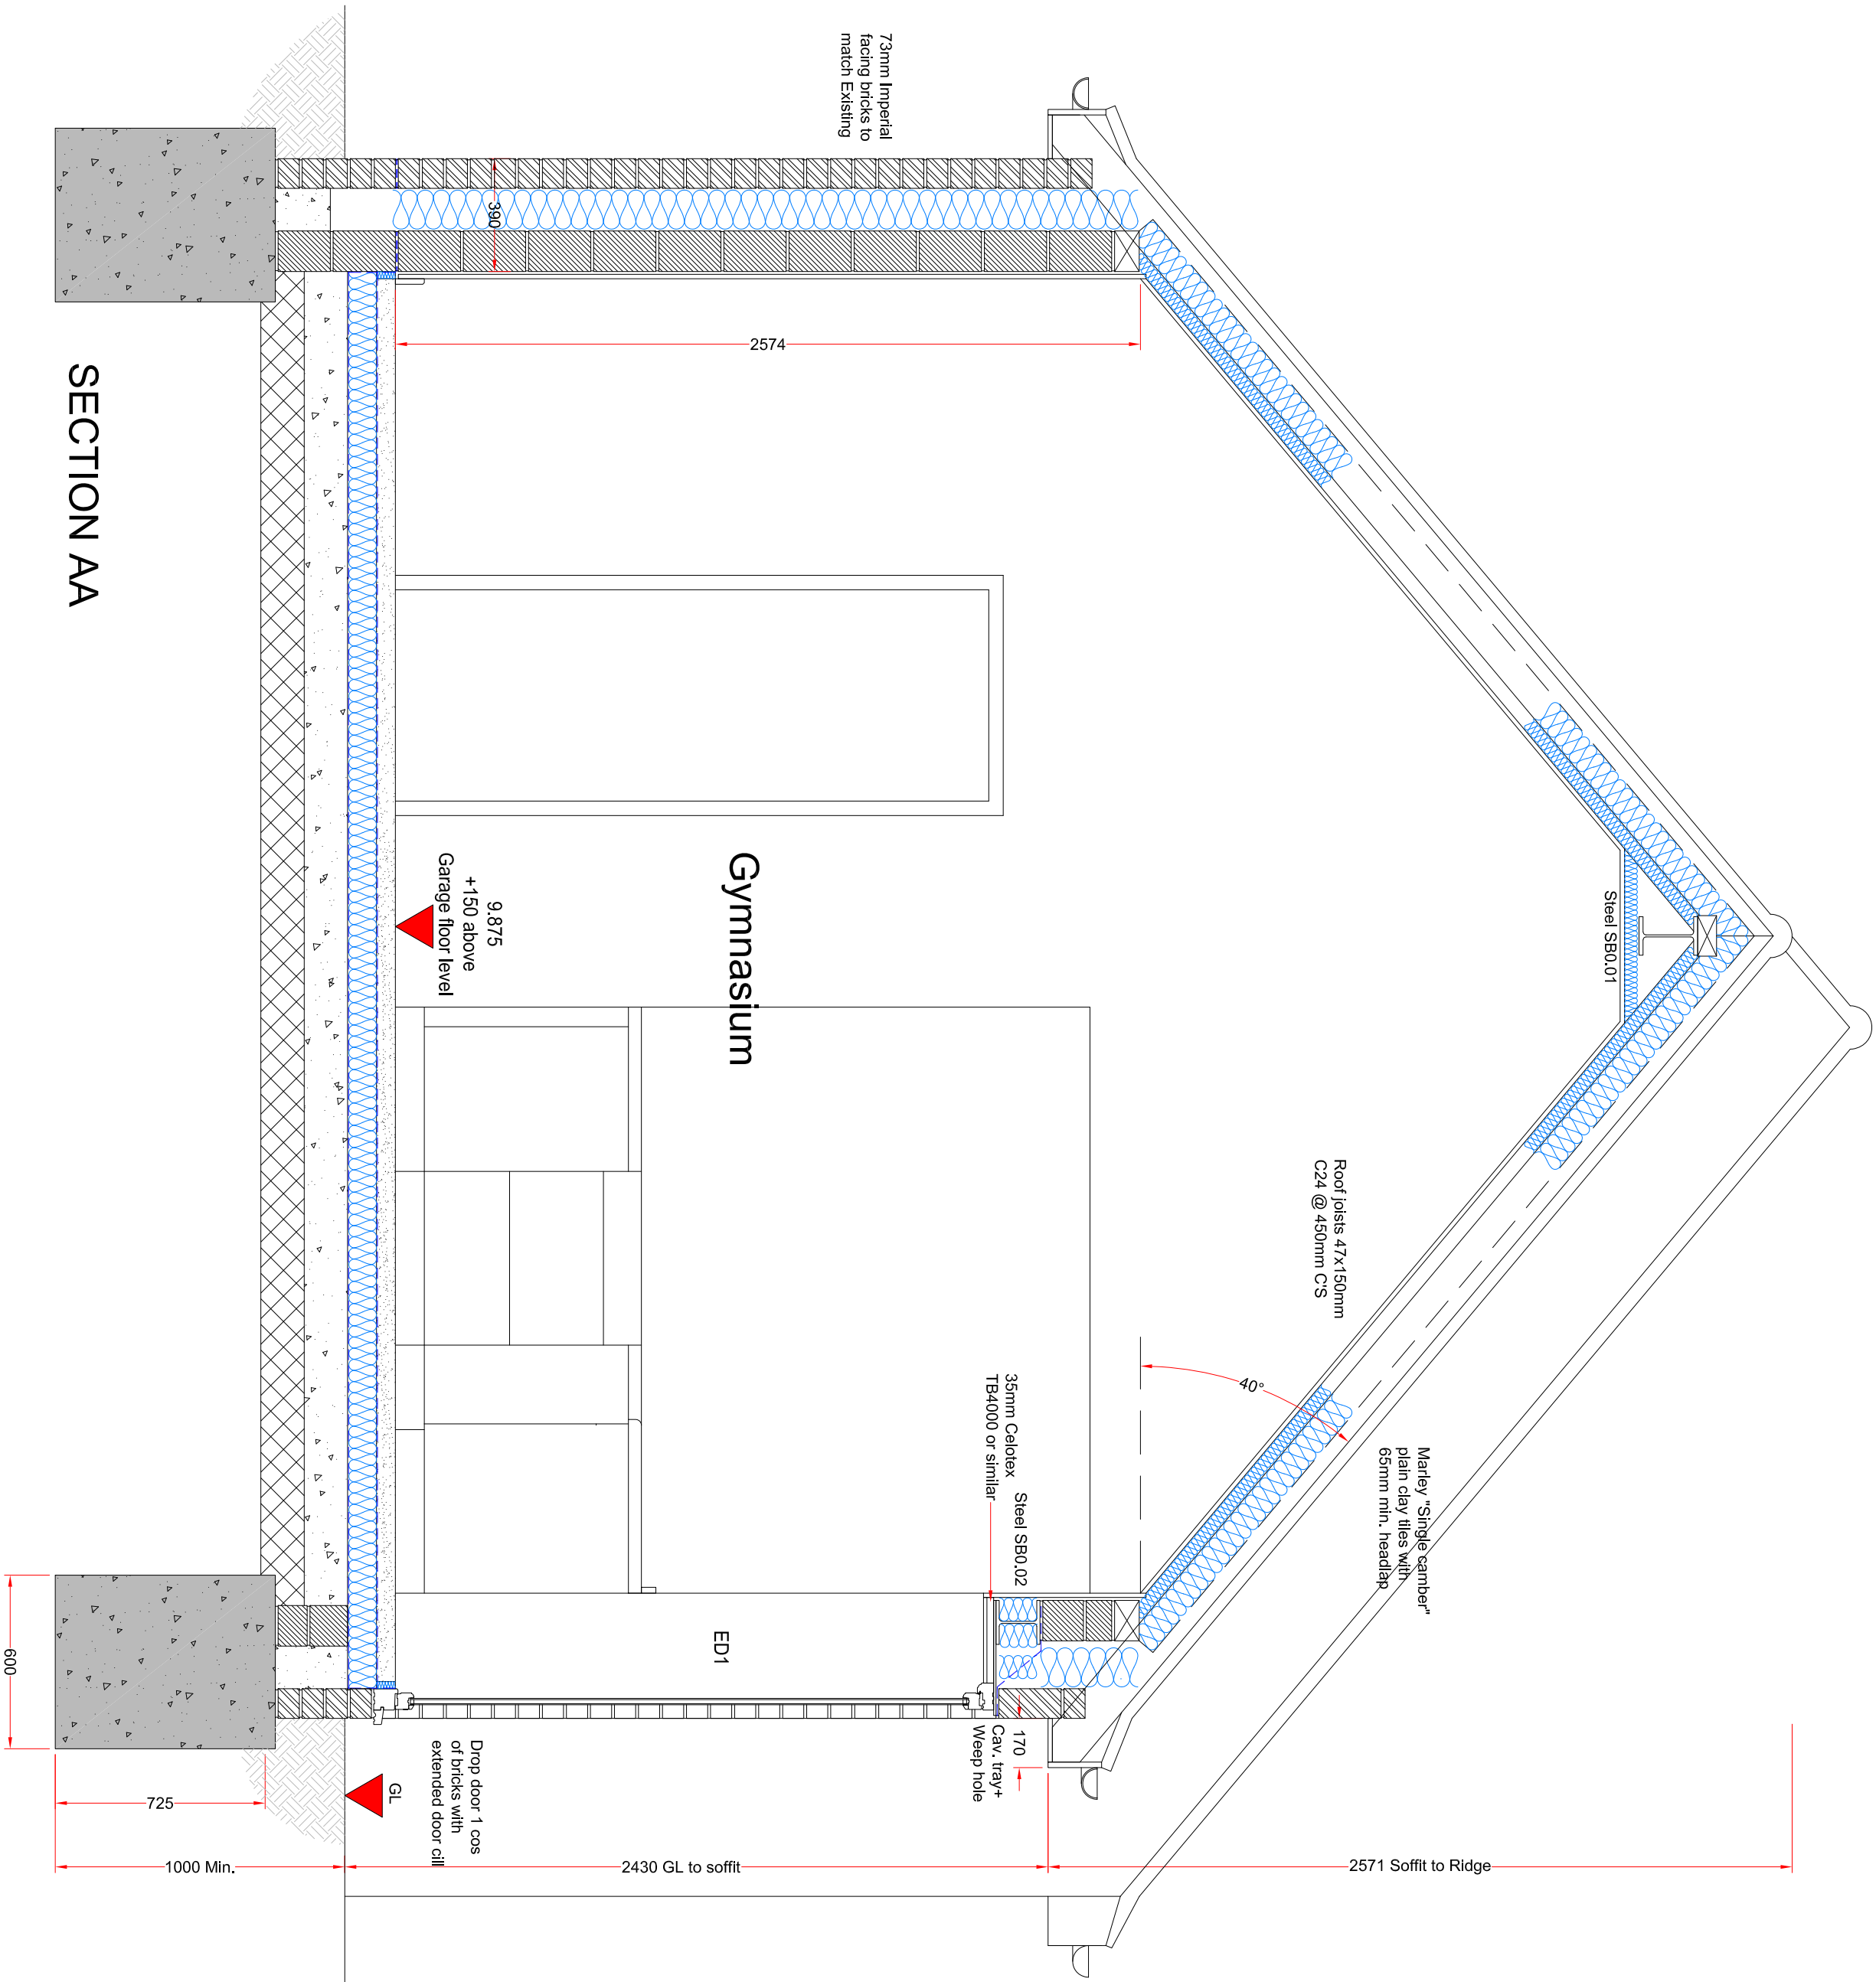

SECTION AA

Revisions	
...	

CLIENT		A1
Mr & Mrs Borkowski		
PROJECT		
78 MANOR ROAD		
DESFORD, LEICS., LE9 9JS		
SINGLE STOREY REAR EXTENSION		

Scale	1:20	drawn	JPP	drawing no.	3
Job no.	1	date	Jan 2026	rev.	.

