




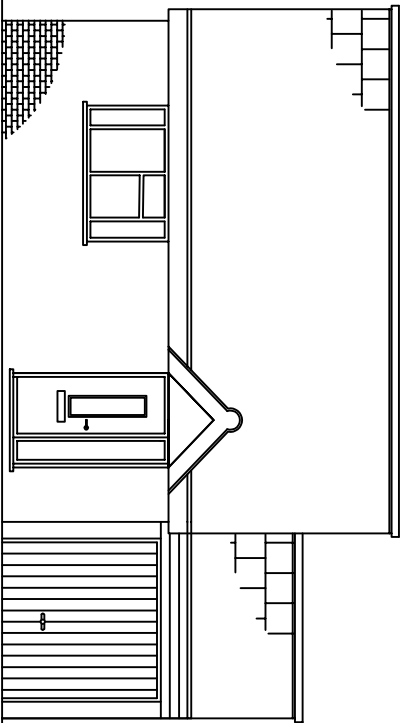


Existing Elevation A - Scale 1:100 at A2

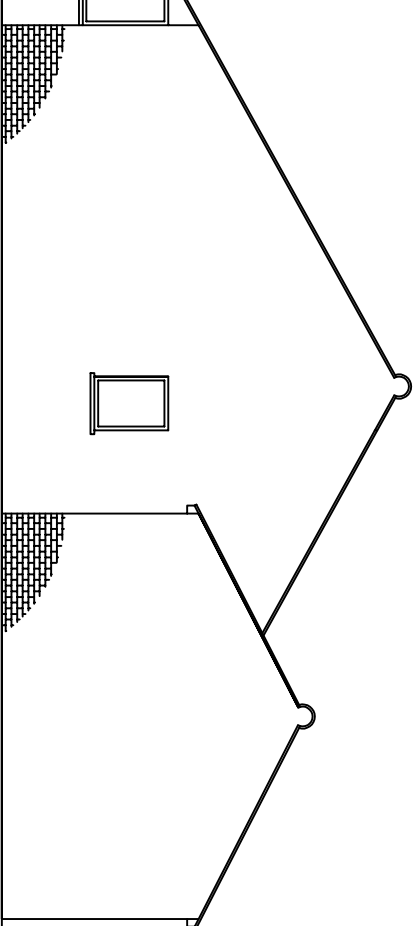



Existing Elevation B - Scale 1:100 at A2

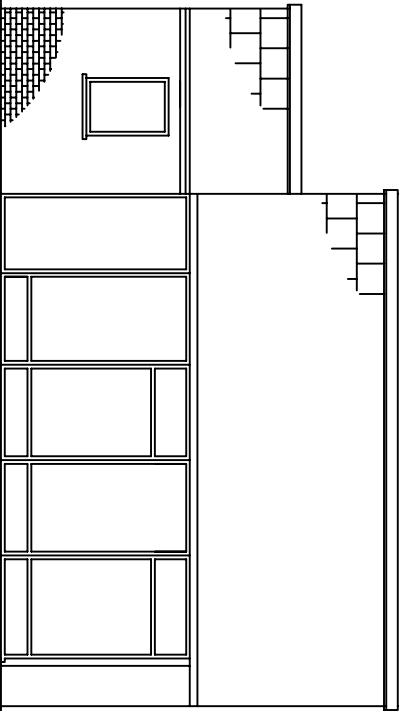



Existing Elevation C - Scale 1:100 at A2

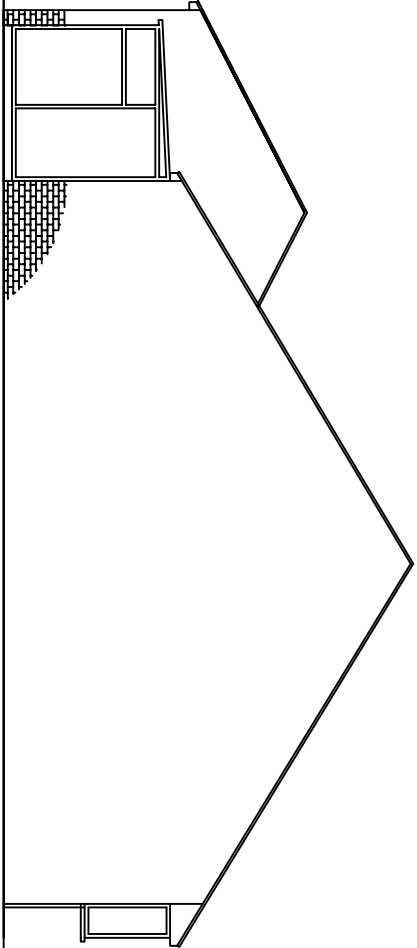


Existing Elevation D - Scale 1:100 at A2

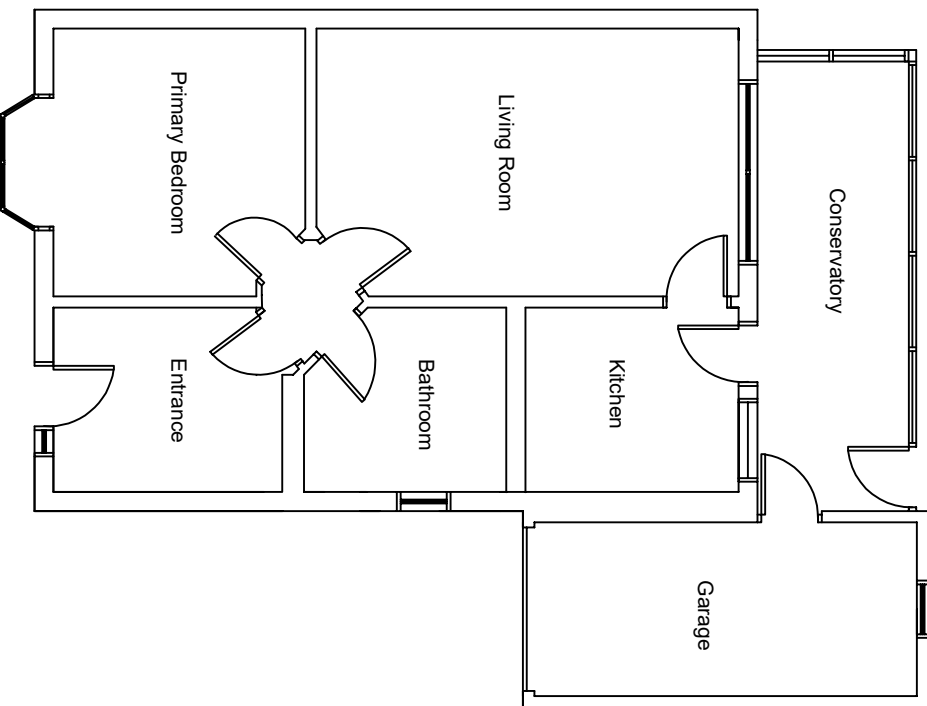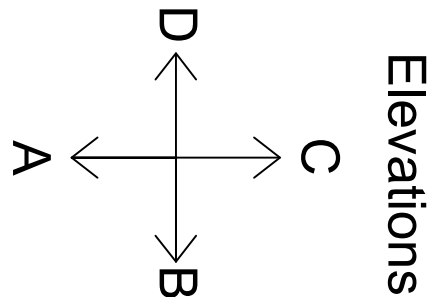


Existing Layout - Scale 1:100 at A2.

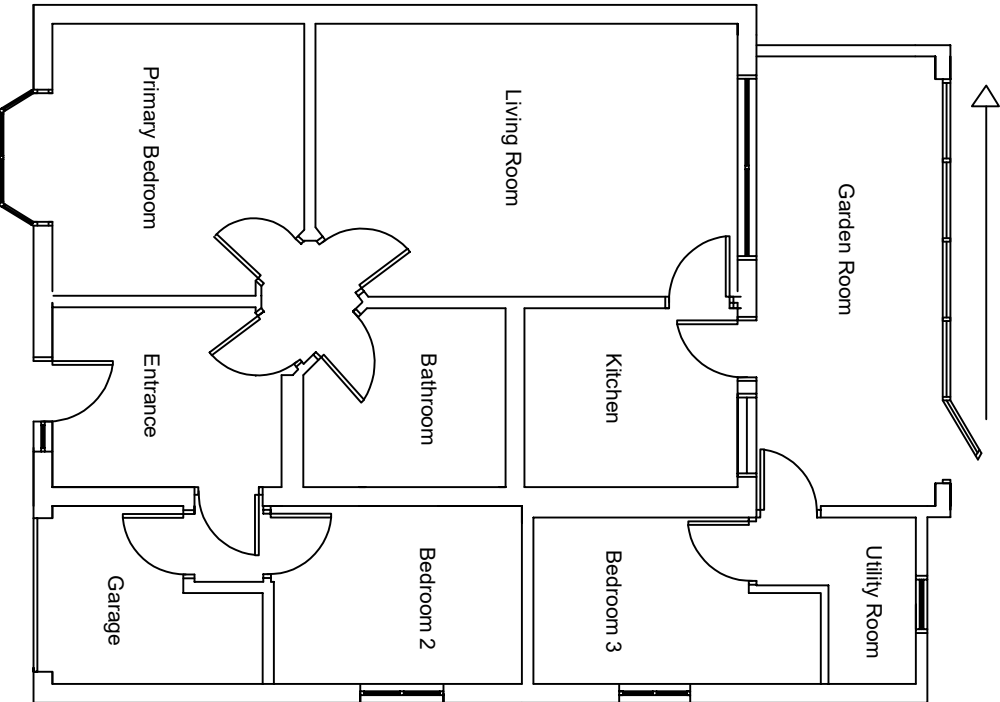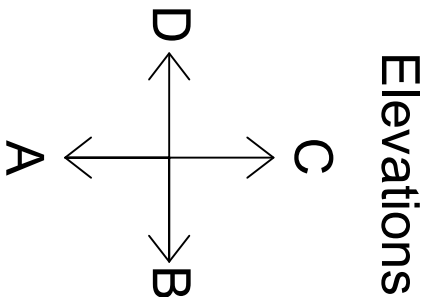


Proposed Layout - Scale 1:100 at A2.

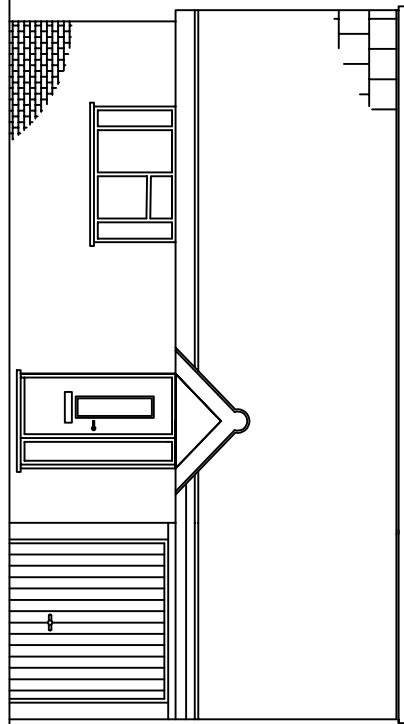


Proposed Elevation A - Scale 1:100 at A2

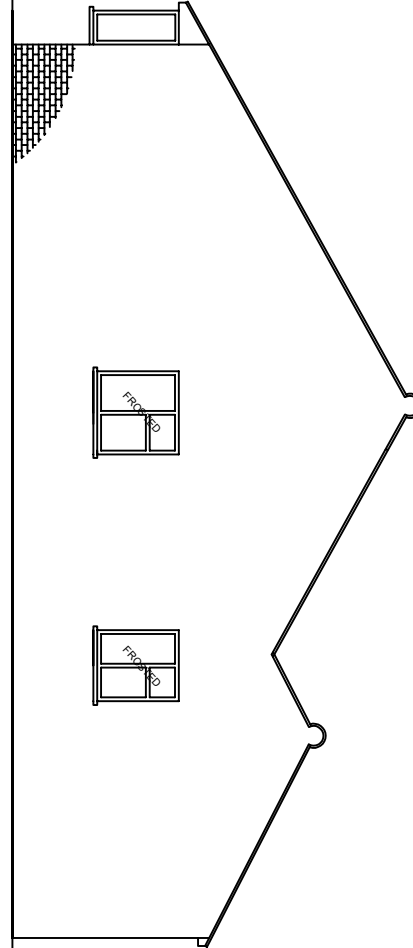


Proposed Elevation B - Scale 1:100 at A2

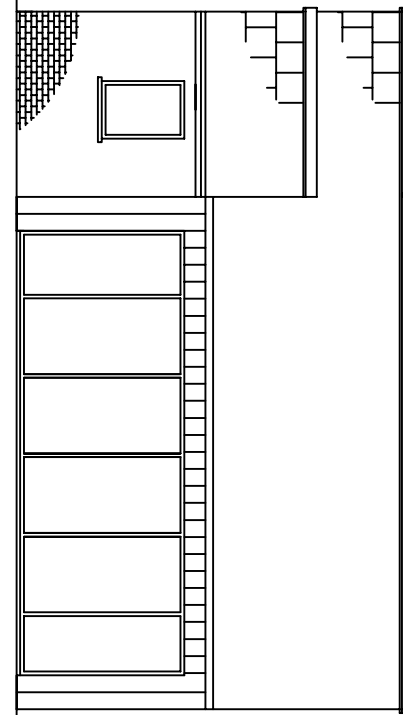



Proposed Elevation C - Scale 1:100 at A2

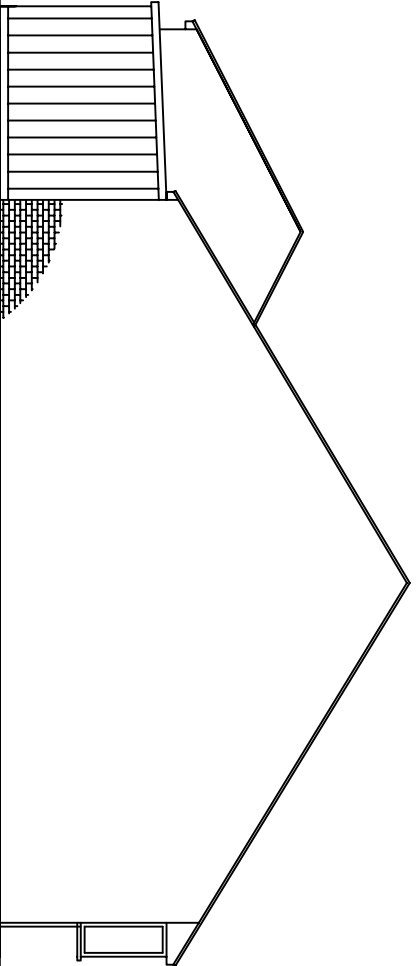

Proposed Elevation D - Scale 1:100 at A2

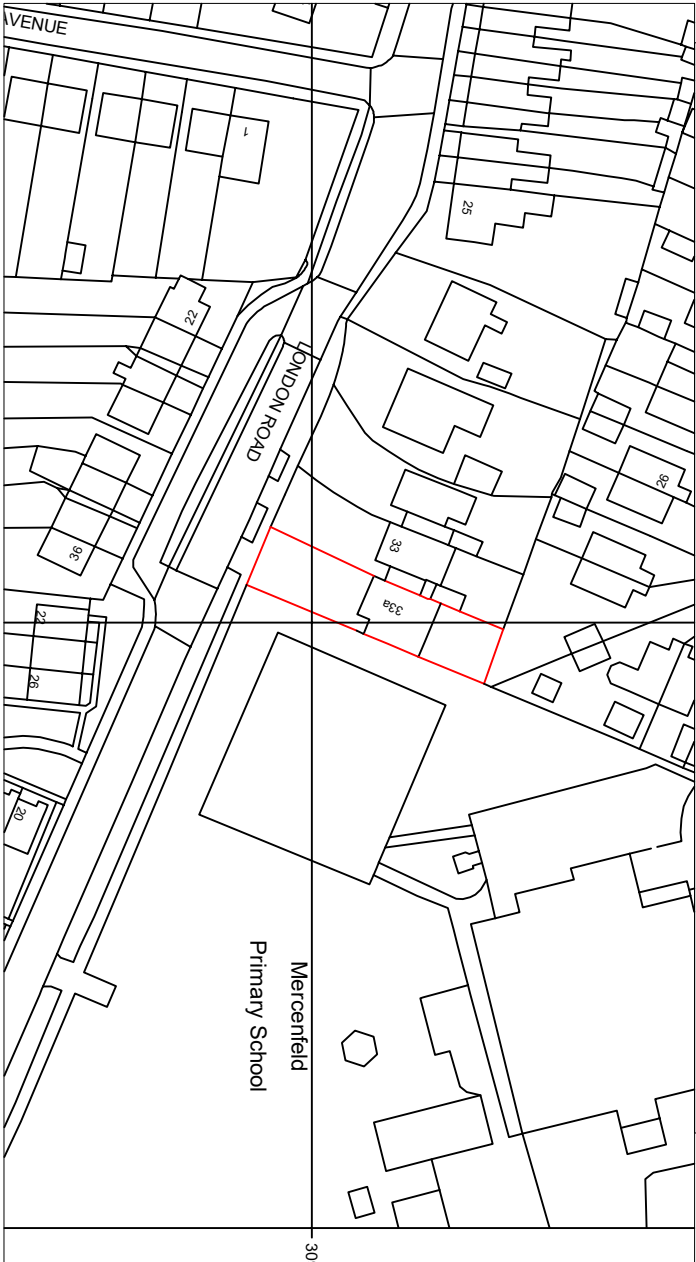

OS Location Plan - Scale 1:1250

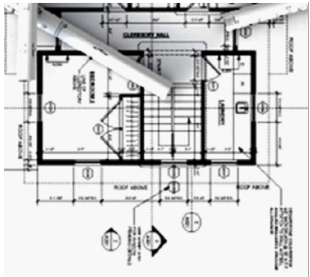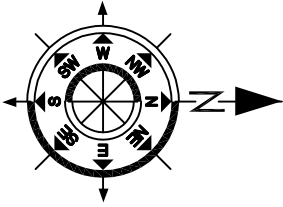


DMC Property Solutions

07356 223 073

DMCPROPERTYSOLUTIONS@OUTLOOK.COM

Ordnance Survey licence AC0000848283

Reproduction in whole or in part is prohibited

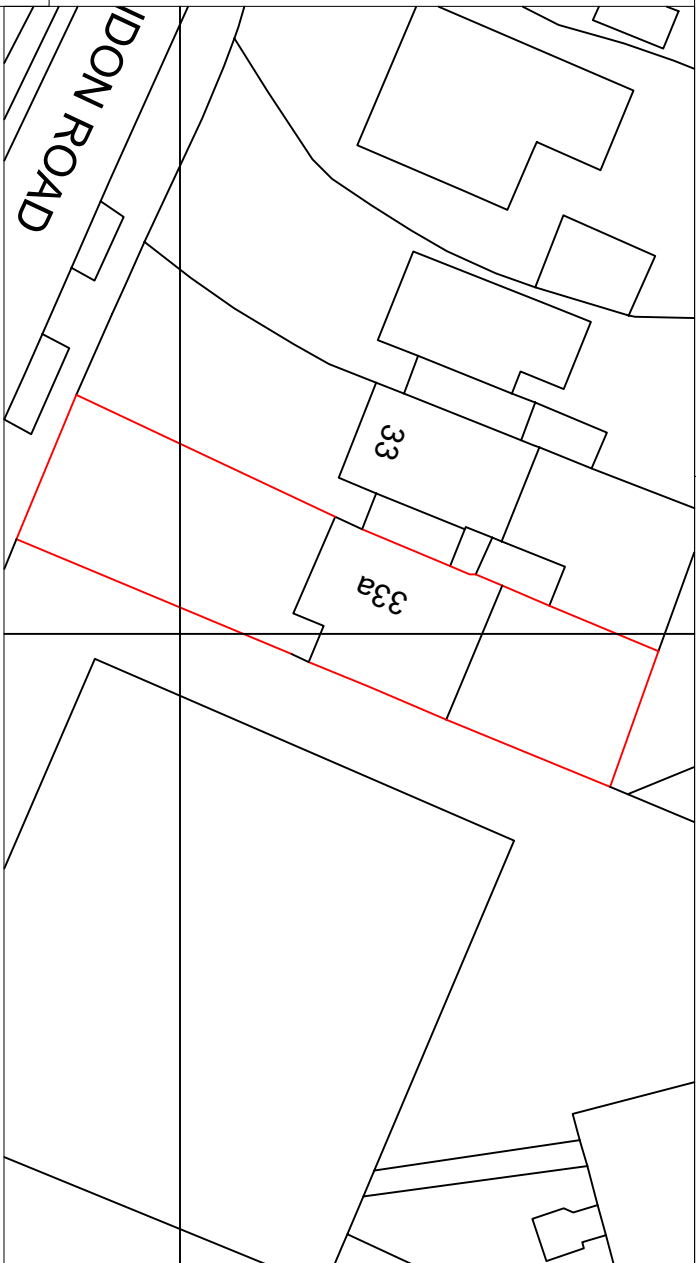

OS Location Plan - Scale 1:500



PROJECT TITLE
33A London Road
Markfield

TITLE

Extension to side of house &
garden room to rear.

DRAWING NO.	REV.	SCALE
DMC/LR/26/01		Stated
DRAWN BY	DATE	18/02/2026
CHECKED BY	SIGNATURE	A2
ACAD FILE	USER	