


FLOOR PLANS

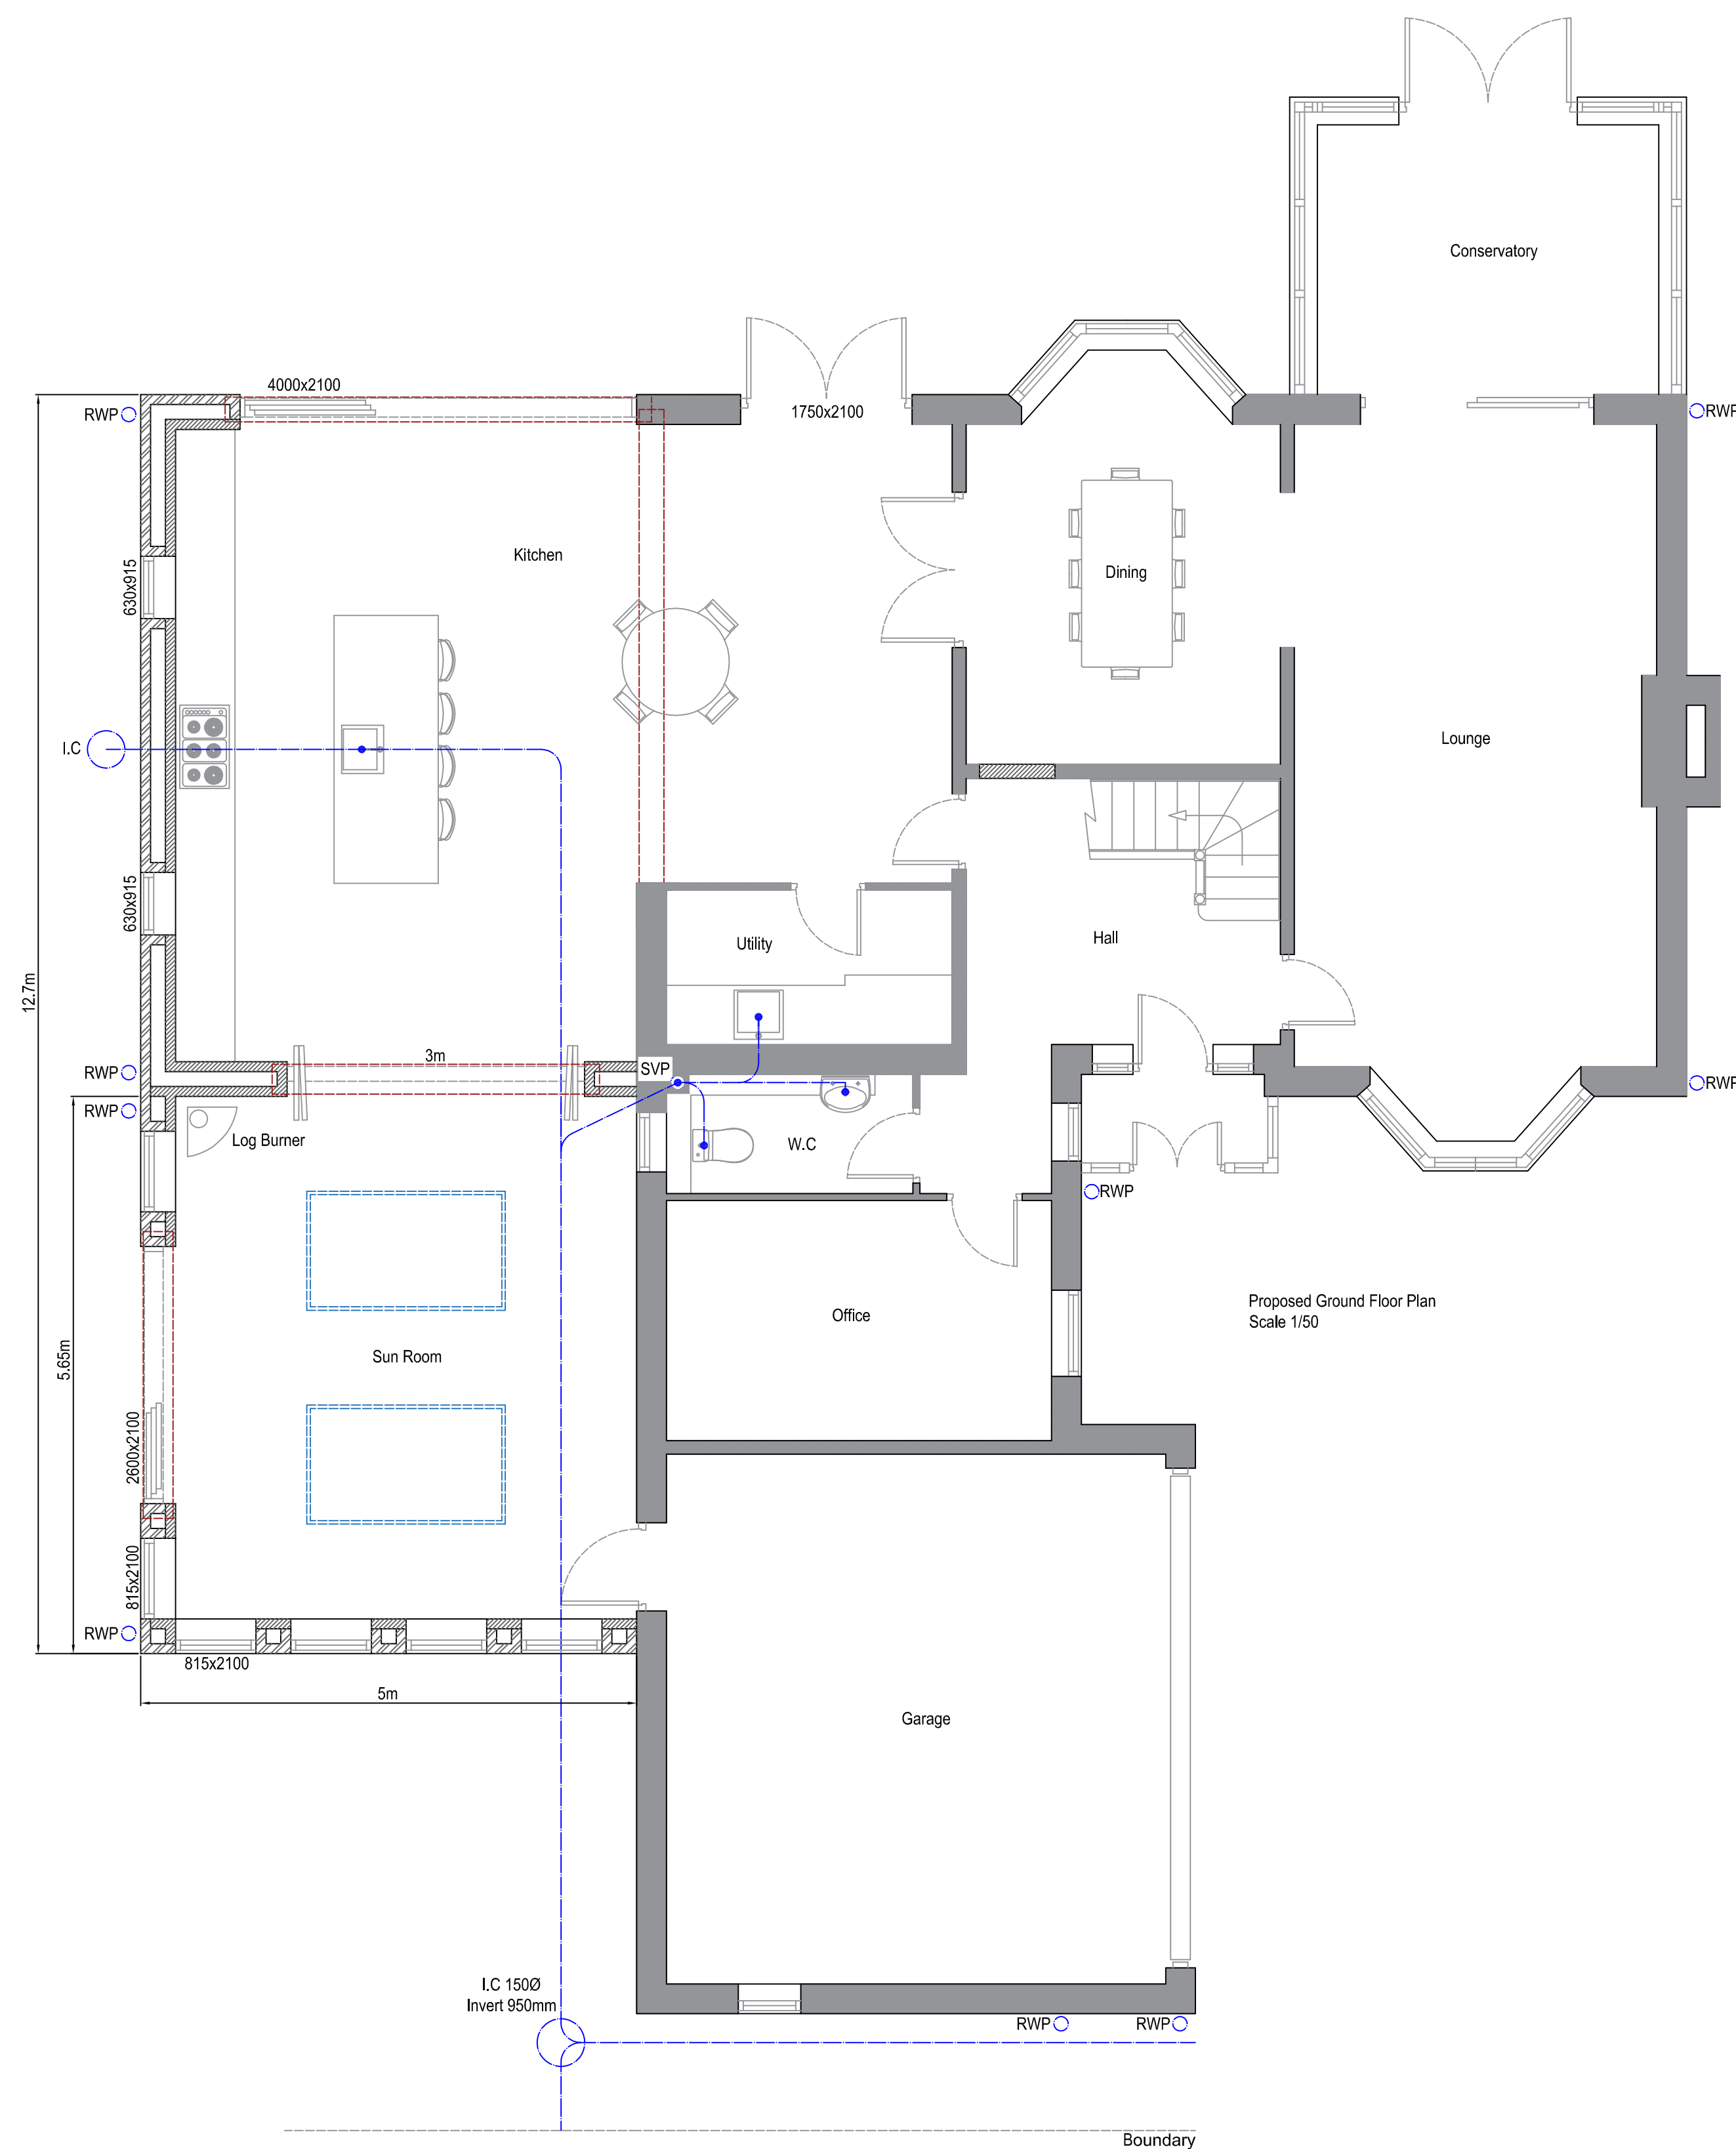

Title: PLANS & ELEVATIONS
Project: TWO STOREY SIDE EXTENSION, A SINGLE STOREY REAR AND SIDE EXTENSION
Location: MR J & MRS K BLACKMAN, 7 HILL CLOSE, PECKLETON, LEICESTERSHIRE, LE9 7RQ

Onemoreroom
Architectural Designers

205 Glenfield Road
Leicester
LE3 6DL

Tel: 07970 431698
Email: info@omrleicester.co.uk
Date: 12.09.2023
Scale: varies @ A1

JKB01-05-23PL(Rev1)

