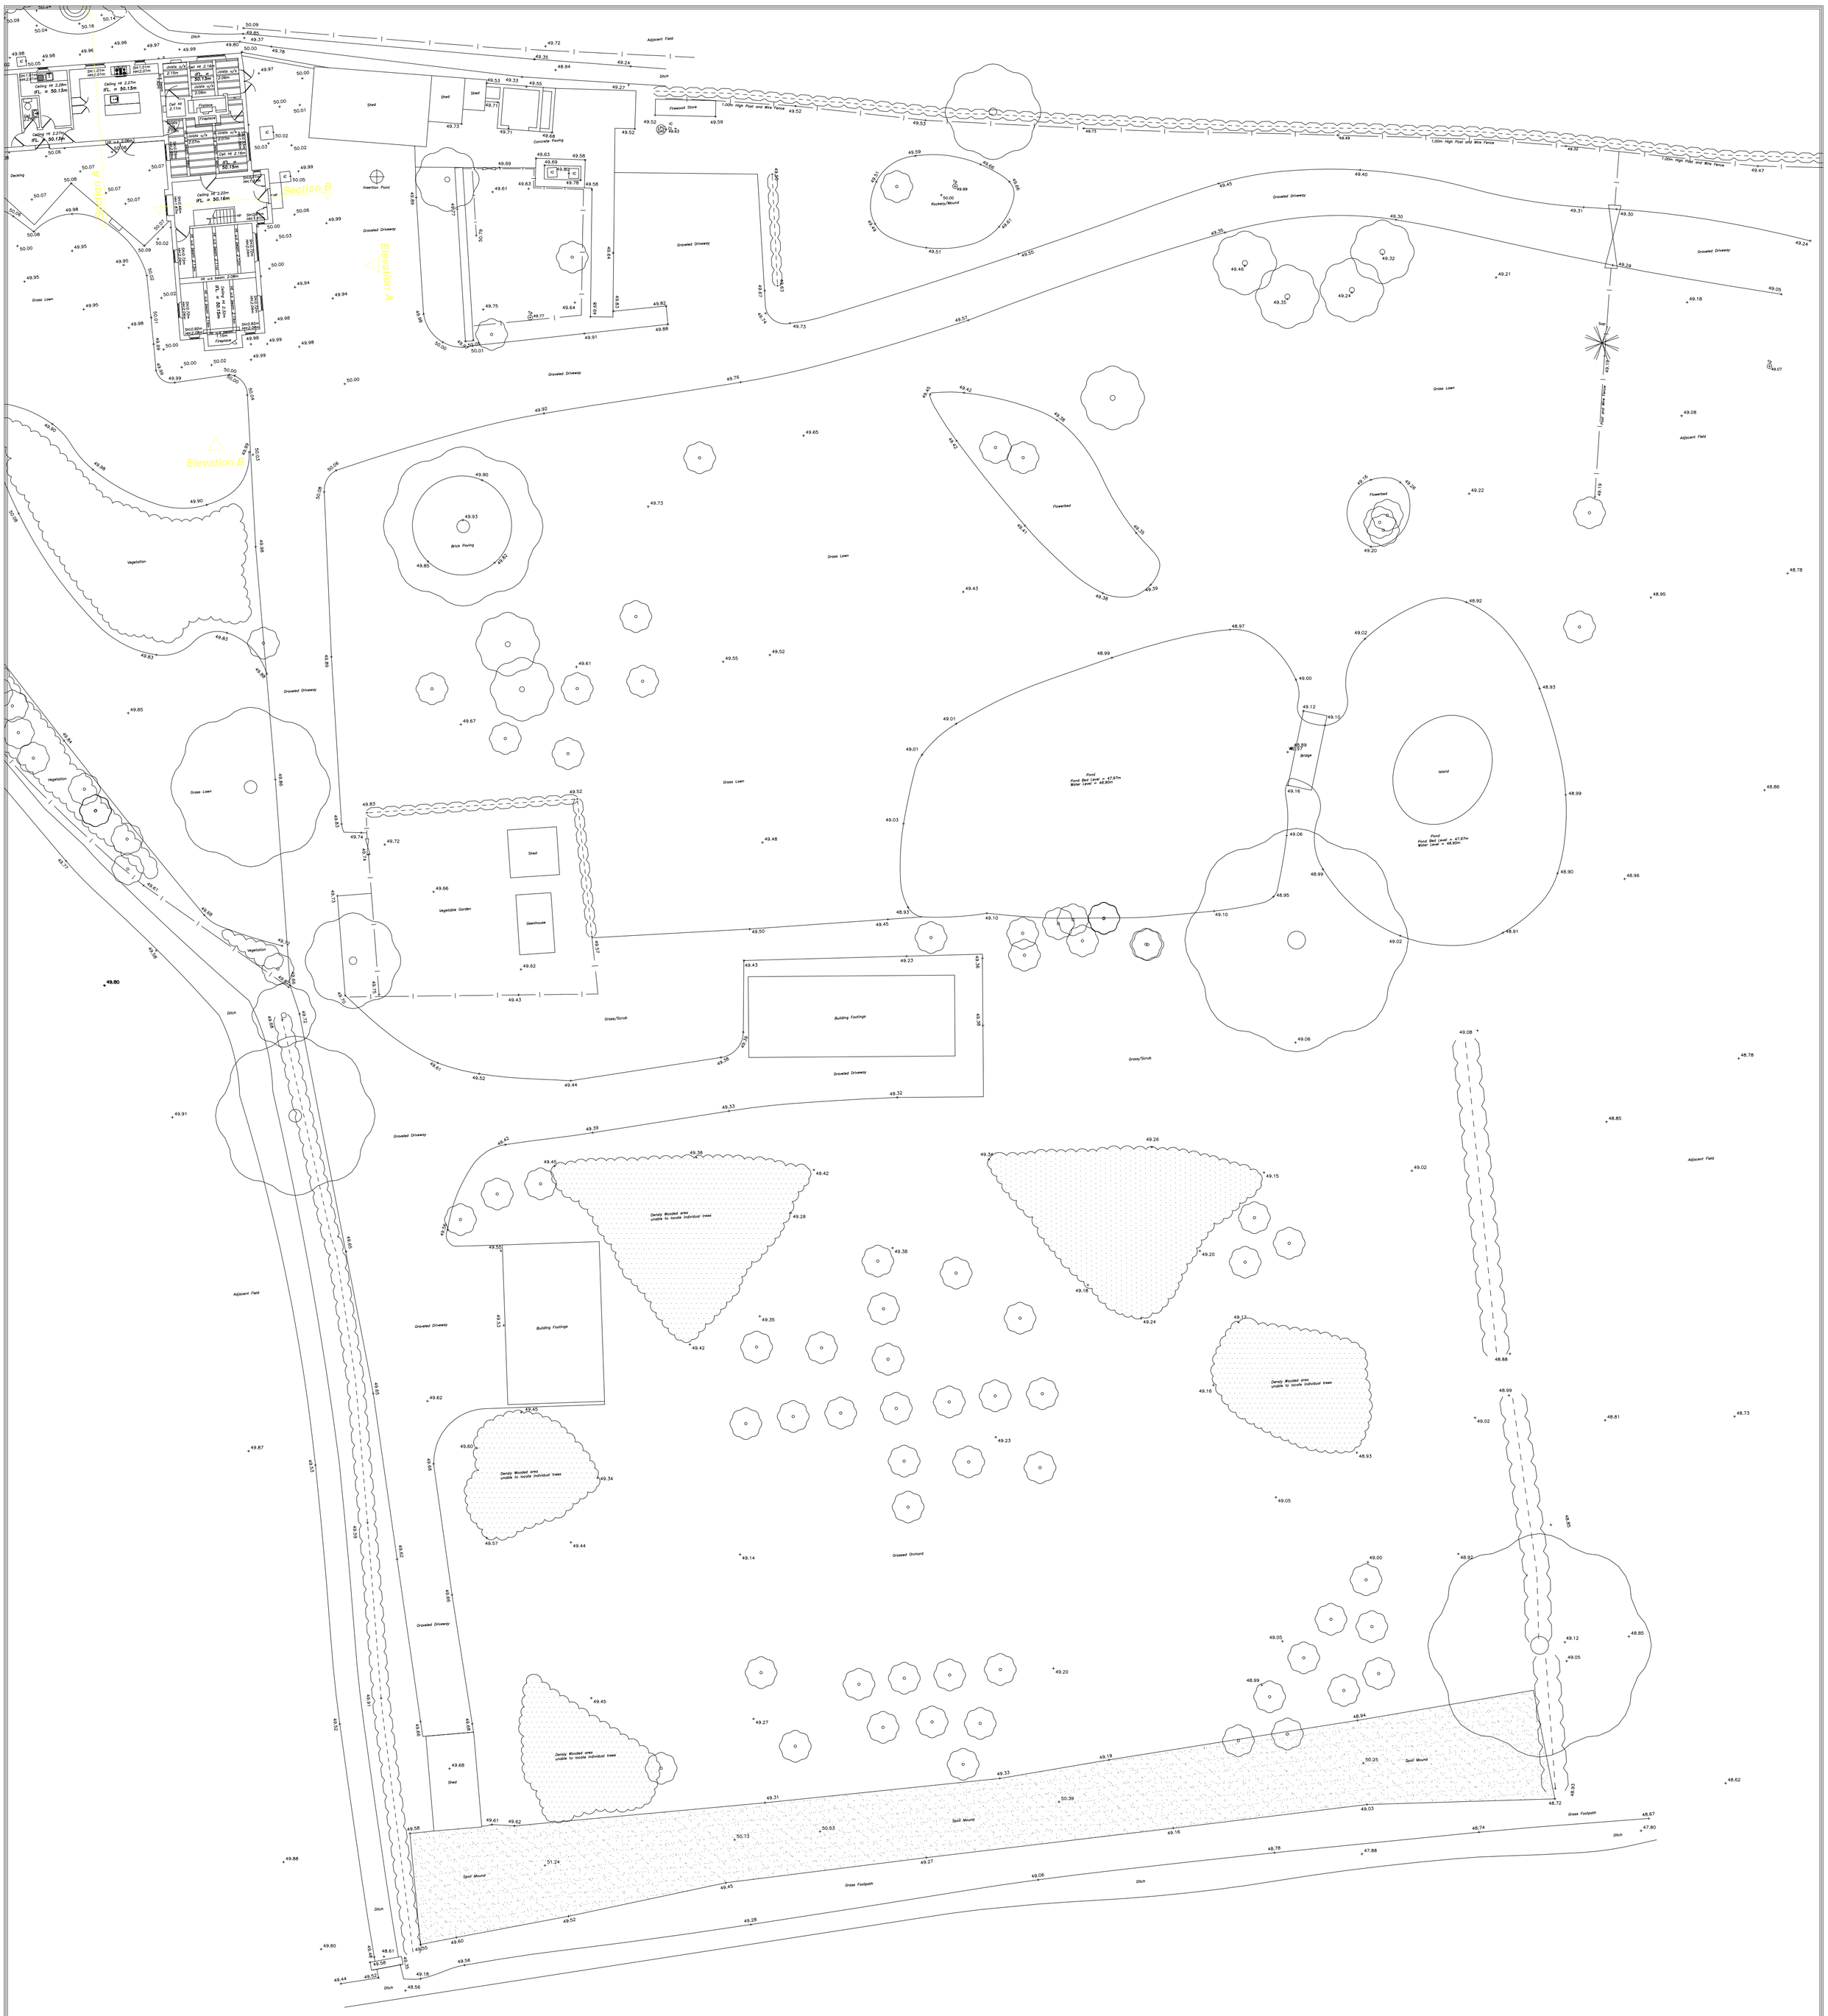

Elevation A
Elevation B
Section B
Insertion Point
Ditch
Adjacent Field
Shed
Firewood Store
1.00m High Post and Wire Fence
Gravelled Driveway
Grass Lawn
Decking
Rockery/Mound
Flowerbed
Brick Paving
Vegetation
Vegetable Garden
Greenhouse
Pond
Pond Bed Level = 47.97m
Water Level = 48.90m
Bridge
Island
Building Footings
Densly Wooded area
unable to locate individual trees
Grass/Scrub
Grassed Orchard
Spoil Mound
Grass Footpath
Soil Pipe
Concrete Footing
Ceiling Ht 2.28m
IFL = 50.15m
Ceiling Ht 2.27m
IFL = 50.15m
Ceiling Ht 2.16m
IFL = 50.15m
Ceiling Ht 2.22m
IFL = 50.16m
Joists s/s
2.15m
Joists s/s
2.09m
Joists s/s
2.36m
Joists s/s
2.21m
Fireplace
Hearth
Del 1.01m
Heh2.01m
Del 2.01m
Heh2.01m
Del Ht
2.11m
Del Ht
2.09m
Shd 0.92m
Heh2.09m
Shd 0.92m
Heh2.09m
Shd 0.92m
Heh