


Sketchley Grange, Burbage, Hinckley

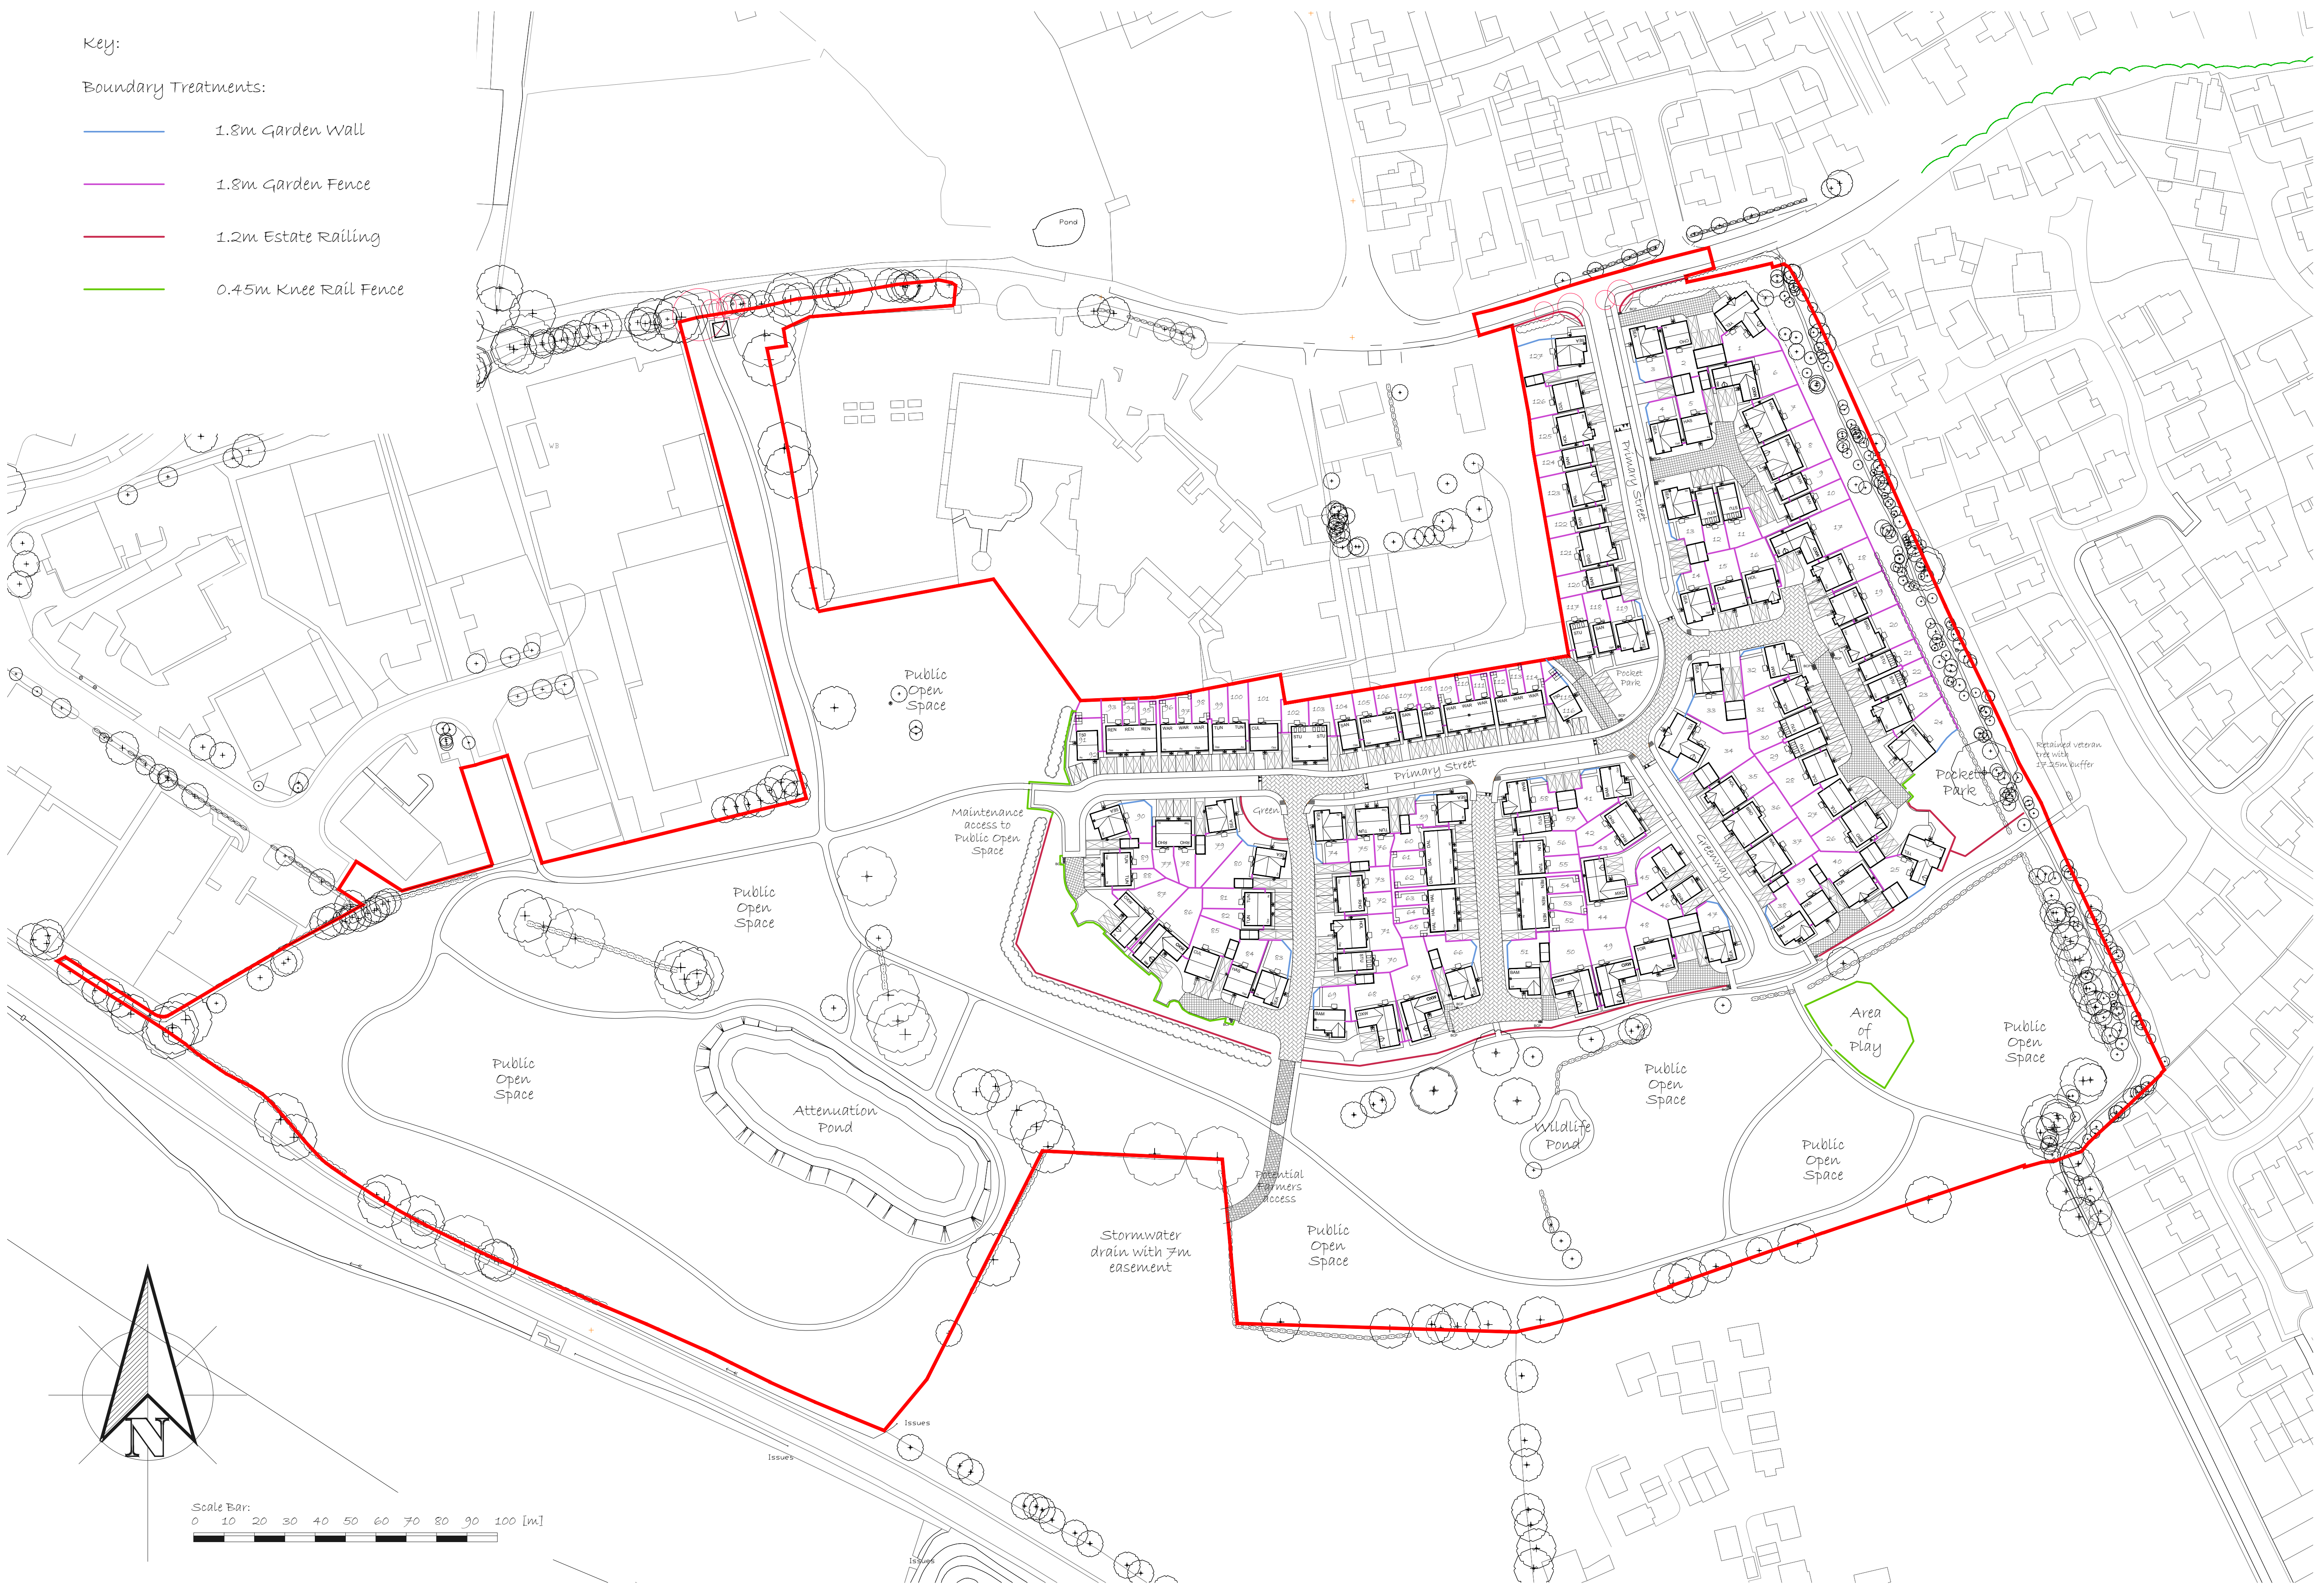

- Key:
- Boundary Treatments:
- 1.8m Garden Wall
 - 1.8m Garden Fence
 - 1.2m Estate Railing
 - 0.45m Knee Rail Fence

Revision:	
A: Access to retained land amended in line with LPA comments.	TGDP 15-12-23
B: General amendments in line with LPA comments.	TGDP 26-02-24
C: Minor amendments in line with LPA comments.	TGDP 14-03-24
D: Amendments in line with highways comments.	TGDP 22-03-24
E: Knee Rail Fence added Estate railing changed to 1.2m as per client requirement.	TGDP 26-03-24

Development:
Sketchley Grange
Location:
Burbage, HINCKLEY

Drawing Title:
Boundary Treatments Plan
Drawing Number:
TGDP/SQ-BH/BTP-1

Scale @ A1:
1:1000
Revision:
E

Drawn By:
TGDP
Date Started:
23/11/23