


Sketchley Grange, Burbage, Hinckley

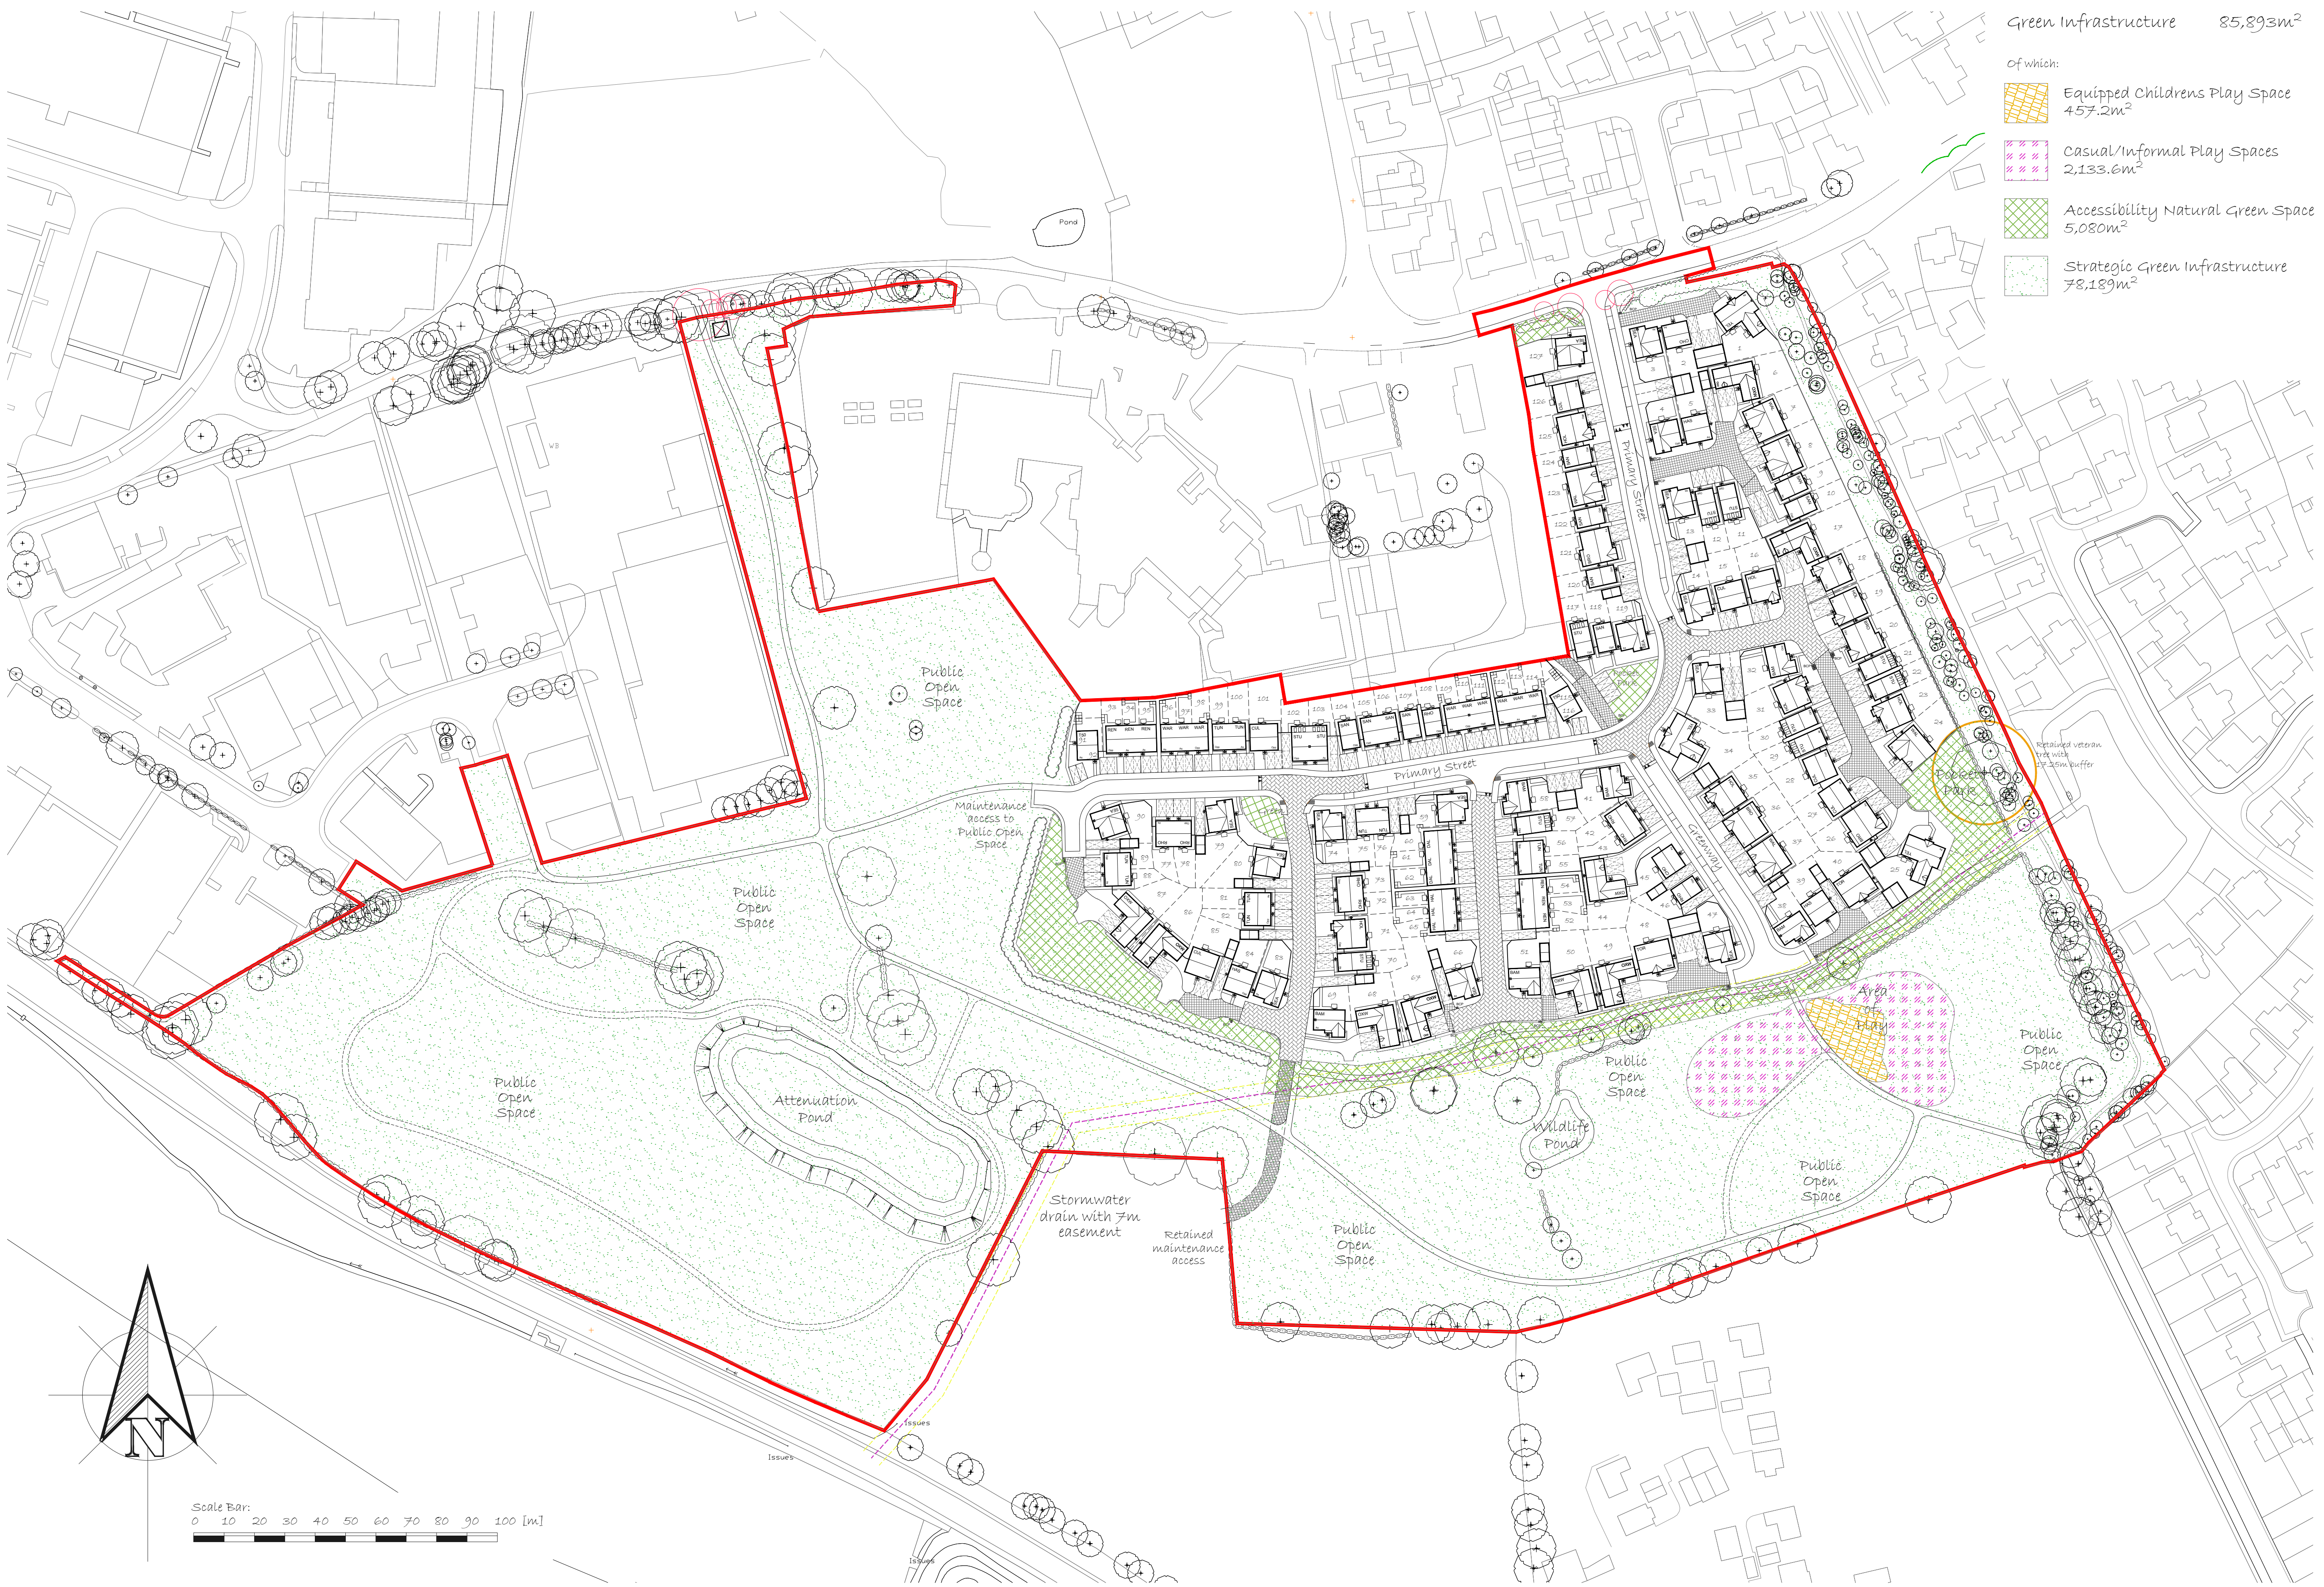

- Green Infrastructure 85,893m²
- Of which:
- Equipped Childrens Play Space 457.2m²
 - Casual/Informal Play Spaces 2,133.6m²
 - Accessibility Natural Green Space 5,080m²
 - Strategic Green Infrastructure 78,189m²

