


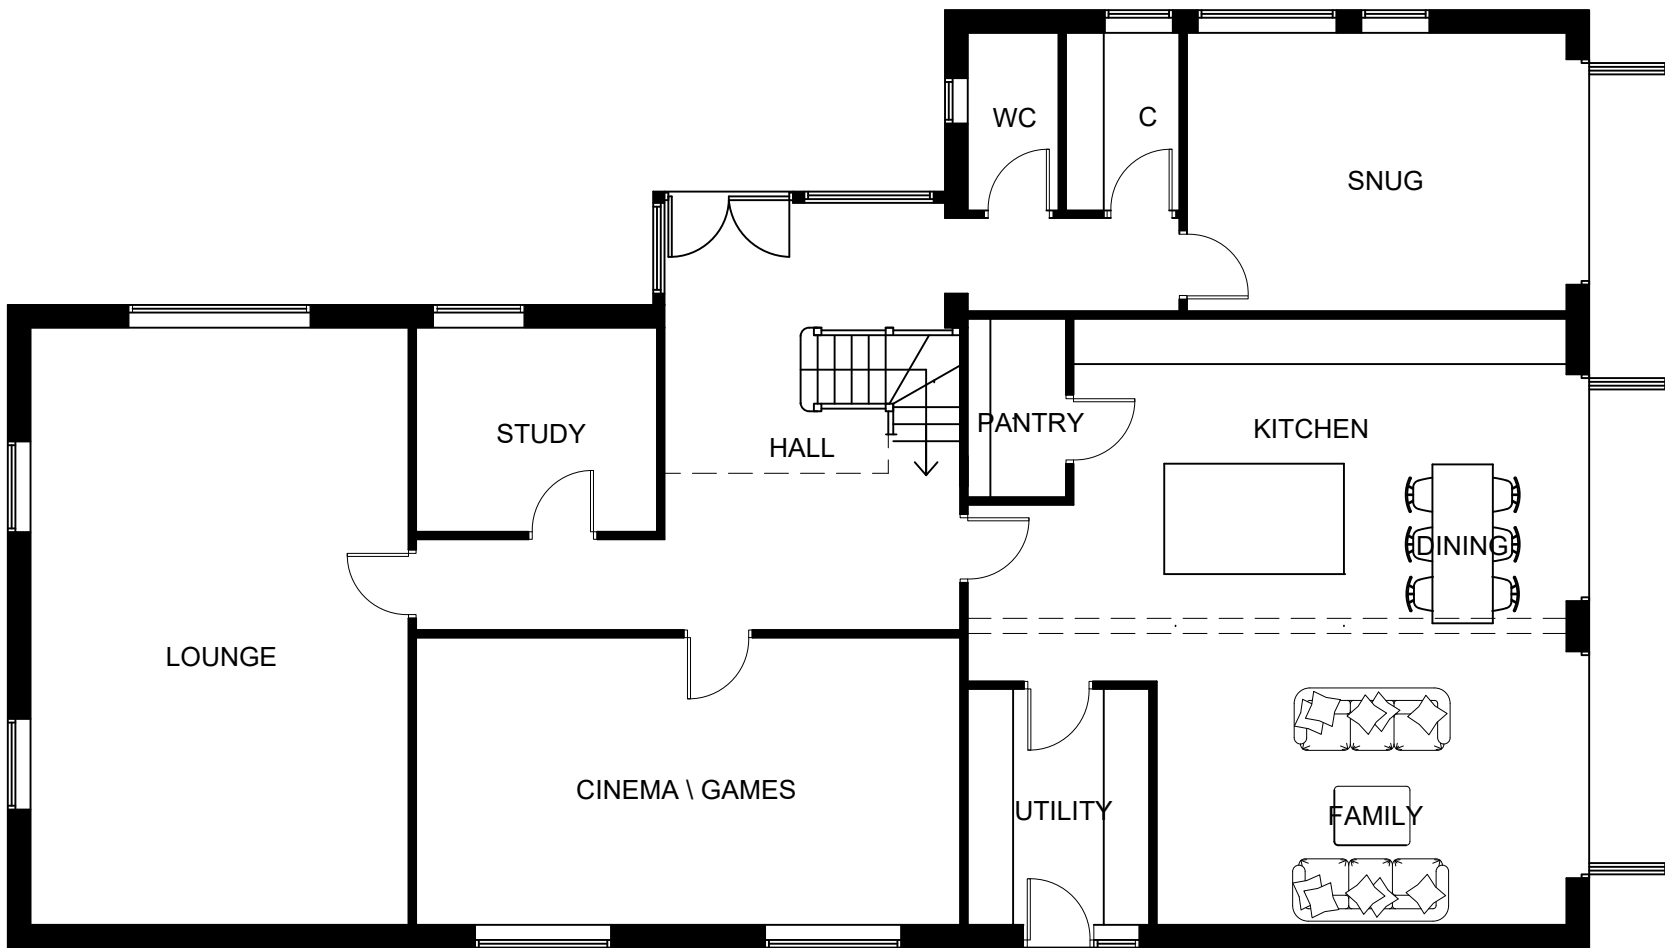


GROUND: UNIT 4

TOTAL 3765 sq ft




FIRST

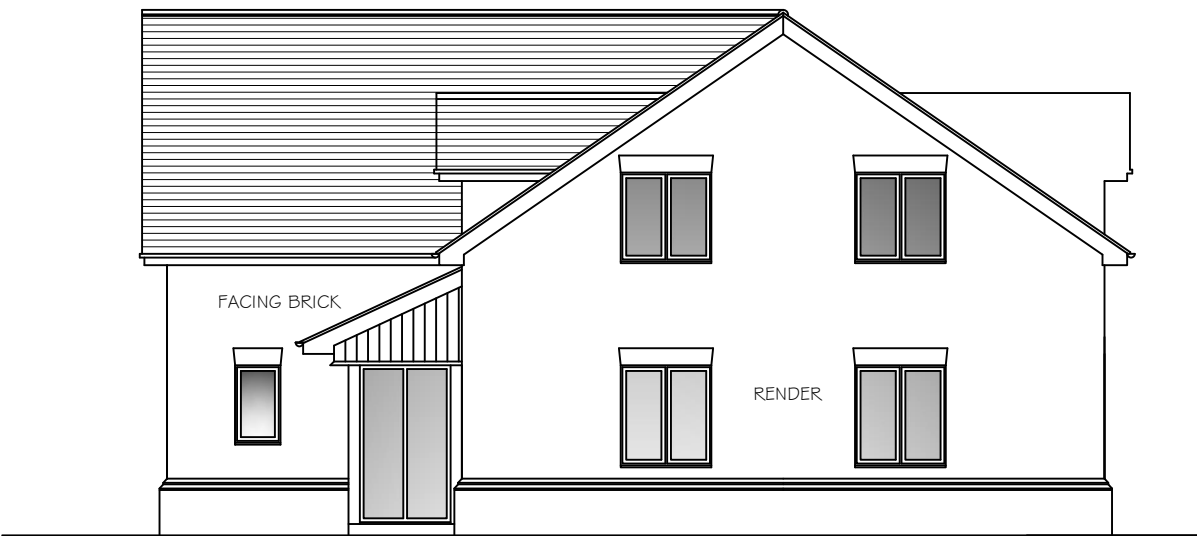


SIDE



FRONT

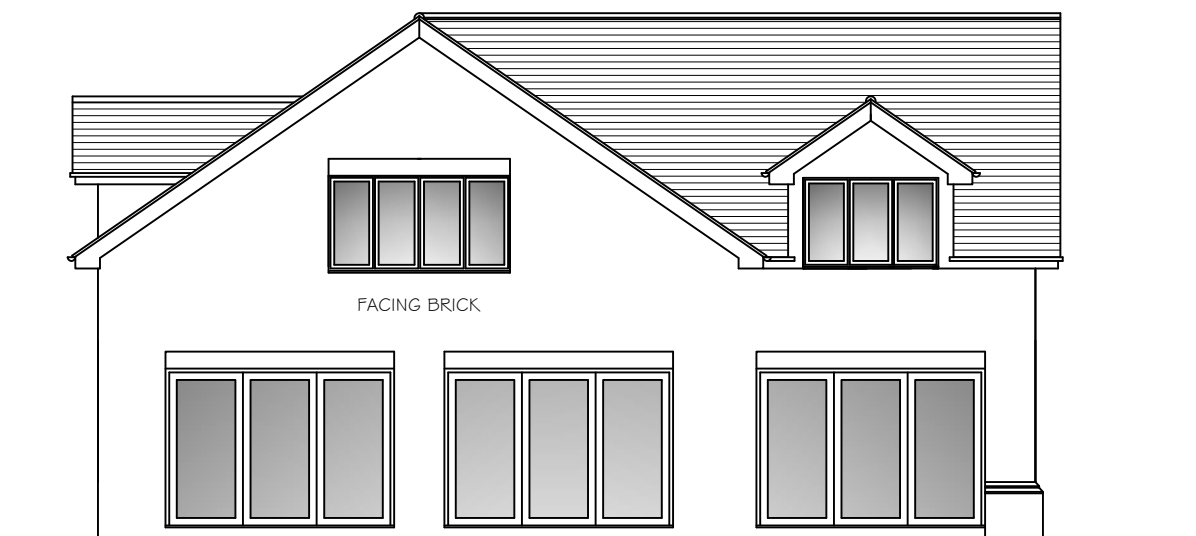

SIDE

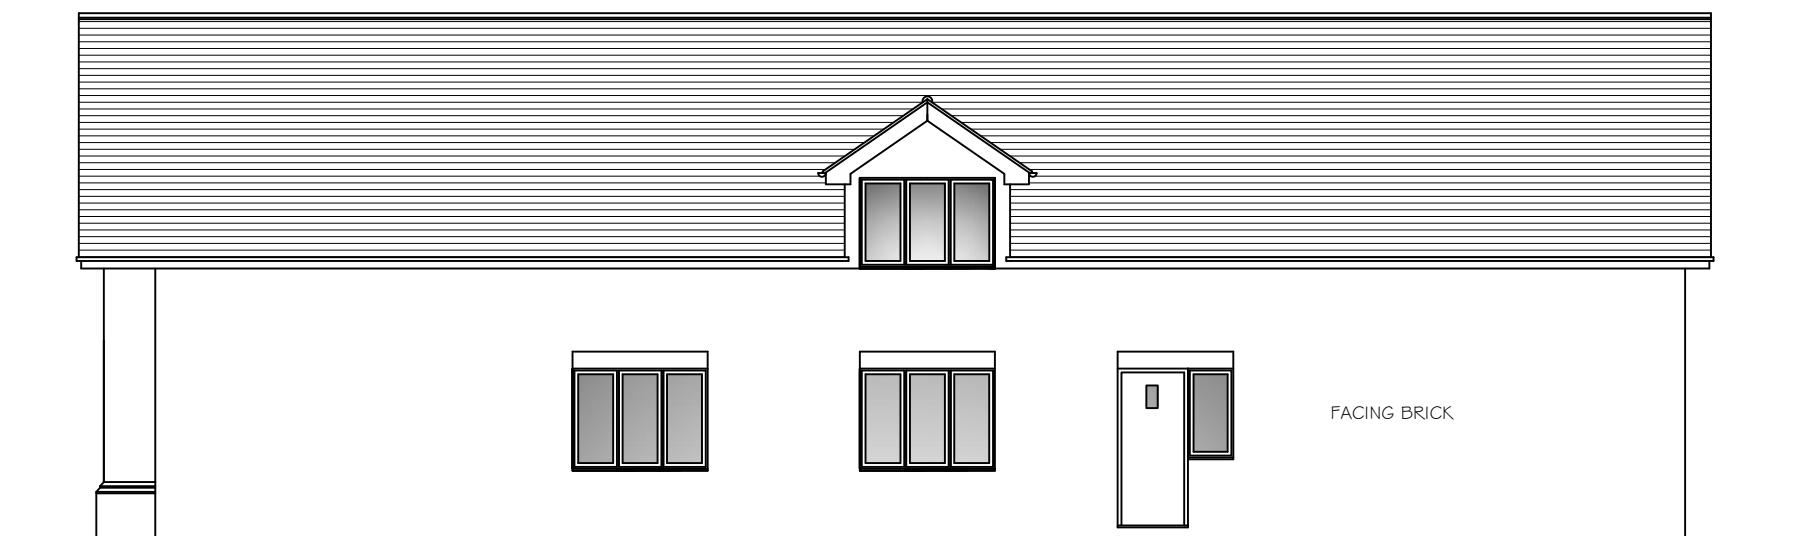

REAR