


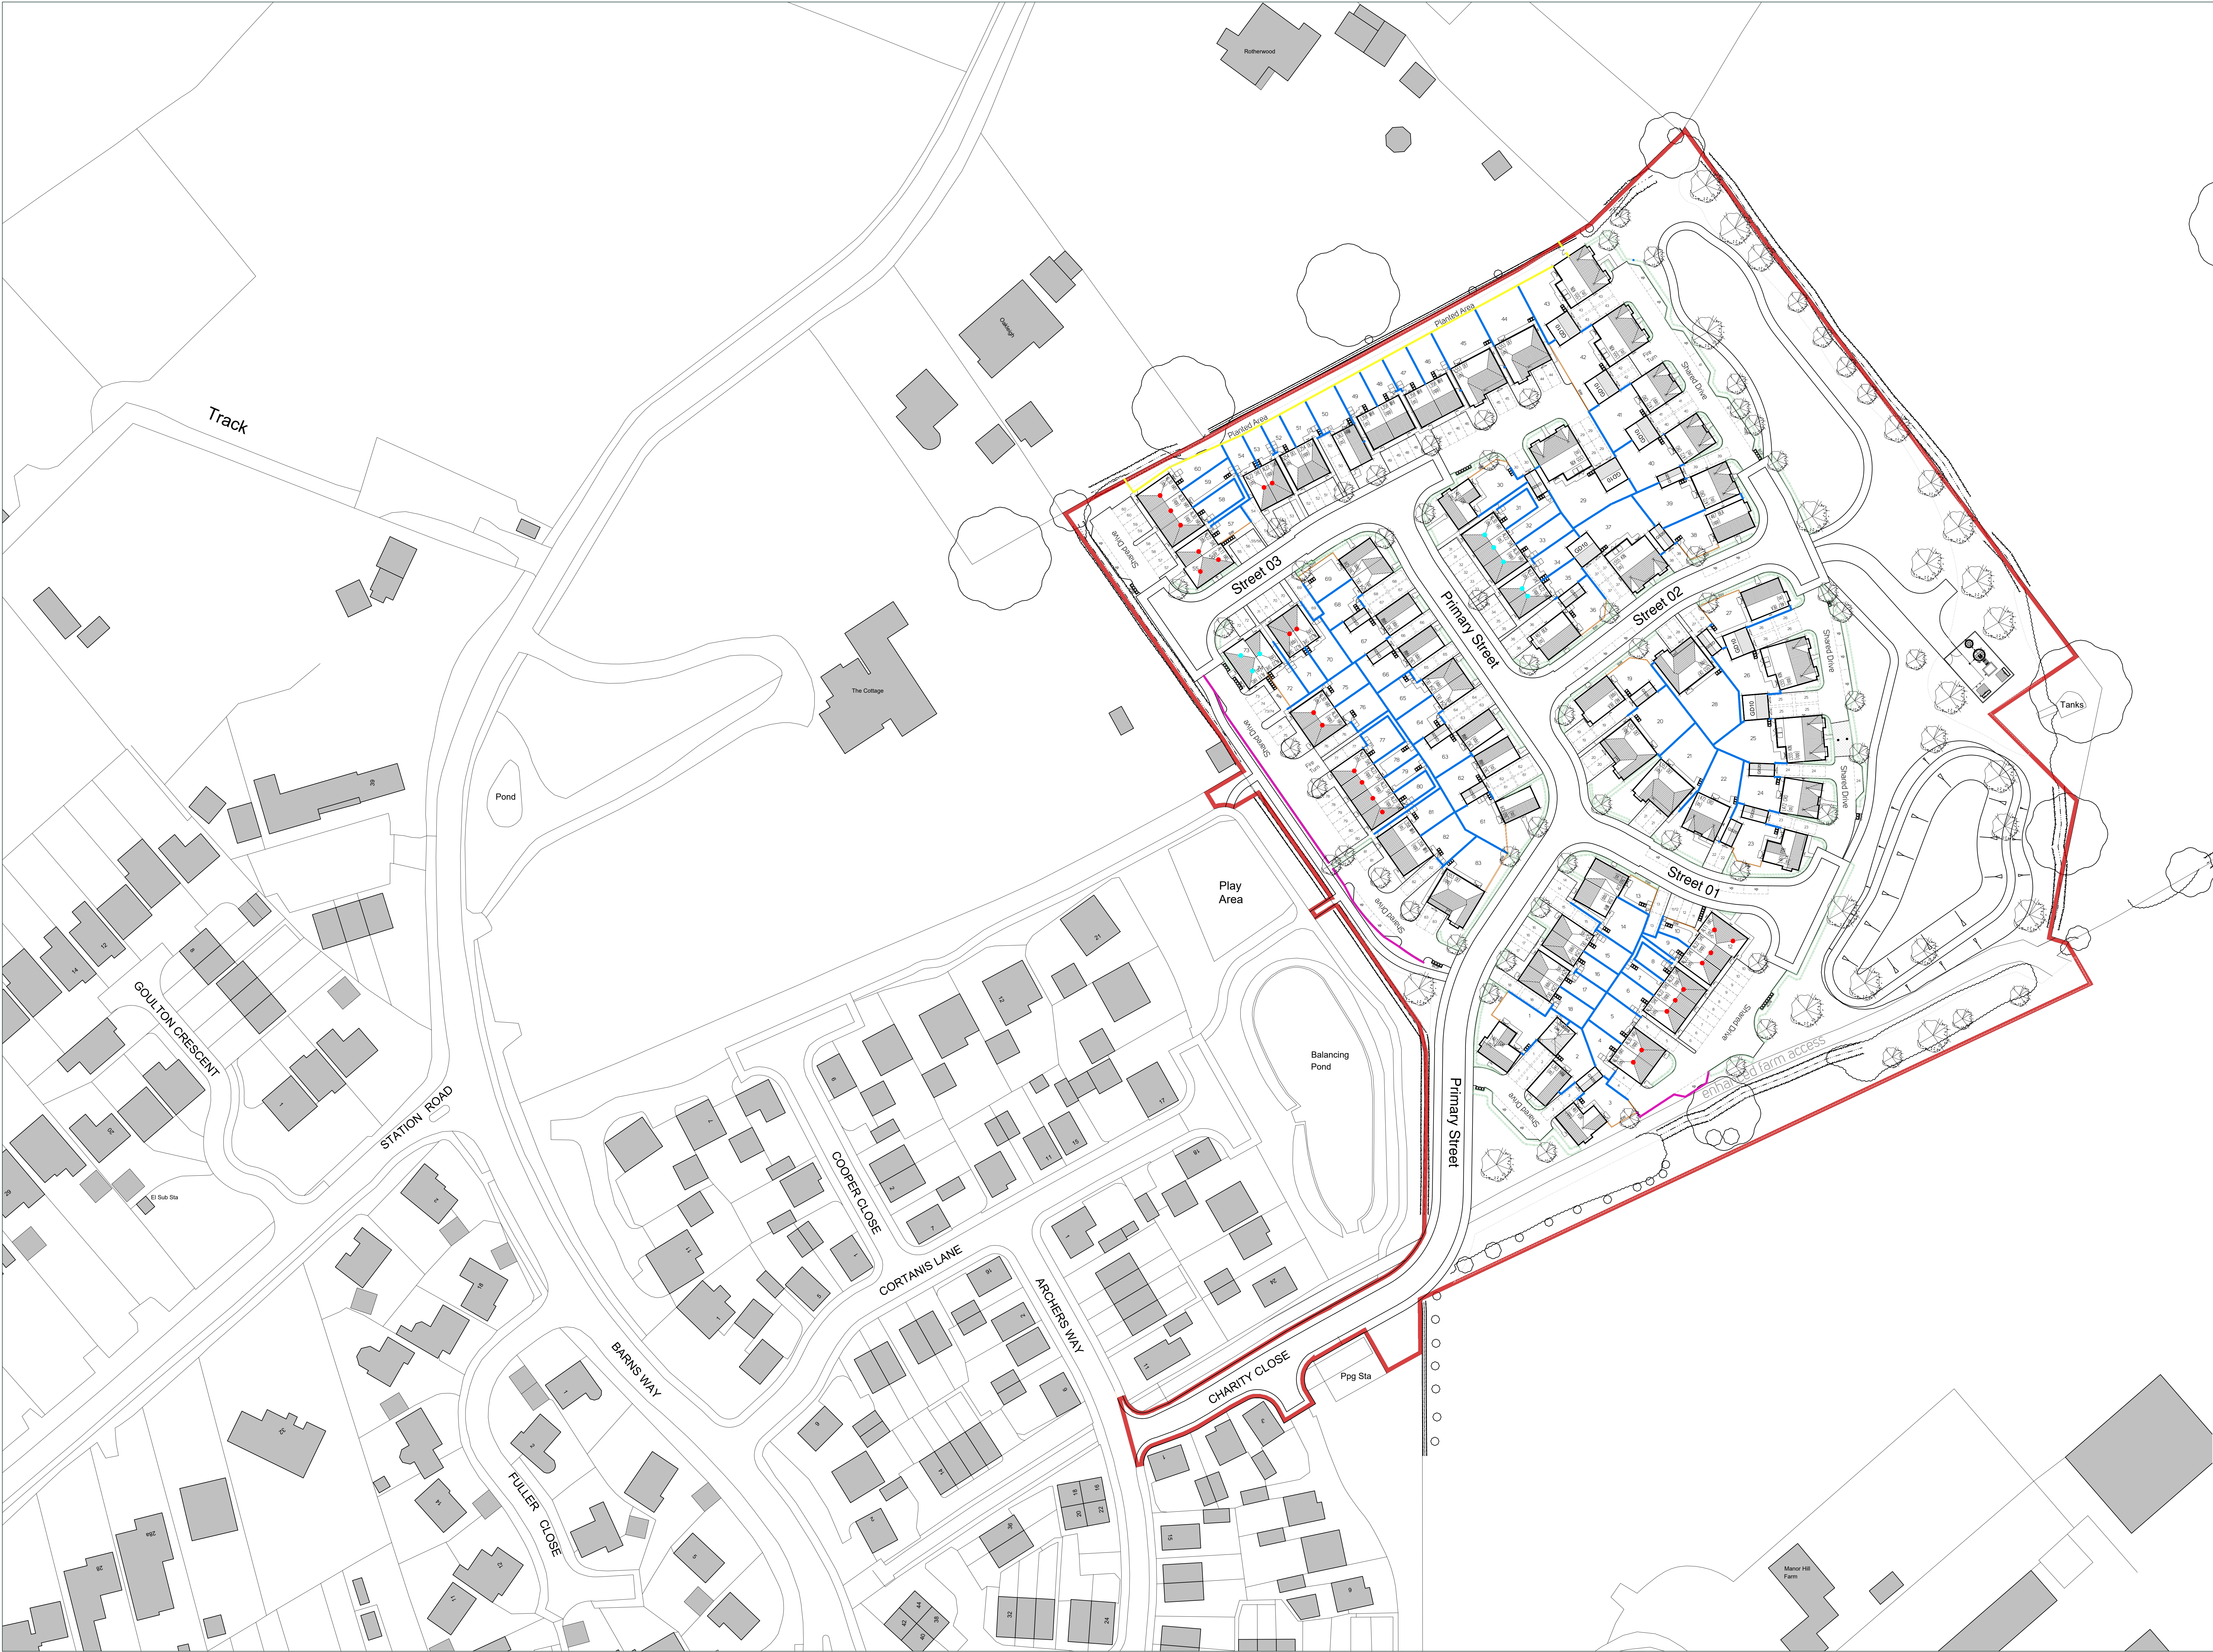

Key

- Application site boundary
- 1.8m high timber fence
- 1.8m high brick screen wall
- 1.8m ht and misc fencing
- 450mm high timber knee-rail
- Planting to private frontages and shared private drives

Note: Refer to detailed landscape proposals and materials plan

Rev	Date	Comments
A	10/05/2024	House type changes throughout the site. Street position changes.

0 10 20 m

millerhomes
nineteen47
CHARITY CLOSE, DESFORD
LAND OFF CHARITY CLOSE, DESFORD

Drawing Type
Boundary Treatment Plan

Project Code: n2235 Drawing No: 008-03 Rev: A Drawing Scale: 1:500 @ A0