


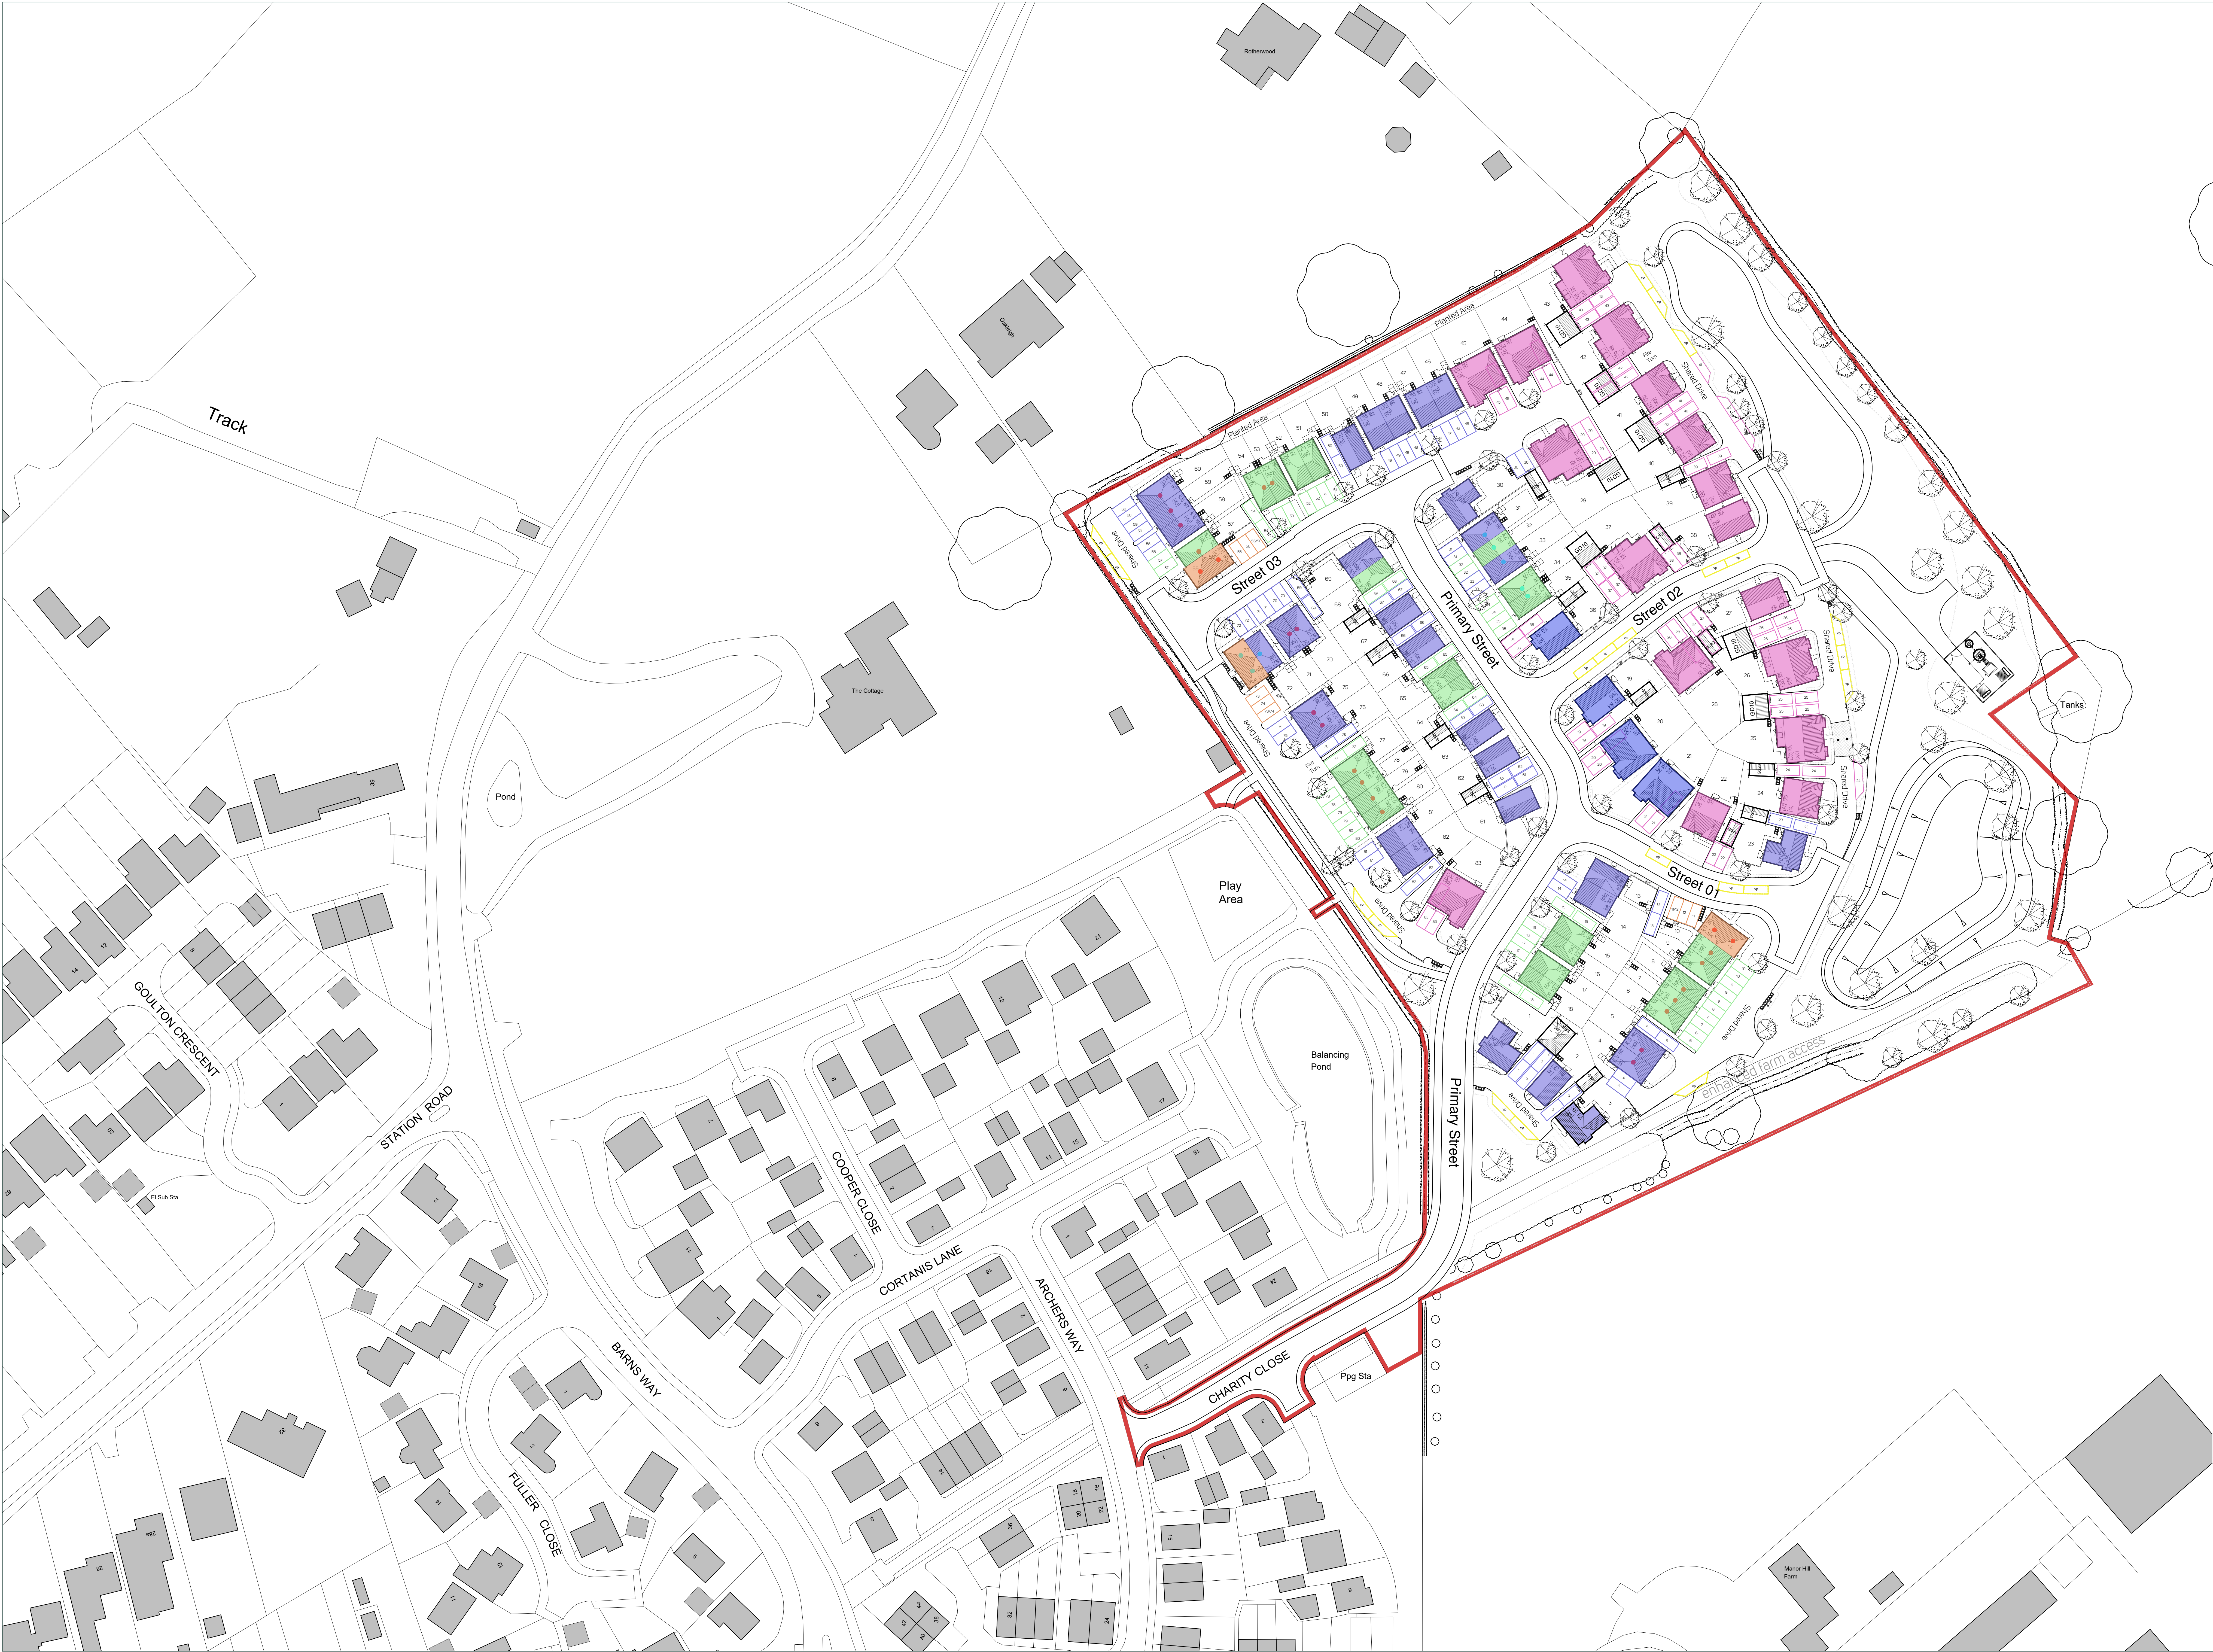

- Key
- Application site boundary
 - 1 bedroom dwelling
1.5 spaces per dwelling
 - 2 bedroom dwelling
2 spaces per dwelling
 - 3 bedroom dwelling
2 spaces per dwelling
 - 4+ bedroom dwelling
3 spaces per dwelling
 - Allocated on-pilot parking
 - Visitor parking space

Rev	Date	Comments
A	10/05/2024	House type changes throughout the site. Street position changes.