




Site Section A

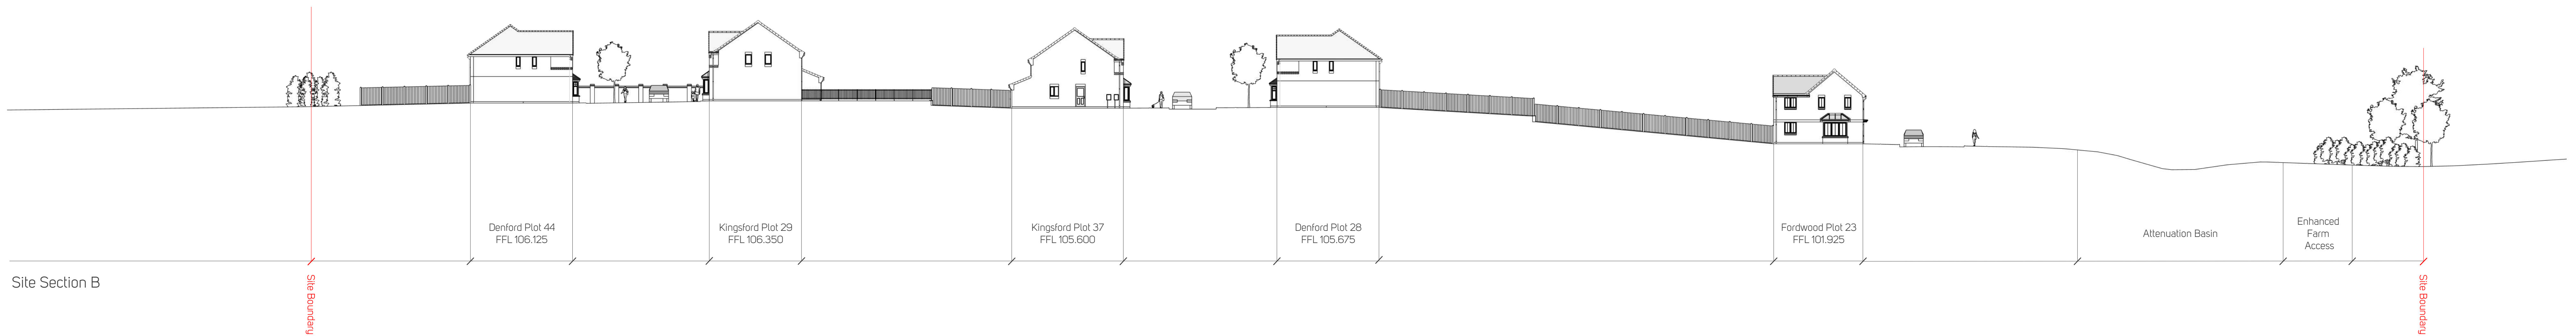

Site Section B

