



Proposed Internal Elevation 2
Scale 1:20

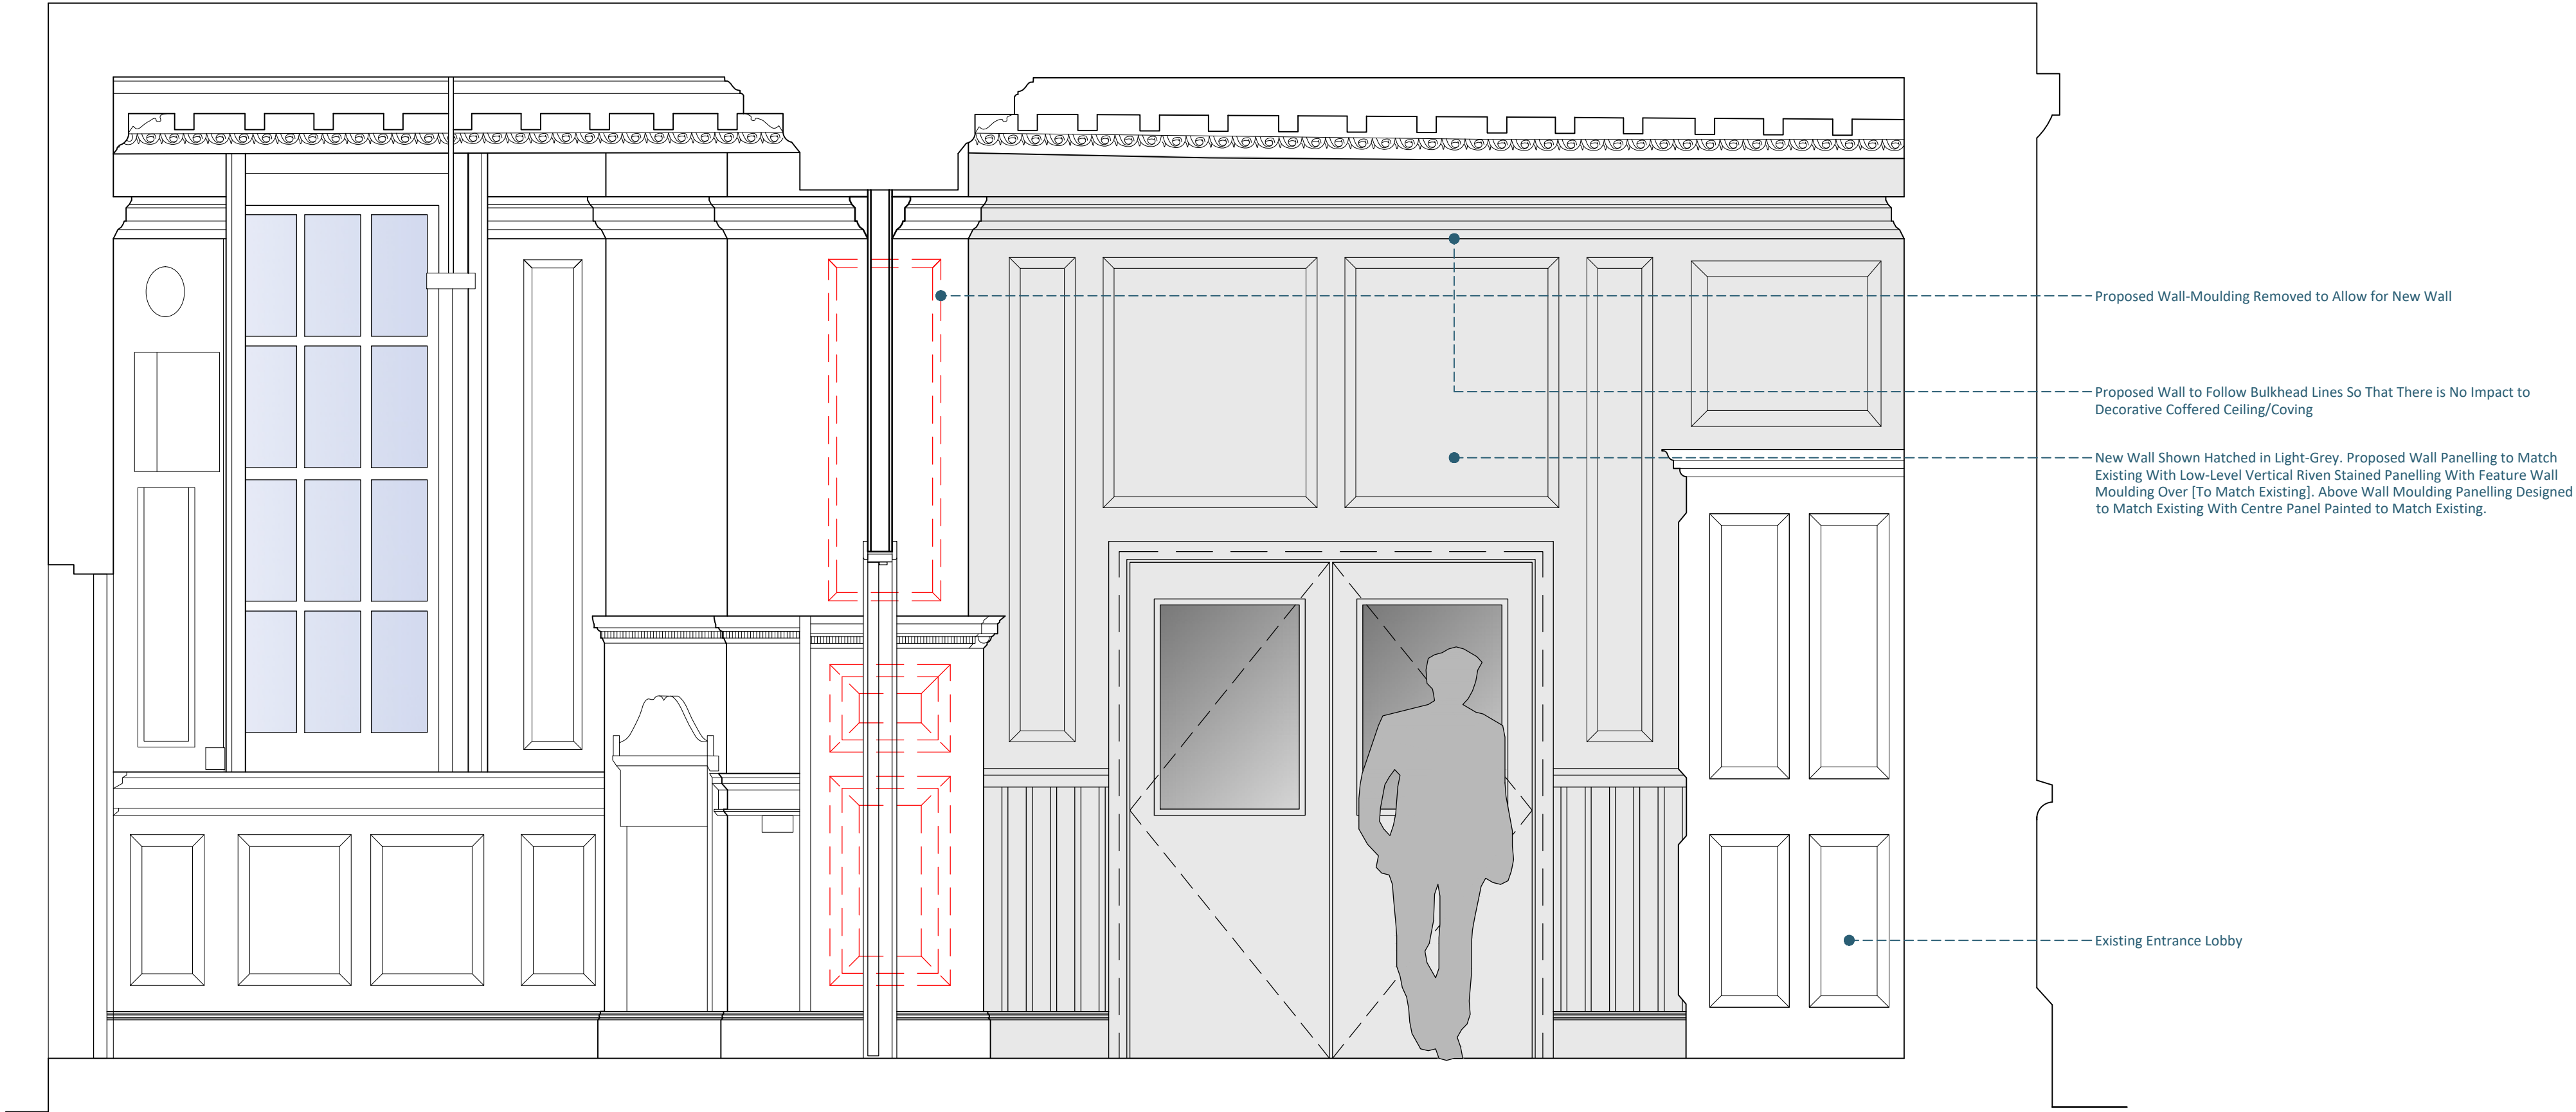

Proposed Internal Elevation 3
Scale 1:20

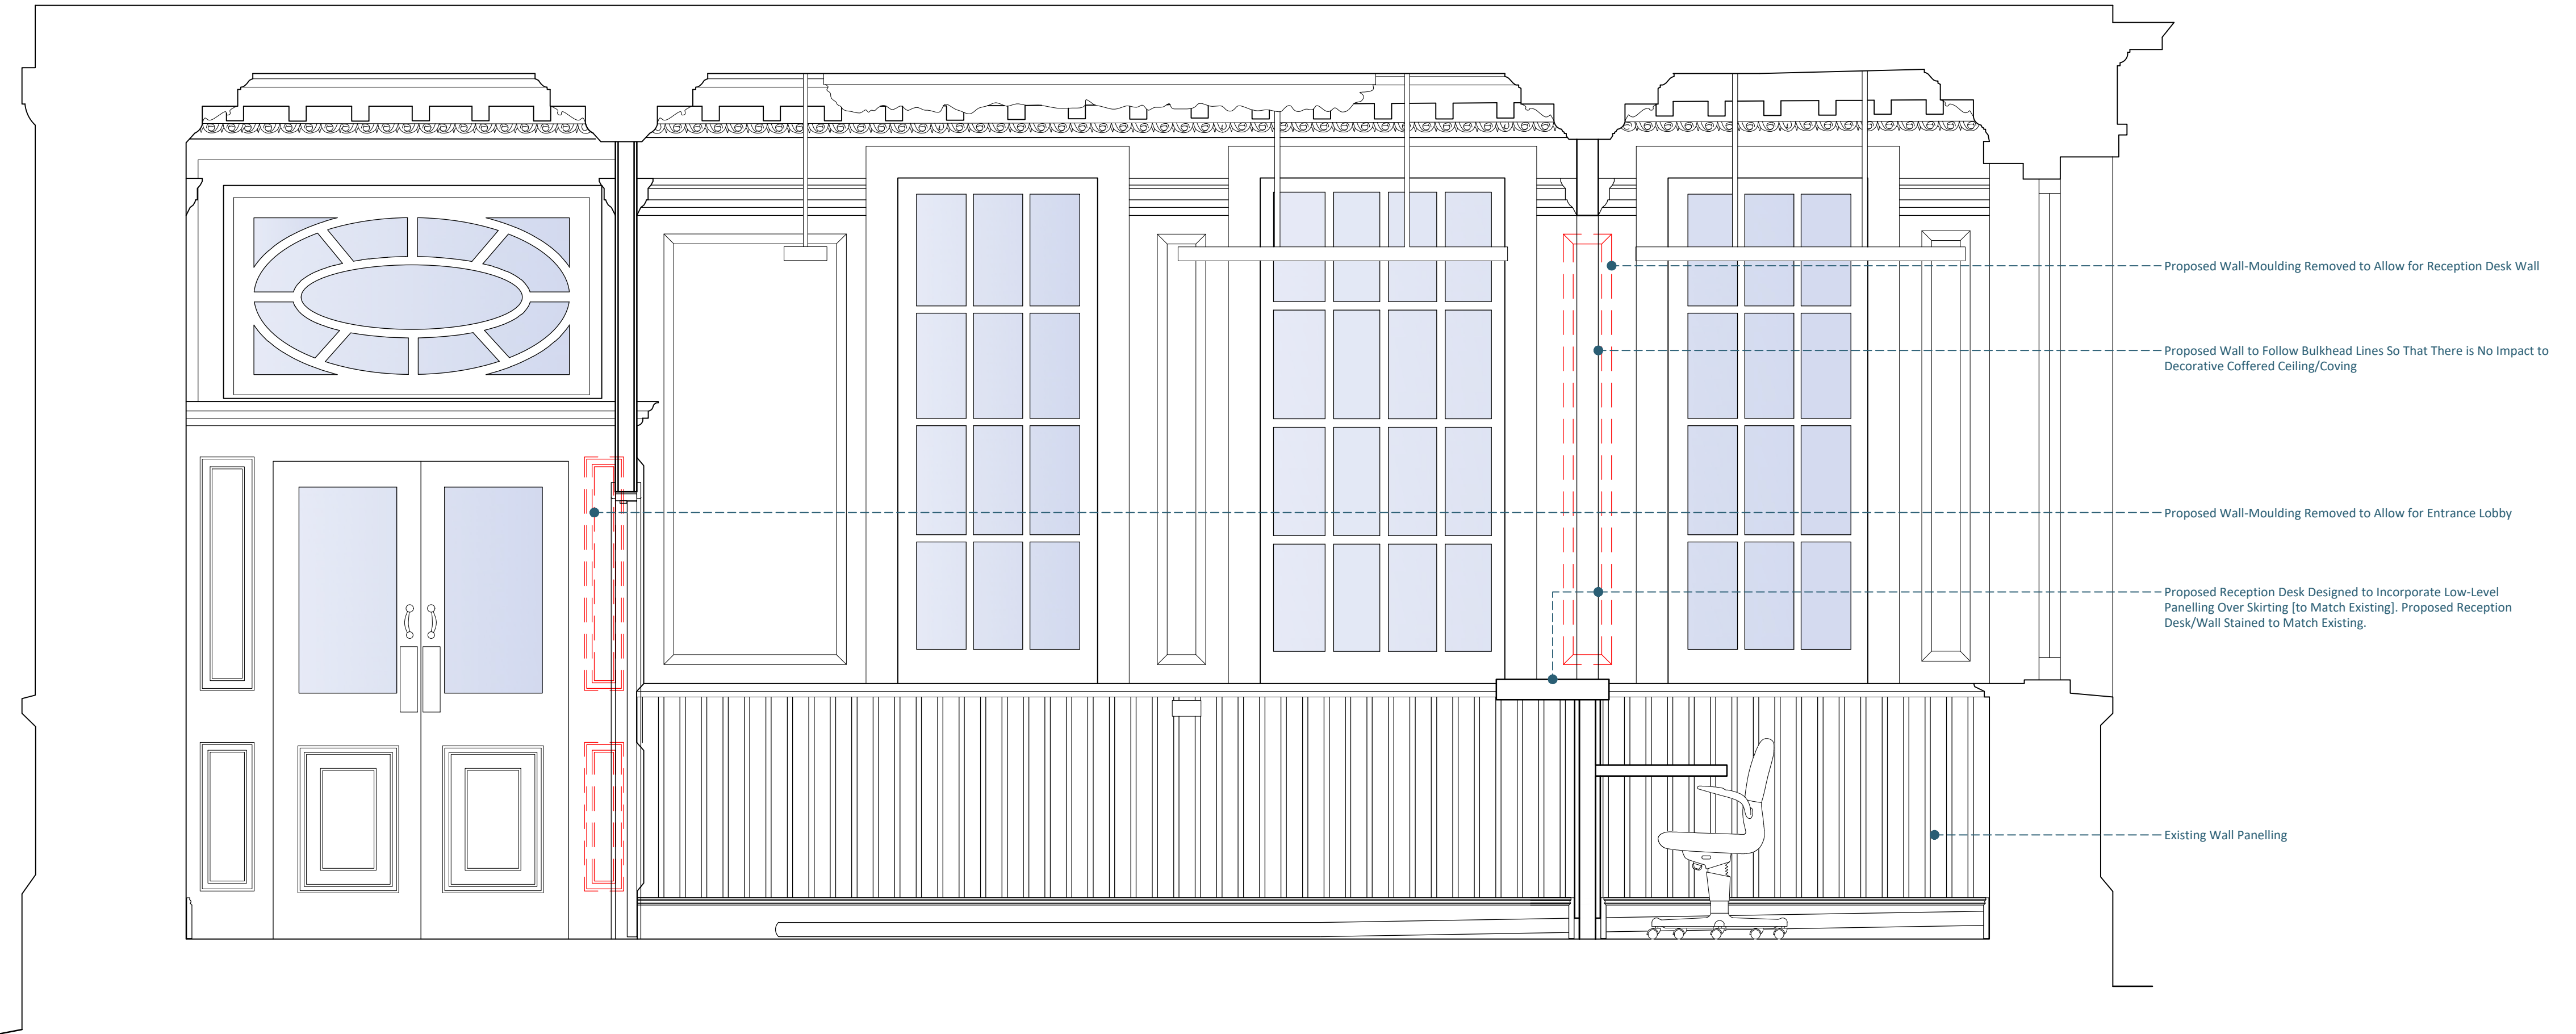

0 0.5 1 2 3

Disclaimer

© This drawing is the copyright of Lawrence & Finley Architects Ltd. and may not be reproduced or used except by written permission.
Figured dimensions to have precedence over scaling.
Please read this drawing in conjunction with the specification.
Check all site dimensions prior to any construction.
Refer any discrepancies found to the Architects.

Revisions

Contact + Location

T 07974 834305
E kristian@lfarchitects.co.uk

Lawrence & Finley Architects Ltd.
27 Templar Road,
Ashby-De-La-Zouch,
Leicestershire, LE65 2AD

Details

Client
Job Title
Job Type
Drawing Title

Job Number
Drawing Number
Scale
Status

Dixie Grammar School
DGS, Station Road, Market Bosworth
Alterations to Existing School
Proposed Internal Elevations

177
PL-13
1:20 A1
PLANNING



LAWRENCE | FINLEY
ARCHITECTS