

Proposed Internal Elevation 5
Scale 1:20


High level Wall Moulding Retained + Continued to New Wall

Proposed Wall to Follow Bulkhead Lines So That There is No Impact to Decorative Coffered Ceiling/Coving

New Wall Shown Hatched in Light-Grey. Proposed Wall Panelling to Match Existing With Low-Level Vertical Riven Stained Panelling With Feature Wall Moulding Over [To Match Existing]. Above Wall Moulding Panelling Designed to Match Existing With Centre Panel Painted to Match Existing.

Proposed Reception Desk Designed to Incorporate Low-Level Panelling Over Skirting [to Match Existing]. Proposed Reception Desk/Wall Stained to Match Existing.

Proposed Vertical Riven Stained Wall Panelling To Reception to Match Existing

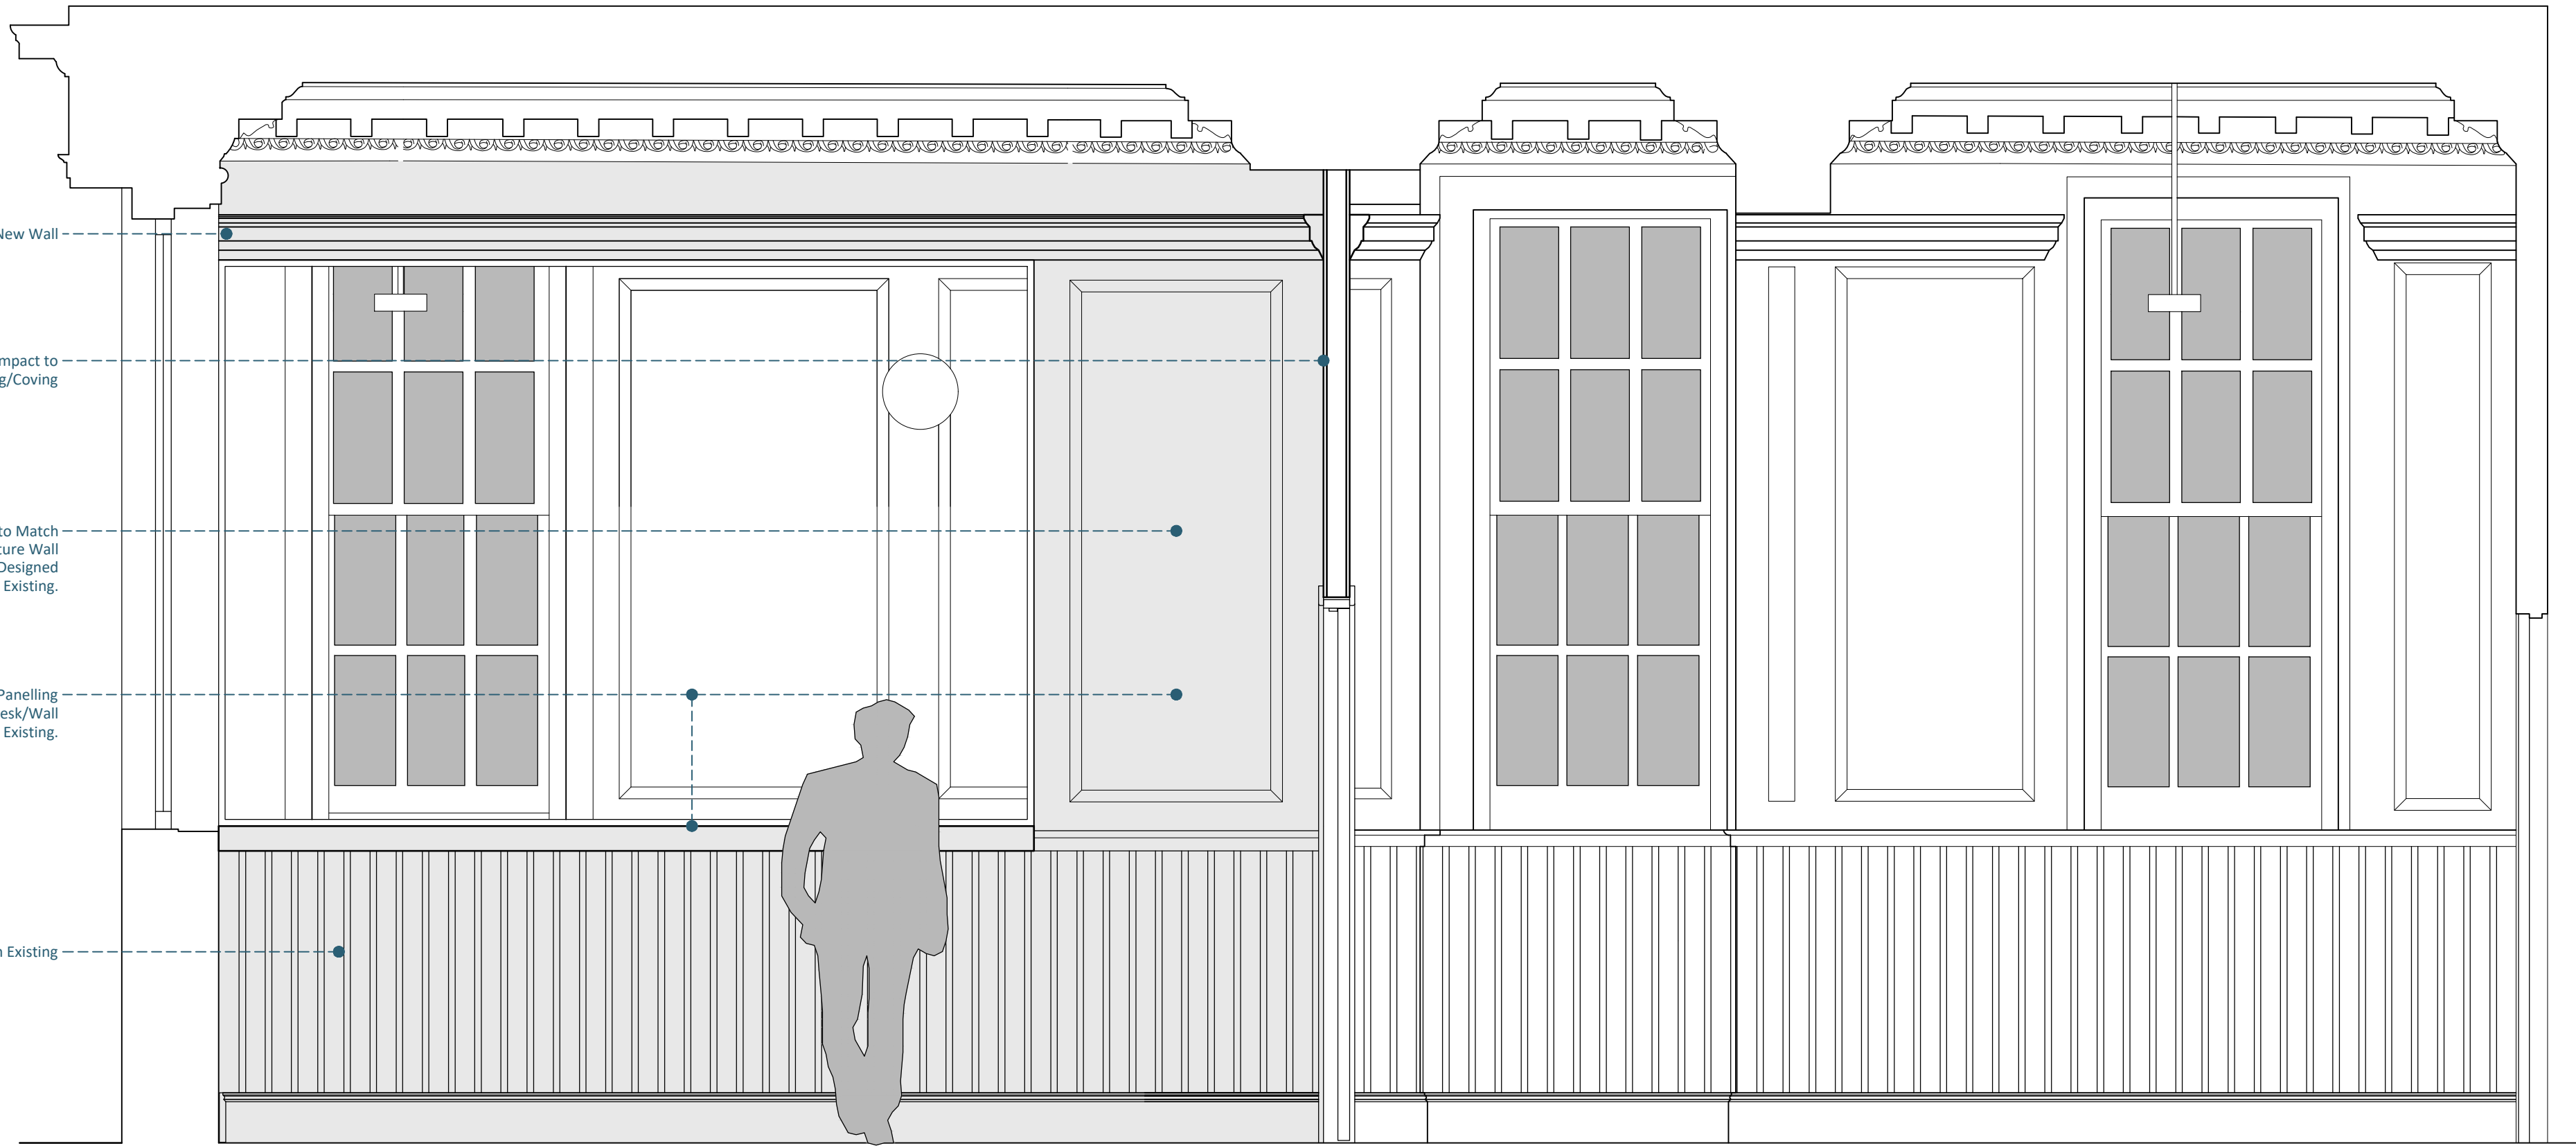

Proposed Internal Elevation 6
Scale 1:20

High level Wall Moulding Retained + Continued to New Wall

Proposed Wall to Follow Bulkhead Lines So That There is No Impact to Decorative Coffered Ceiling/Coving


Existing Door to Hallway [In Distance]

New Wall Shown Hatched in Light-Grey. Proposed Wall Panelling to Match Existing With Low-Level Vertical Riven Stained Panelling With Feature Wall Moulding Over [To Match Existing]. Above Wall Moulding Panelling Designed to Match Existing With Centre Panel Painted to Match Existing.

Proposed Reception Desk Designed to Incorporate Low-Level Panelling Over Skirting [to Match Existing]. Proposed Reception Desk/Wall Stained to Match Existing. Provide Glass Panel to Top of Reception Desk Terminating at High Level Wall Moulding [to Continue Detail]

Proposed New Entrance Doorway Incorporating a Lobby Entrance. Wall to Continue Along Line of Existing Incorporating Wall Panelling/Detailing

Existing Wall Panelling

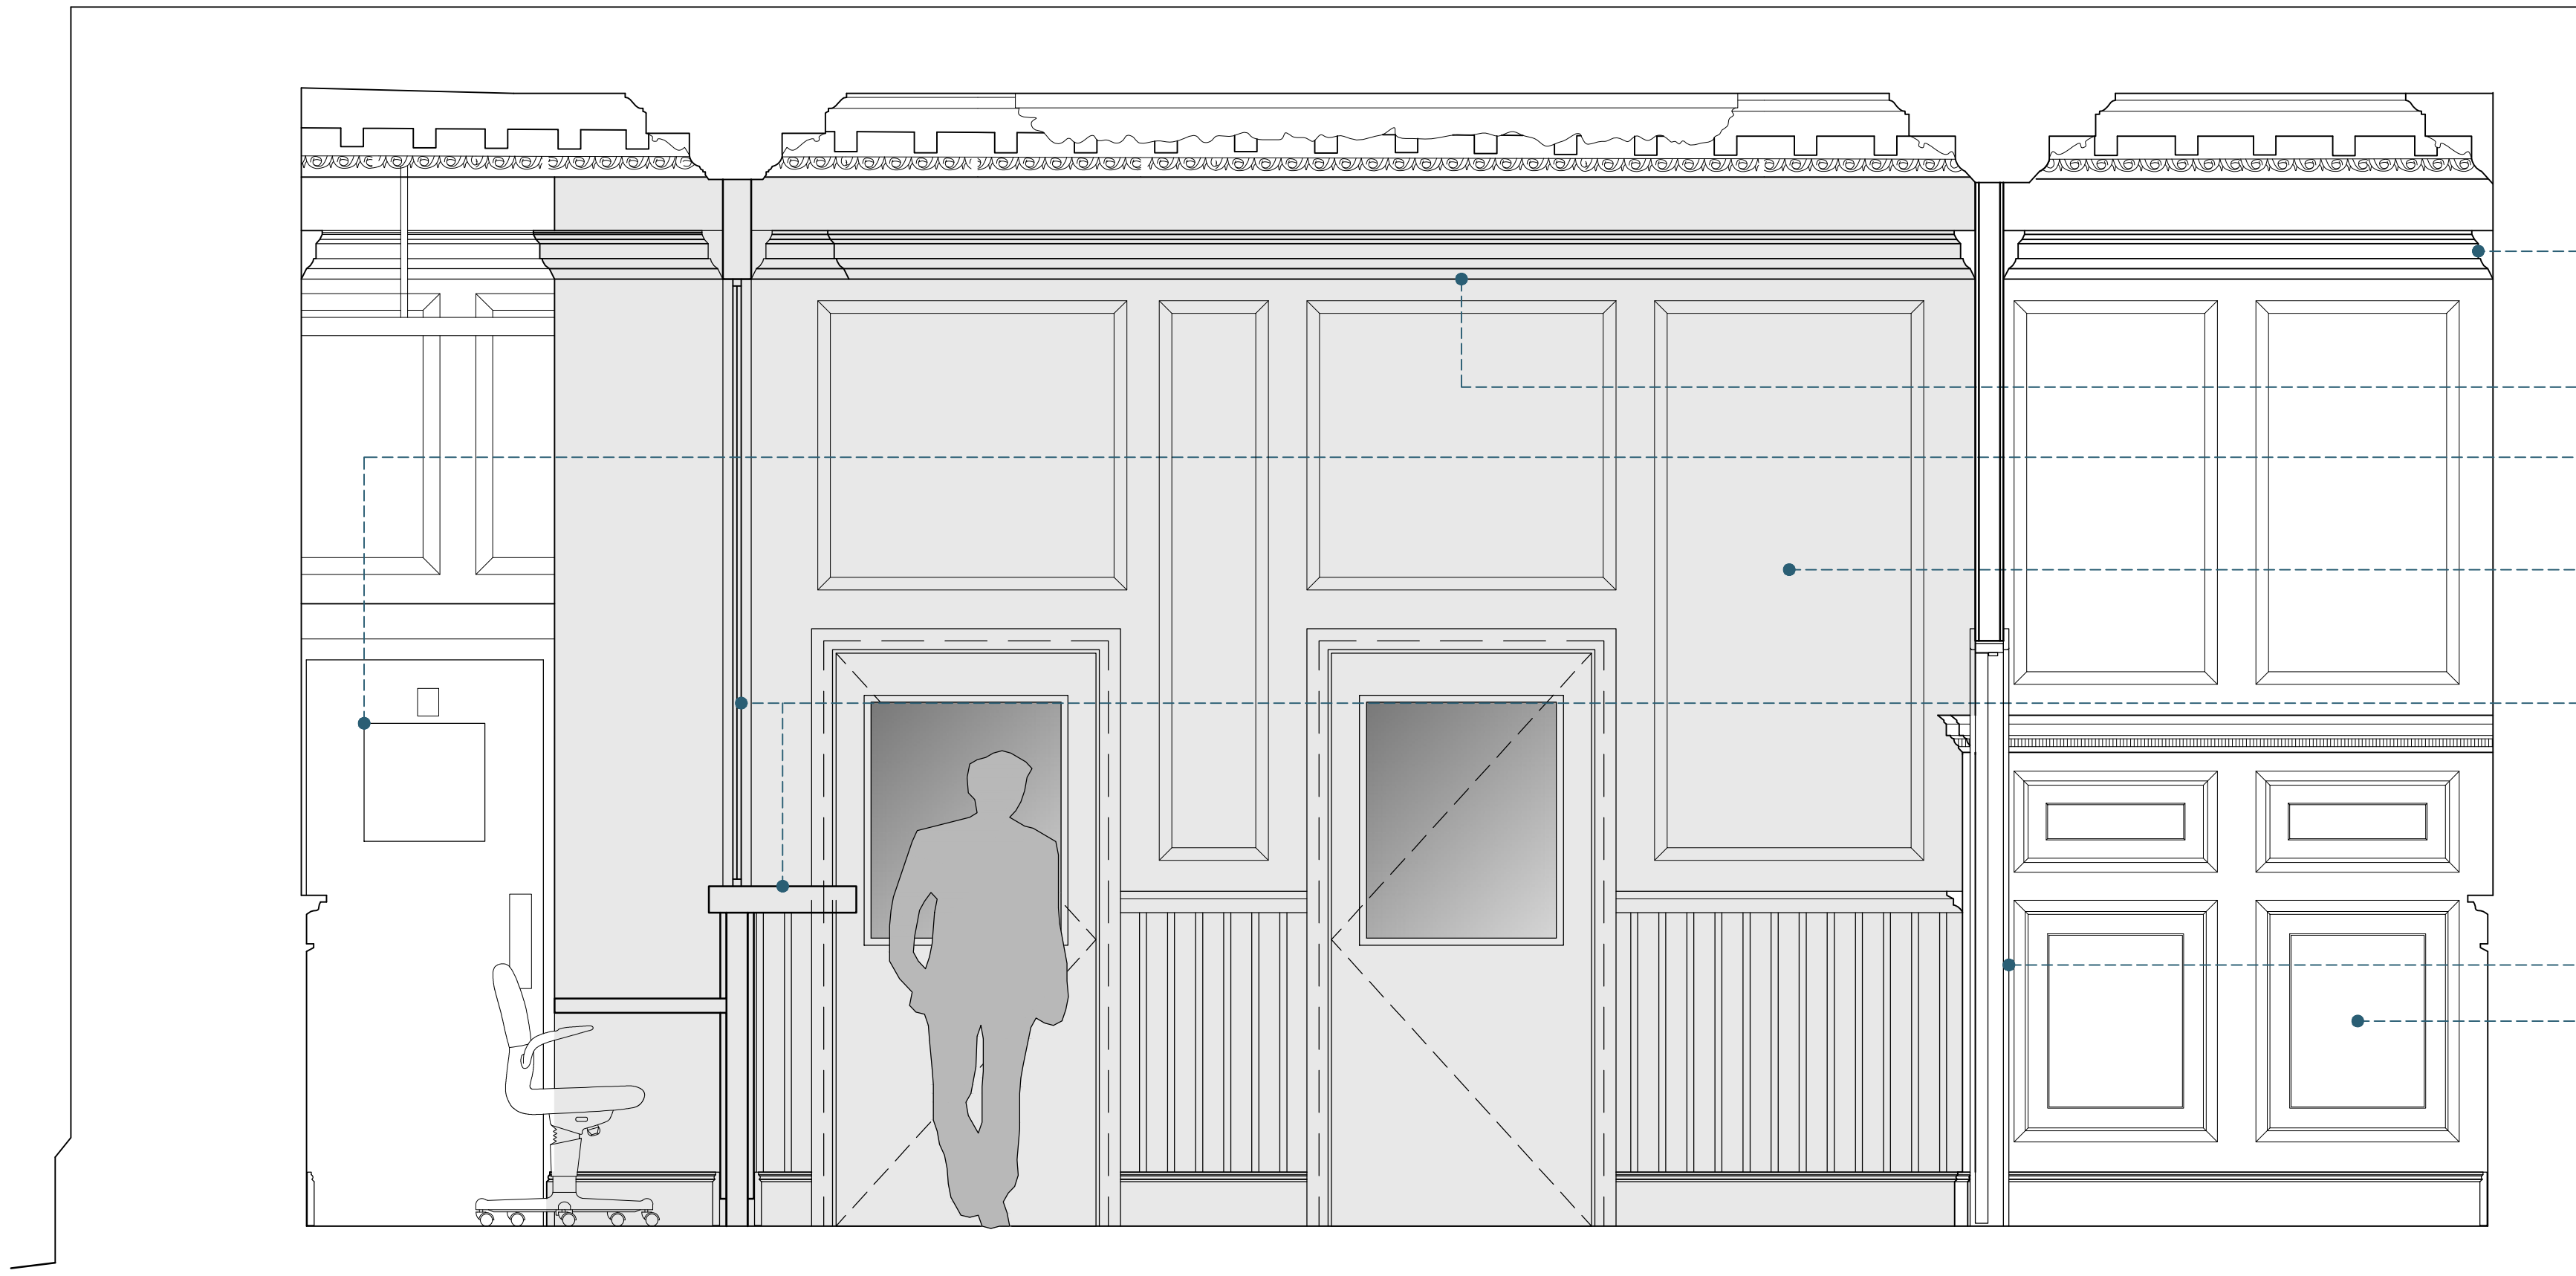

0 0.5 1 2 3

Disclaimer

© This drawing is the copyright of Lawrence & Finley Architects Ltd. and may not be reproduced or used except by written permission.
Figured dimensions to have precedence over scaling.
Please read this drawing in conjunction with the specification.
Check all site dimensions prior to any construction.
Refer any discrepancies found to the Architects.

Revisions

Contact + Location

T 07974 834305
E kristian@lfarchitects.co.uk

Lawrence & Finley Architects Ltd.
27 Templar Road,
Ashby-De-La-Zouch,
Leicestershire, LE65 2AD

Details

Client
Job Title
Job Type
Drawing Title

Job Number
Drawing Number
Scale
Status

Dixie Grammar School
DGS, Station Road, Market Bosworth
Alterations to Existing School
Proposed Internal Elevations

177
PL-14
1:20 A1
PLANNING