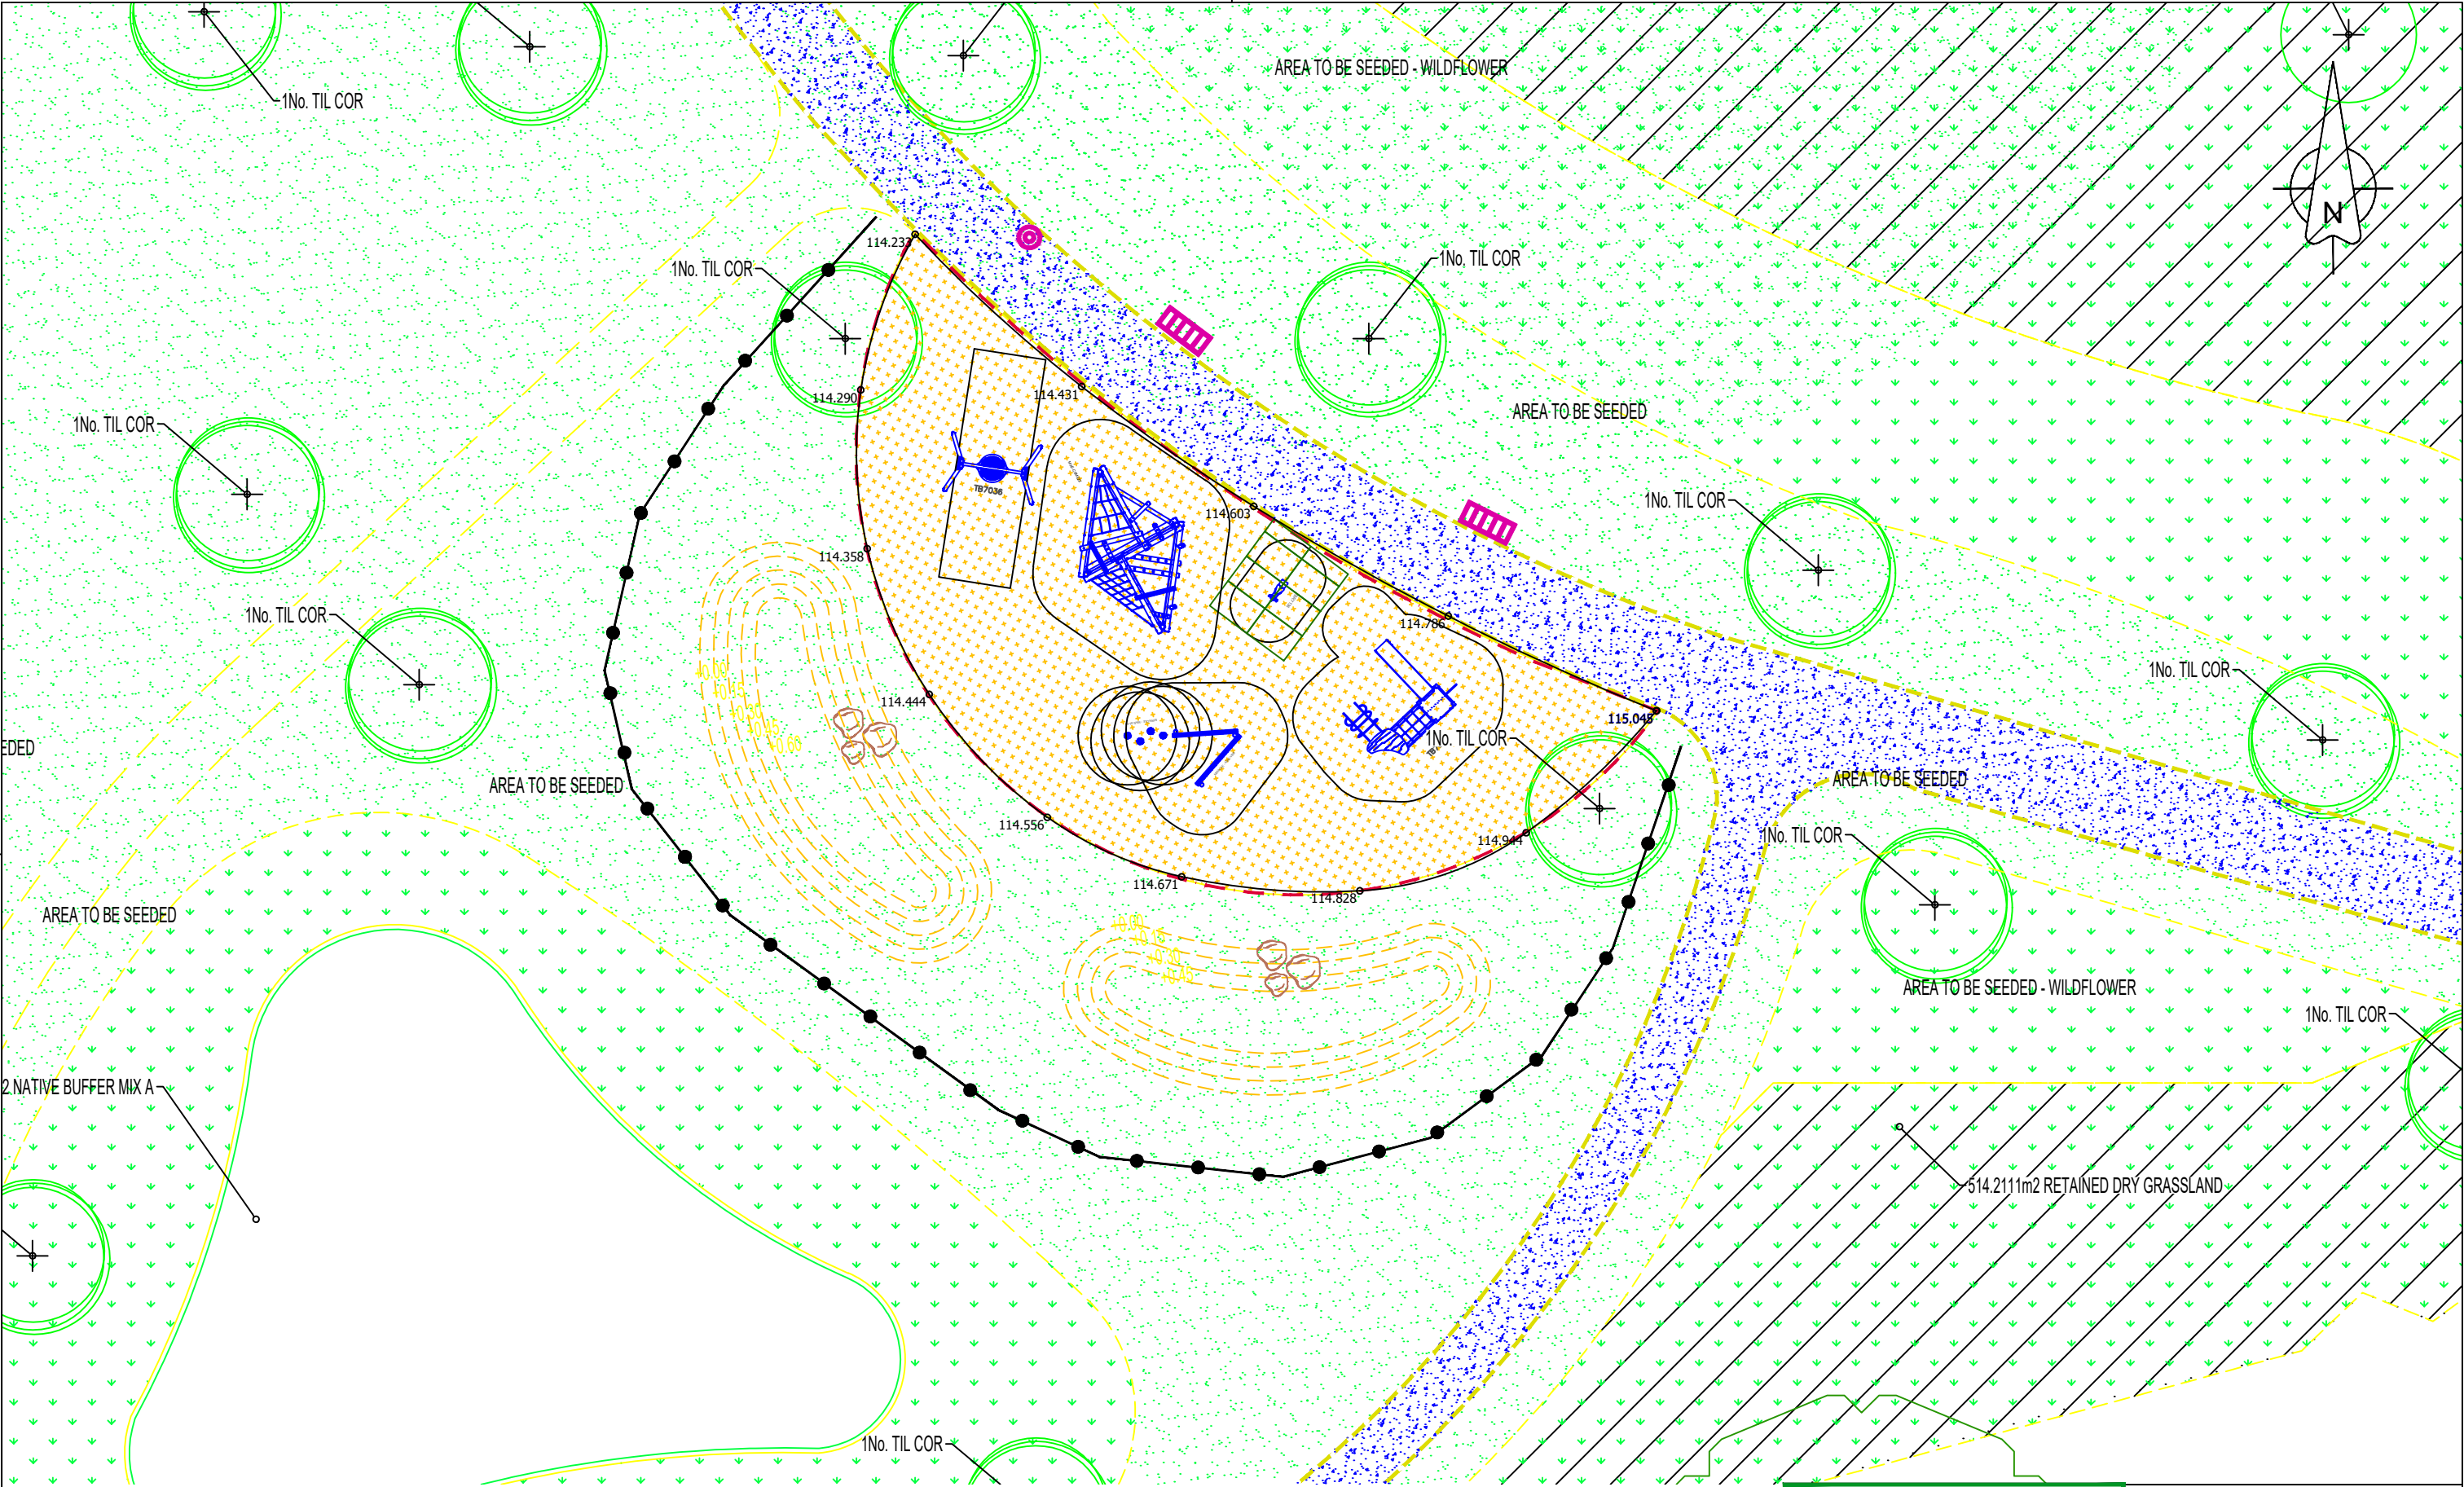


 Persimmon Persimmon Homes (REGION)	Development The Lodge Sketchley Grange Burbage		
	Drawing Title LEAP	Date	Scale 1/200@A3
Drawing Status		Drawing Ref SG/LEAP/001	Drawn / Checked by LP
			Rev AA