14 FEB 2008
08/00154/FUL

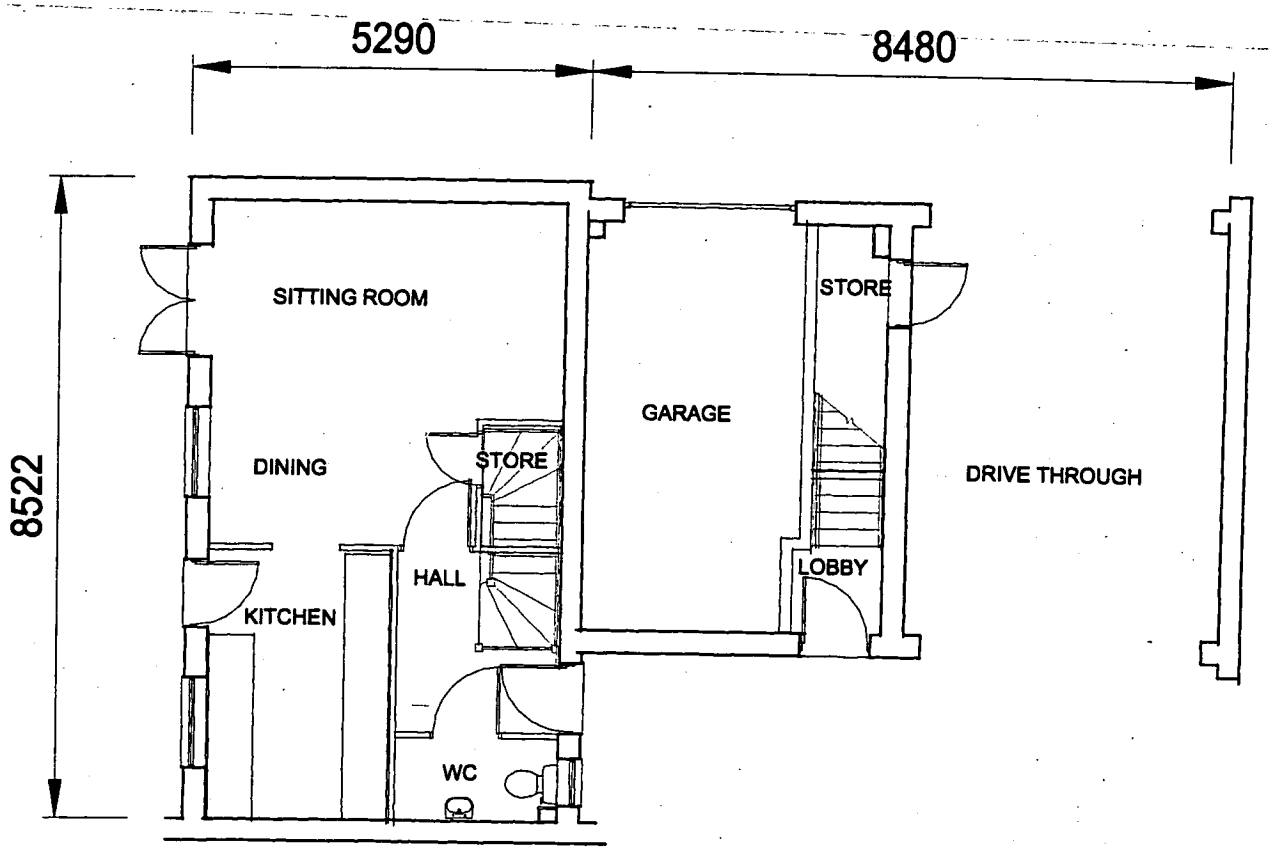

GROUND FLOOR

P330B–4 (OPP)

P130B–4 (OPP)

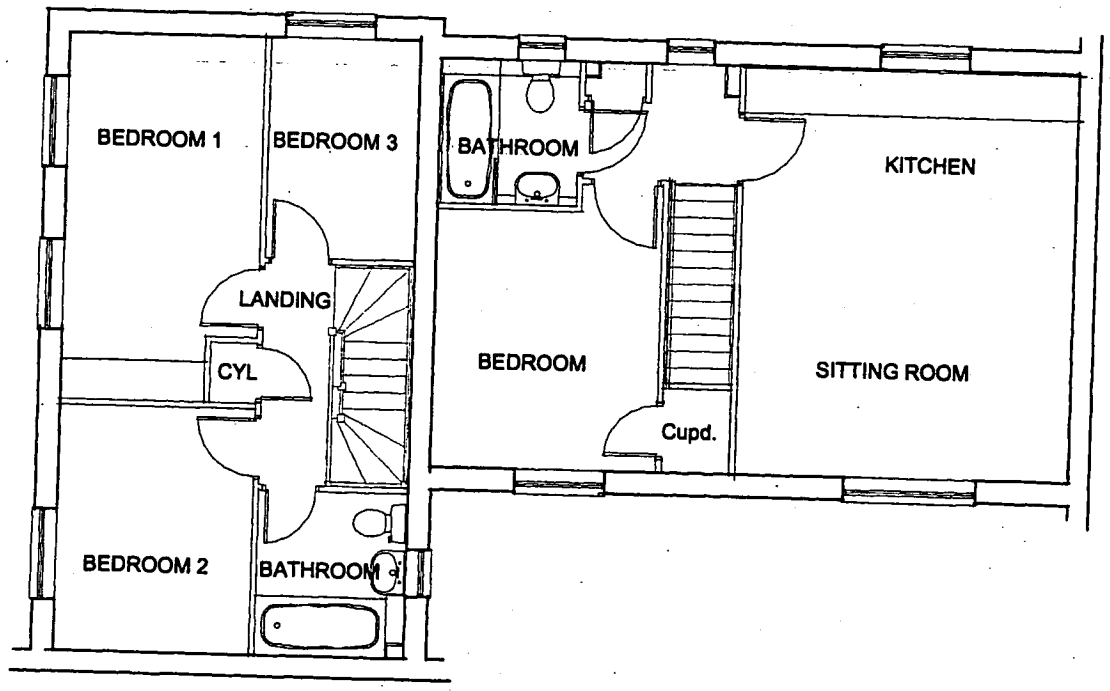

FIRST FLOOR

P330B–4 (OPP)

P130B–4 (OPP)

Plots 18 & 19 OPP Hand

AREA : P130-556sqft
AREA : P330-830sqft

DAVID WILSON HOMES

Date:

Description: Refer to Data Sheet for full revisions

Rev:

House Type: P130B--4/P330B--4 OPP

Description: PLANNING 2 of 2 (OPP HAND)

Site/Marketing Name:

Site Ref:

Scale: 1:100 Date: Feb 08 Drawn: Checked: PS Spec: A3