


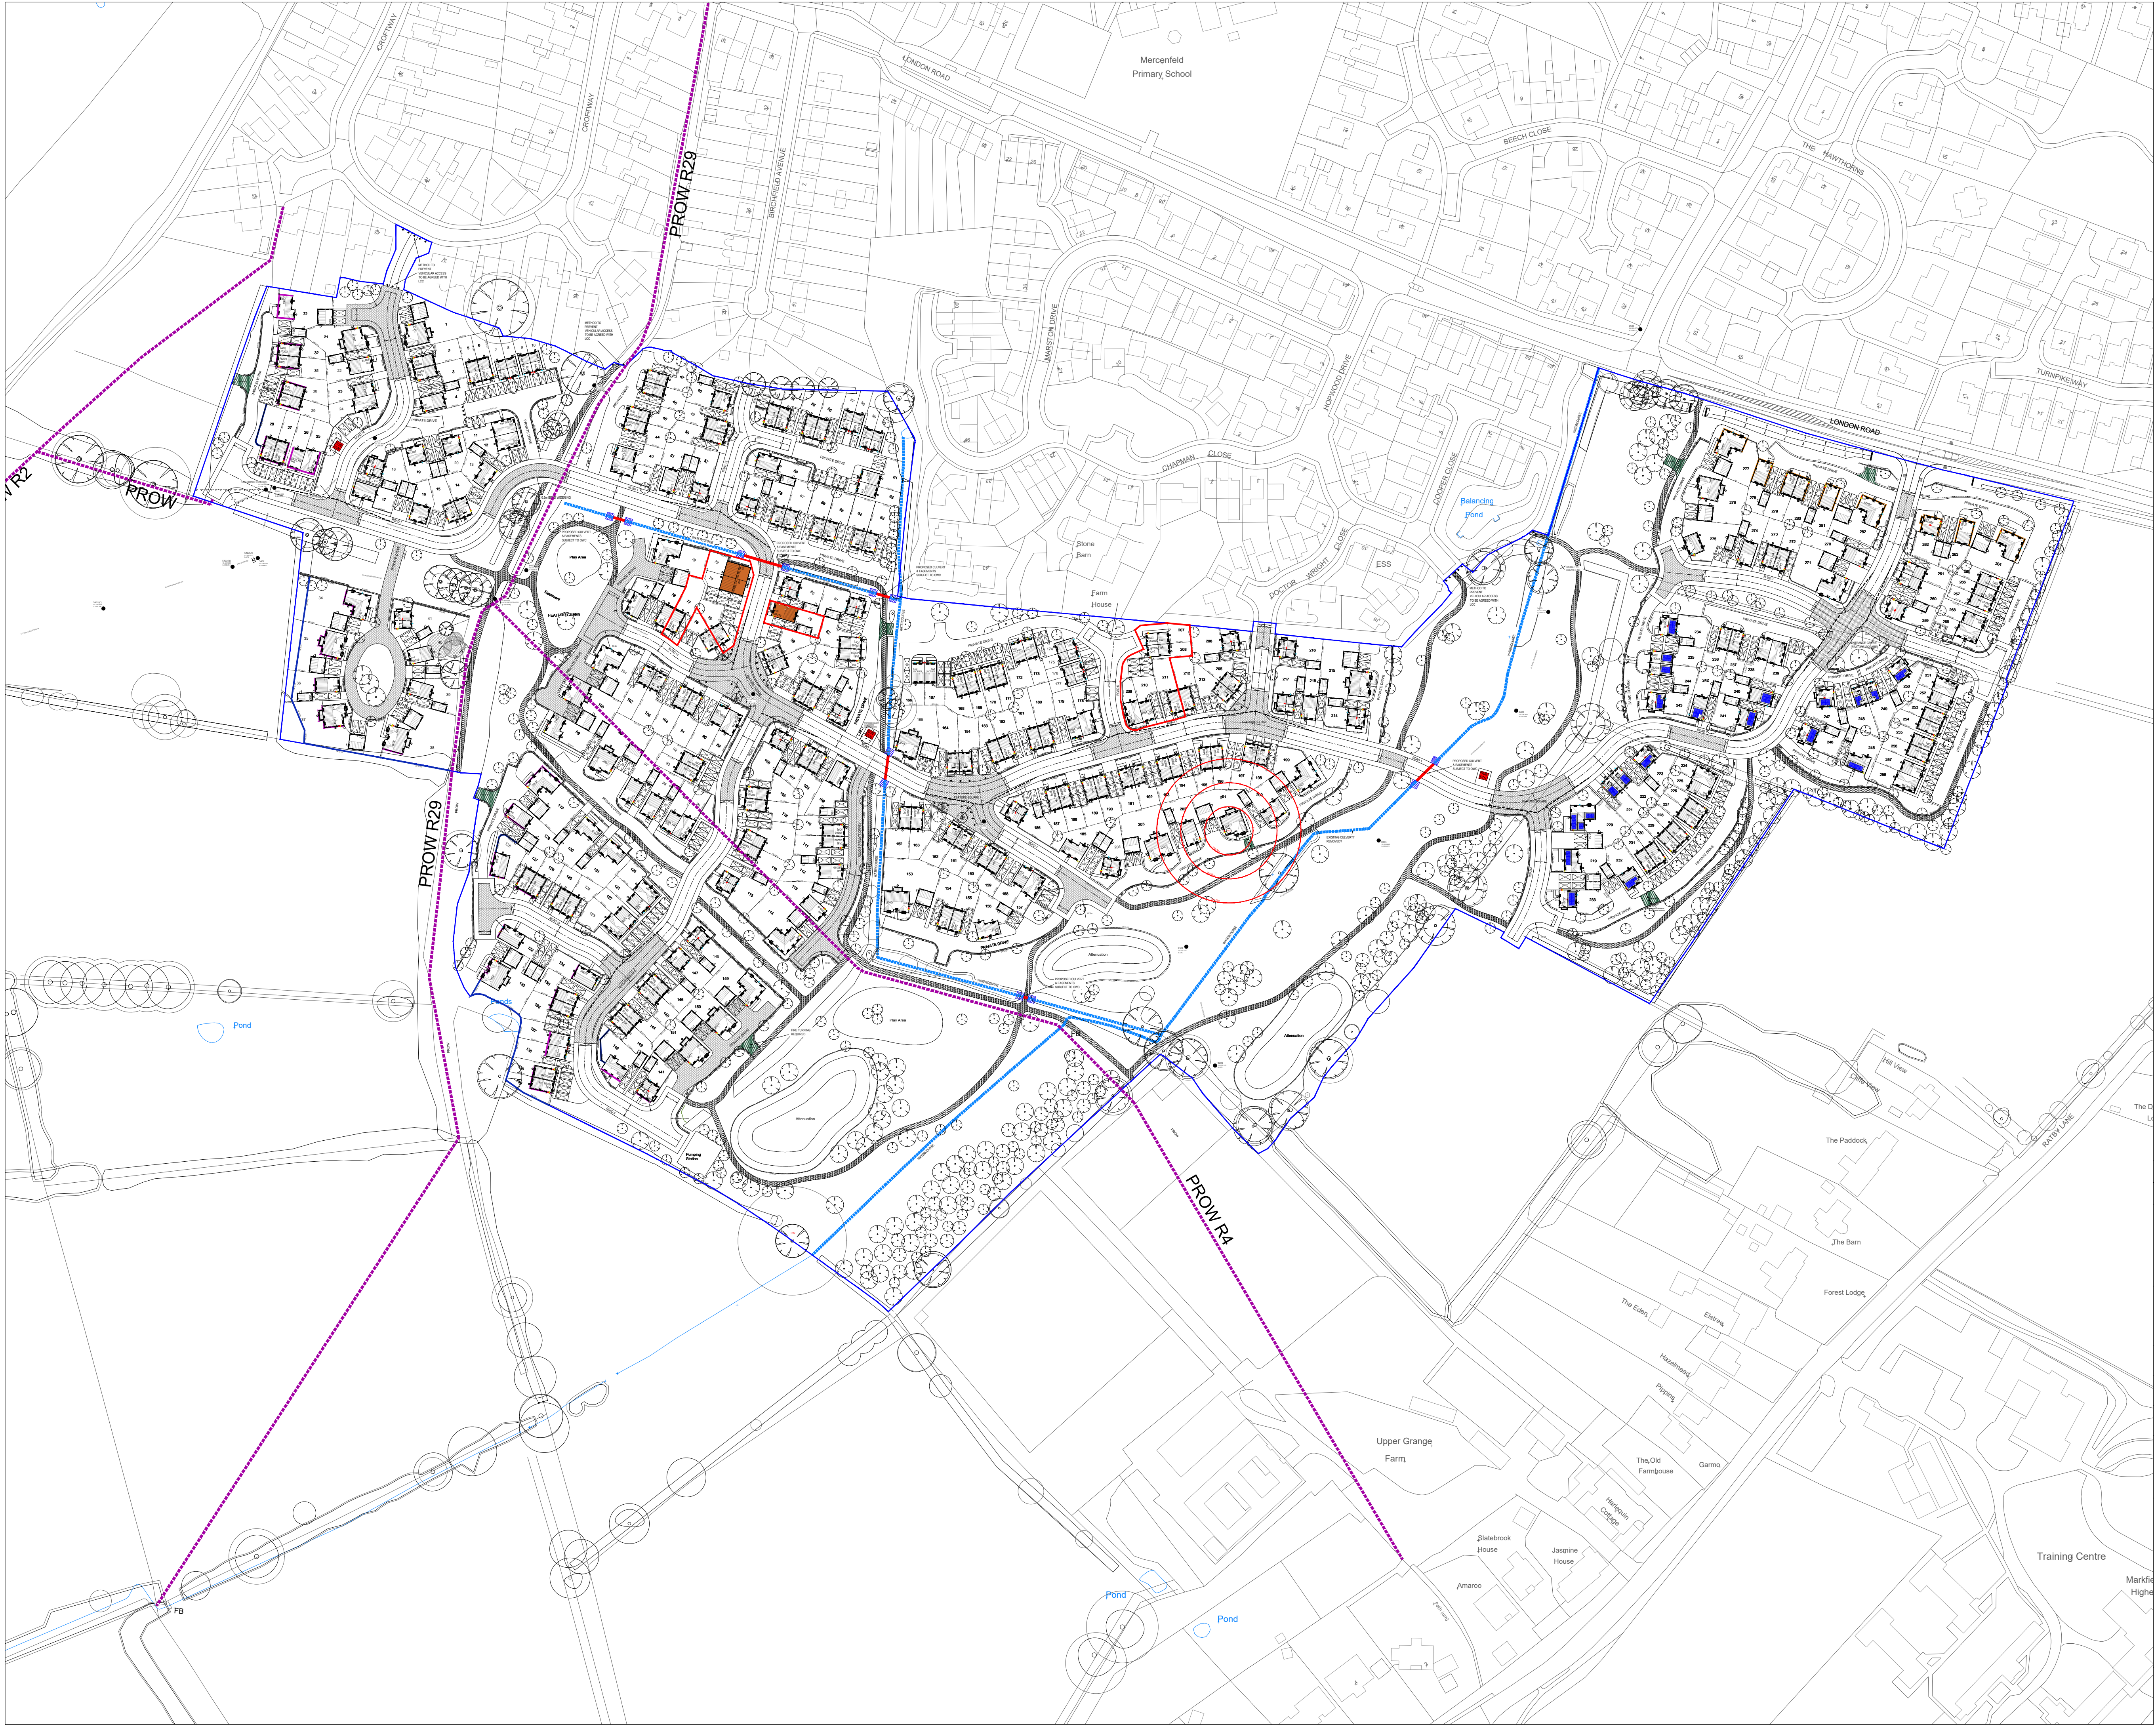

DRAWING LEGEND:

- APPLICATION SITE BOUNDARY
- LAND IN APPLICANTS TITLE
- SUBSTITUTED PROPERTY

A	ADDED PLOTS 207-212	15/09/25	TH
REV	DESCRIPTION	DATE	BY
PROJECT TITLE: PROPOSED RESIDENTIAL DEVELOPMENT LOWER GRANGE FARM MARKFIELD LEICESTERSHIRE			
DRAWING TITLE: HA REPLAN LAYOUT			
DRAWING SCALE: 1:1250 @ A1			
DRAWN BY: TH	CHECKED BY: EG		
DRAWING STATUS: FOR PLANNING	DRAWING DATE: 18/11/2024		
DRAWING NUMBER: MFD02_REPLAN_01	DRAWING REVISION: A		

TECHNICAL
DEPARTMENT



JELSON LTD
370 LOUGHBOROUGH ROAD
LEICESTER
LE4 5PR
Tel: 0116 2661541 - Fax: 0116 2664589 - Web: www.jelson.co.uk