


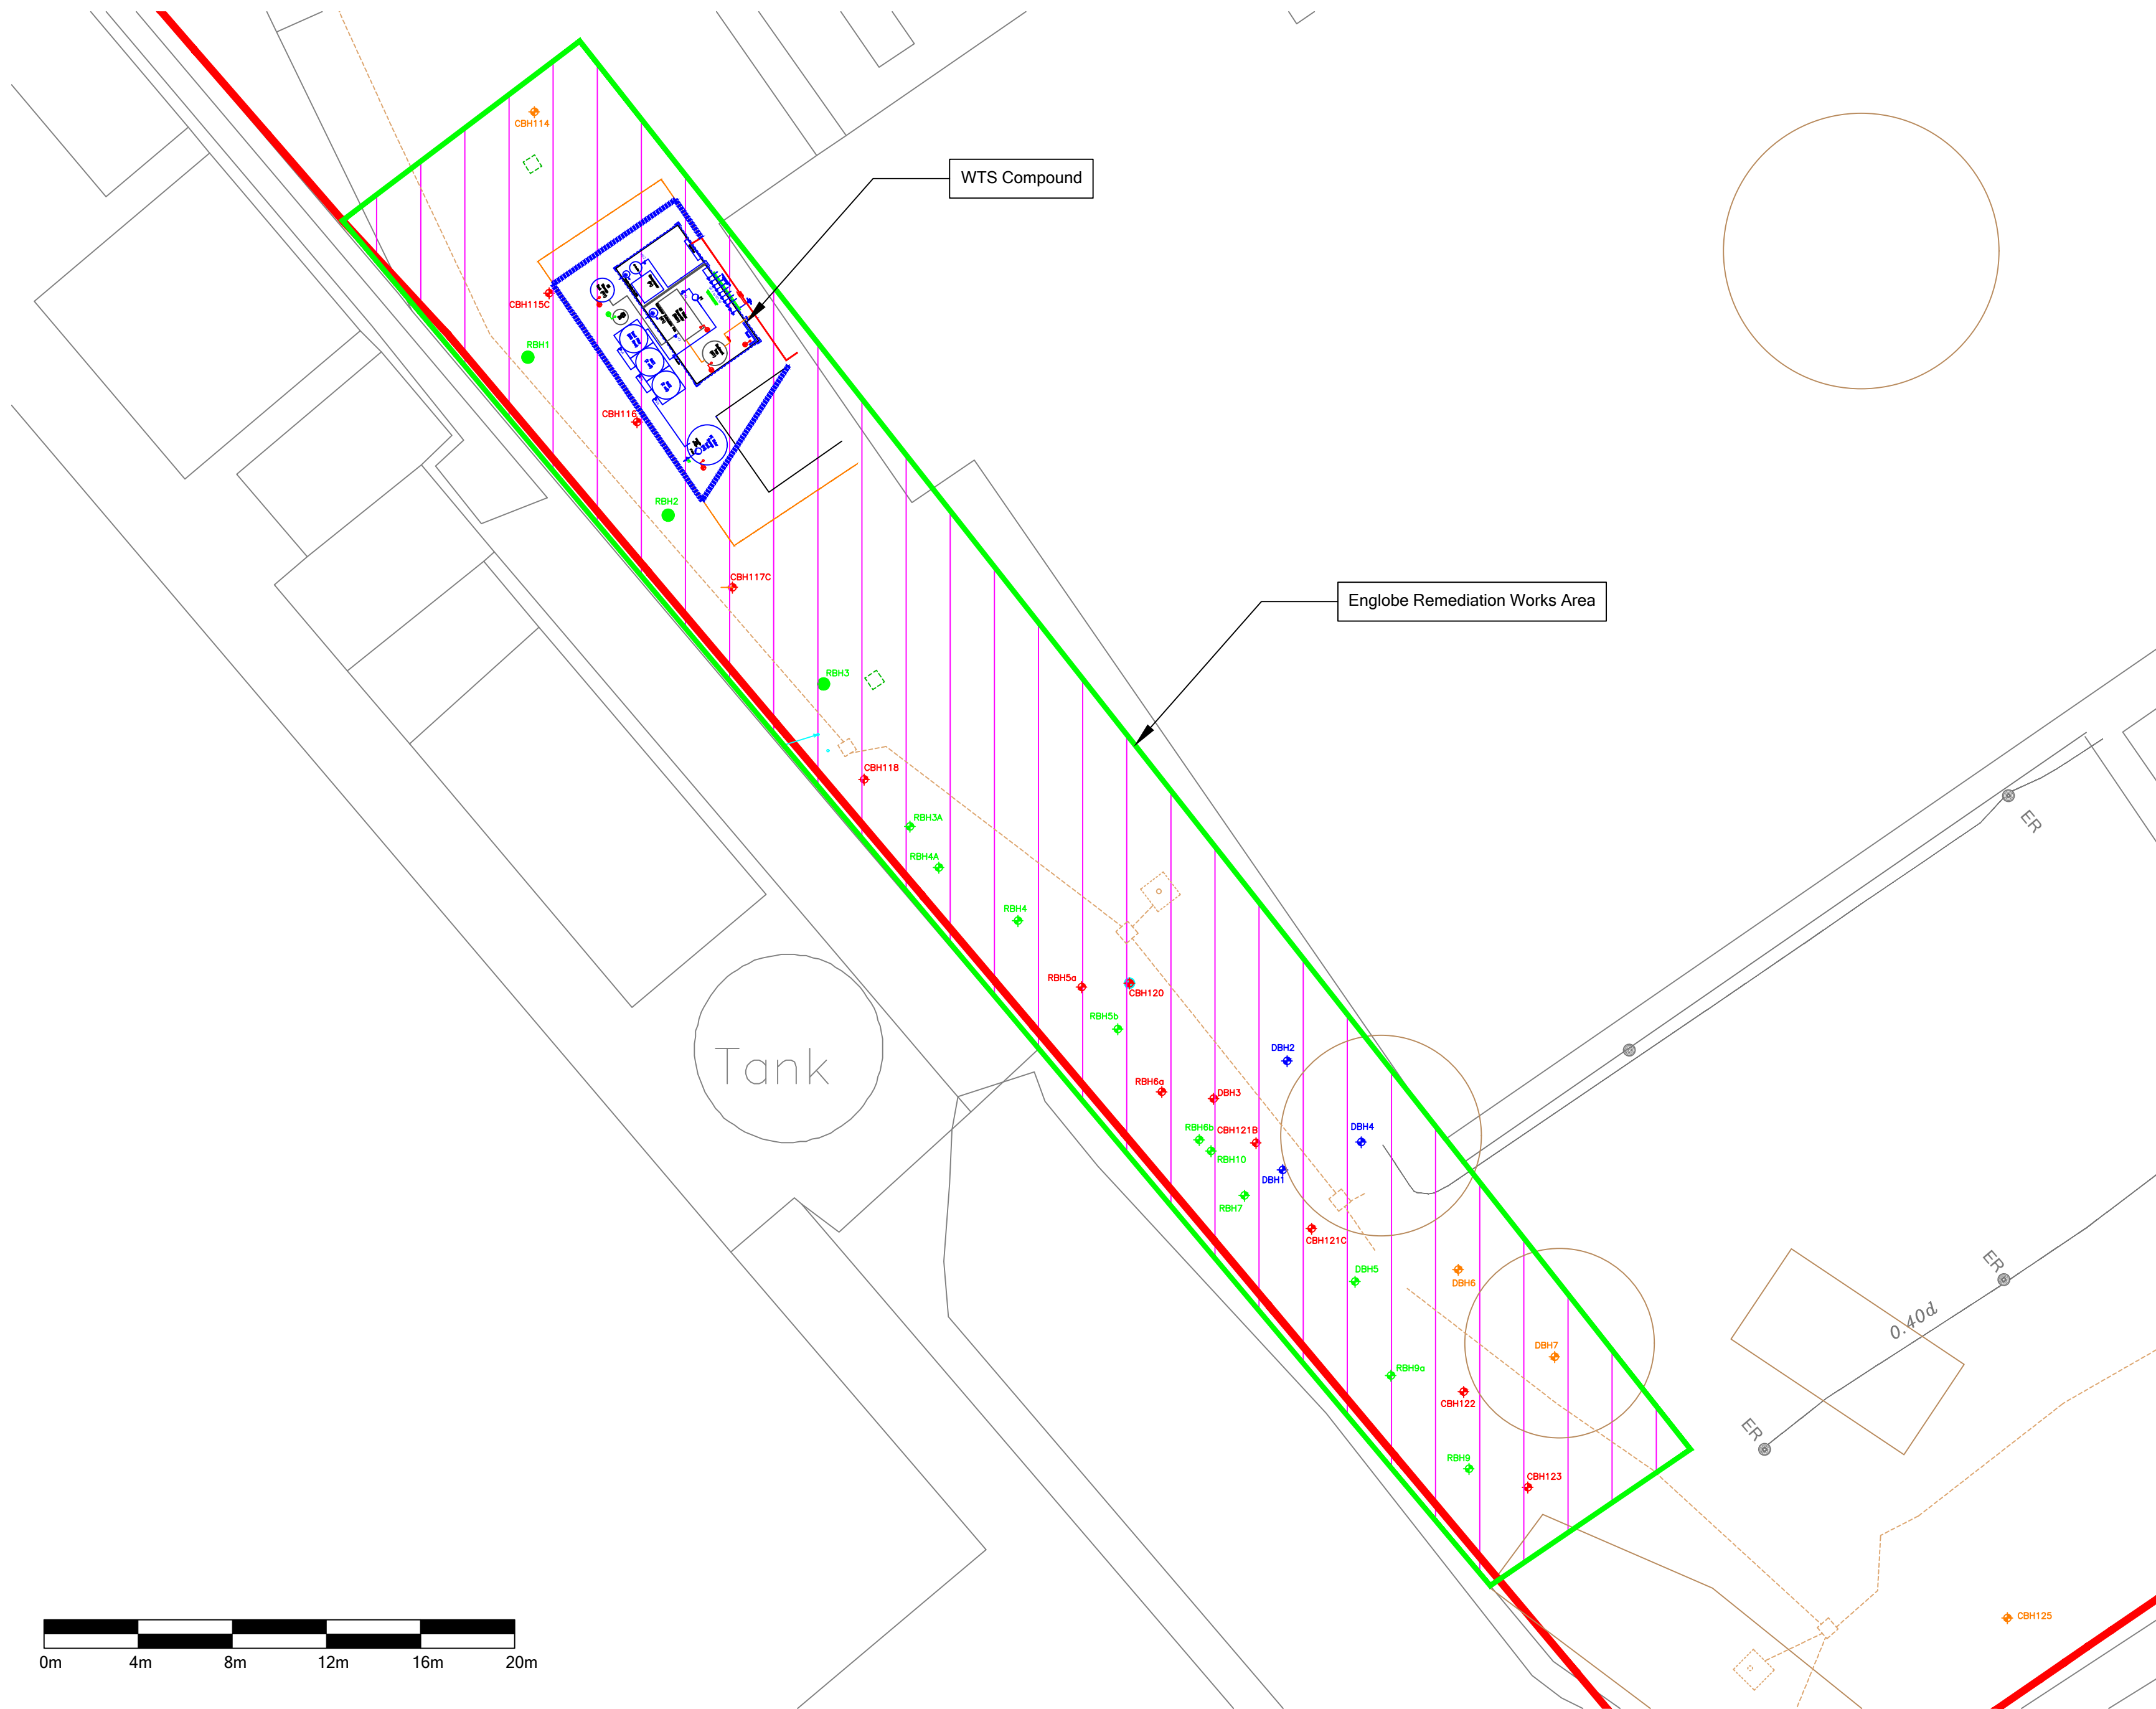

- Legend**
- Cadent Site Boundary
 - Groundwater Hydraulic Containment Area
 - WTS Area
 - Englobe Remediation Works Area
- Borehole Key**
- Groundwater Abstraction Borehole
 - Silted Up Groundwater Abstraction Borehole
 - Groundwater Re-Injection Borehole
 - NAPL Recovery Borehole
 - Groundwater Elevation Monitoring Borehole

0	ISSUED FOR COMMENT	DATE
REV	COMMENT	DATE



Unit 8, Commerce Park
Brunel Road
Theale
Reading
RG7 4AB
01189 167340

Columbus House
Greenmeadow Springs
Tongwynlais
Cardiff
CF15 7NE
02920 368636

enquiries@englobecorp.com
www.englobecorp.com

Client
nationalgrid

Project
Hinckley Operational Centre

Title
Englobe Remediation Works Area

Drawn by CC	Checked Date	Authorised Date
Original Scale 1:200	Date Drawn	Rev 0
Drawing Number	Paper A2	

D1832/Drawing 1