

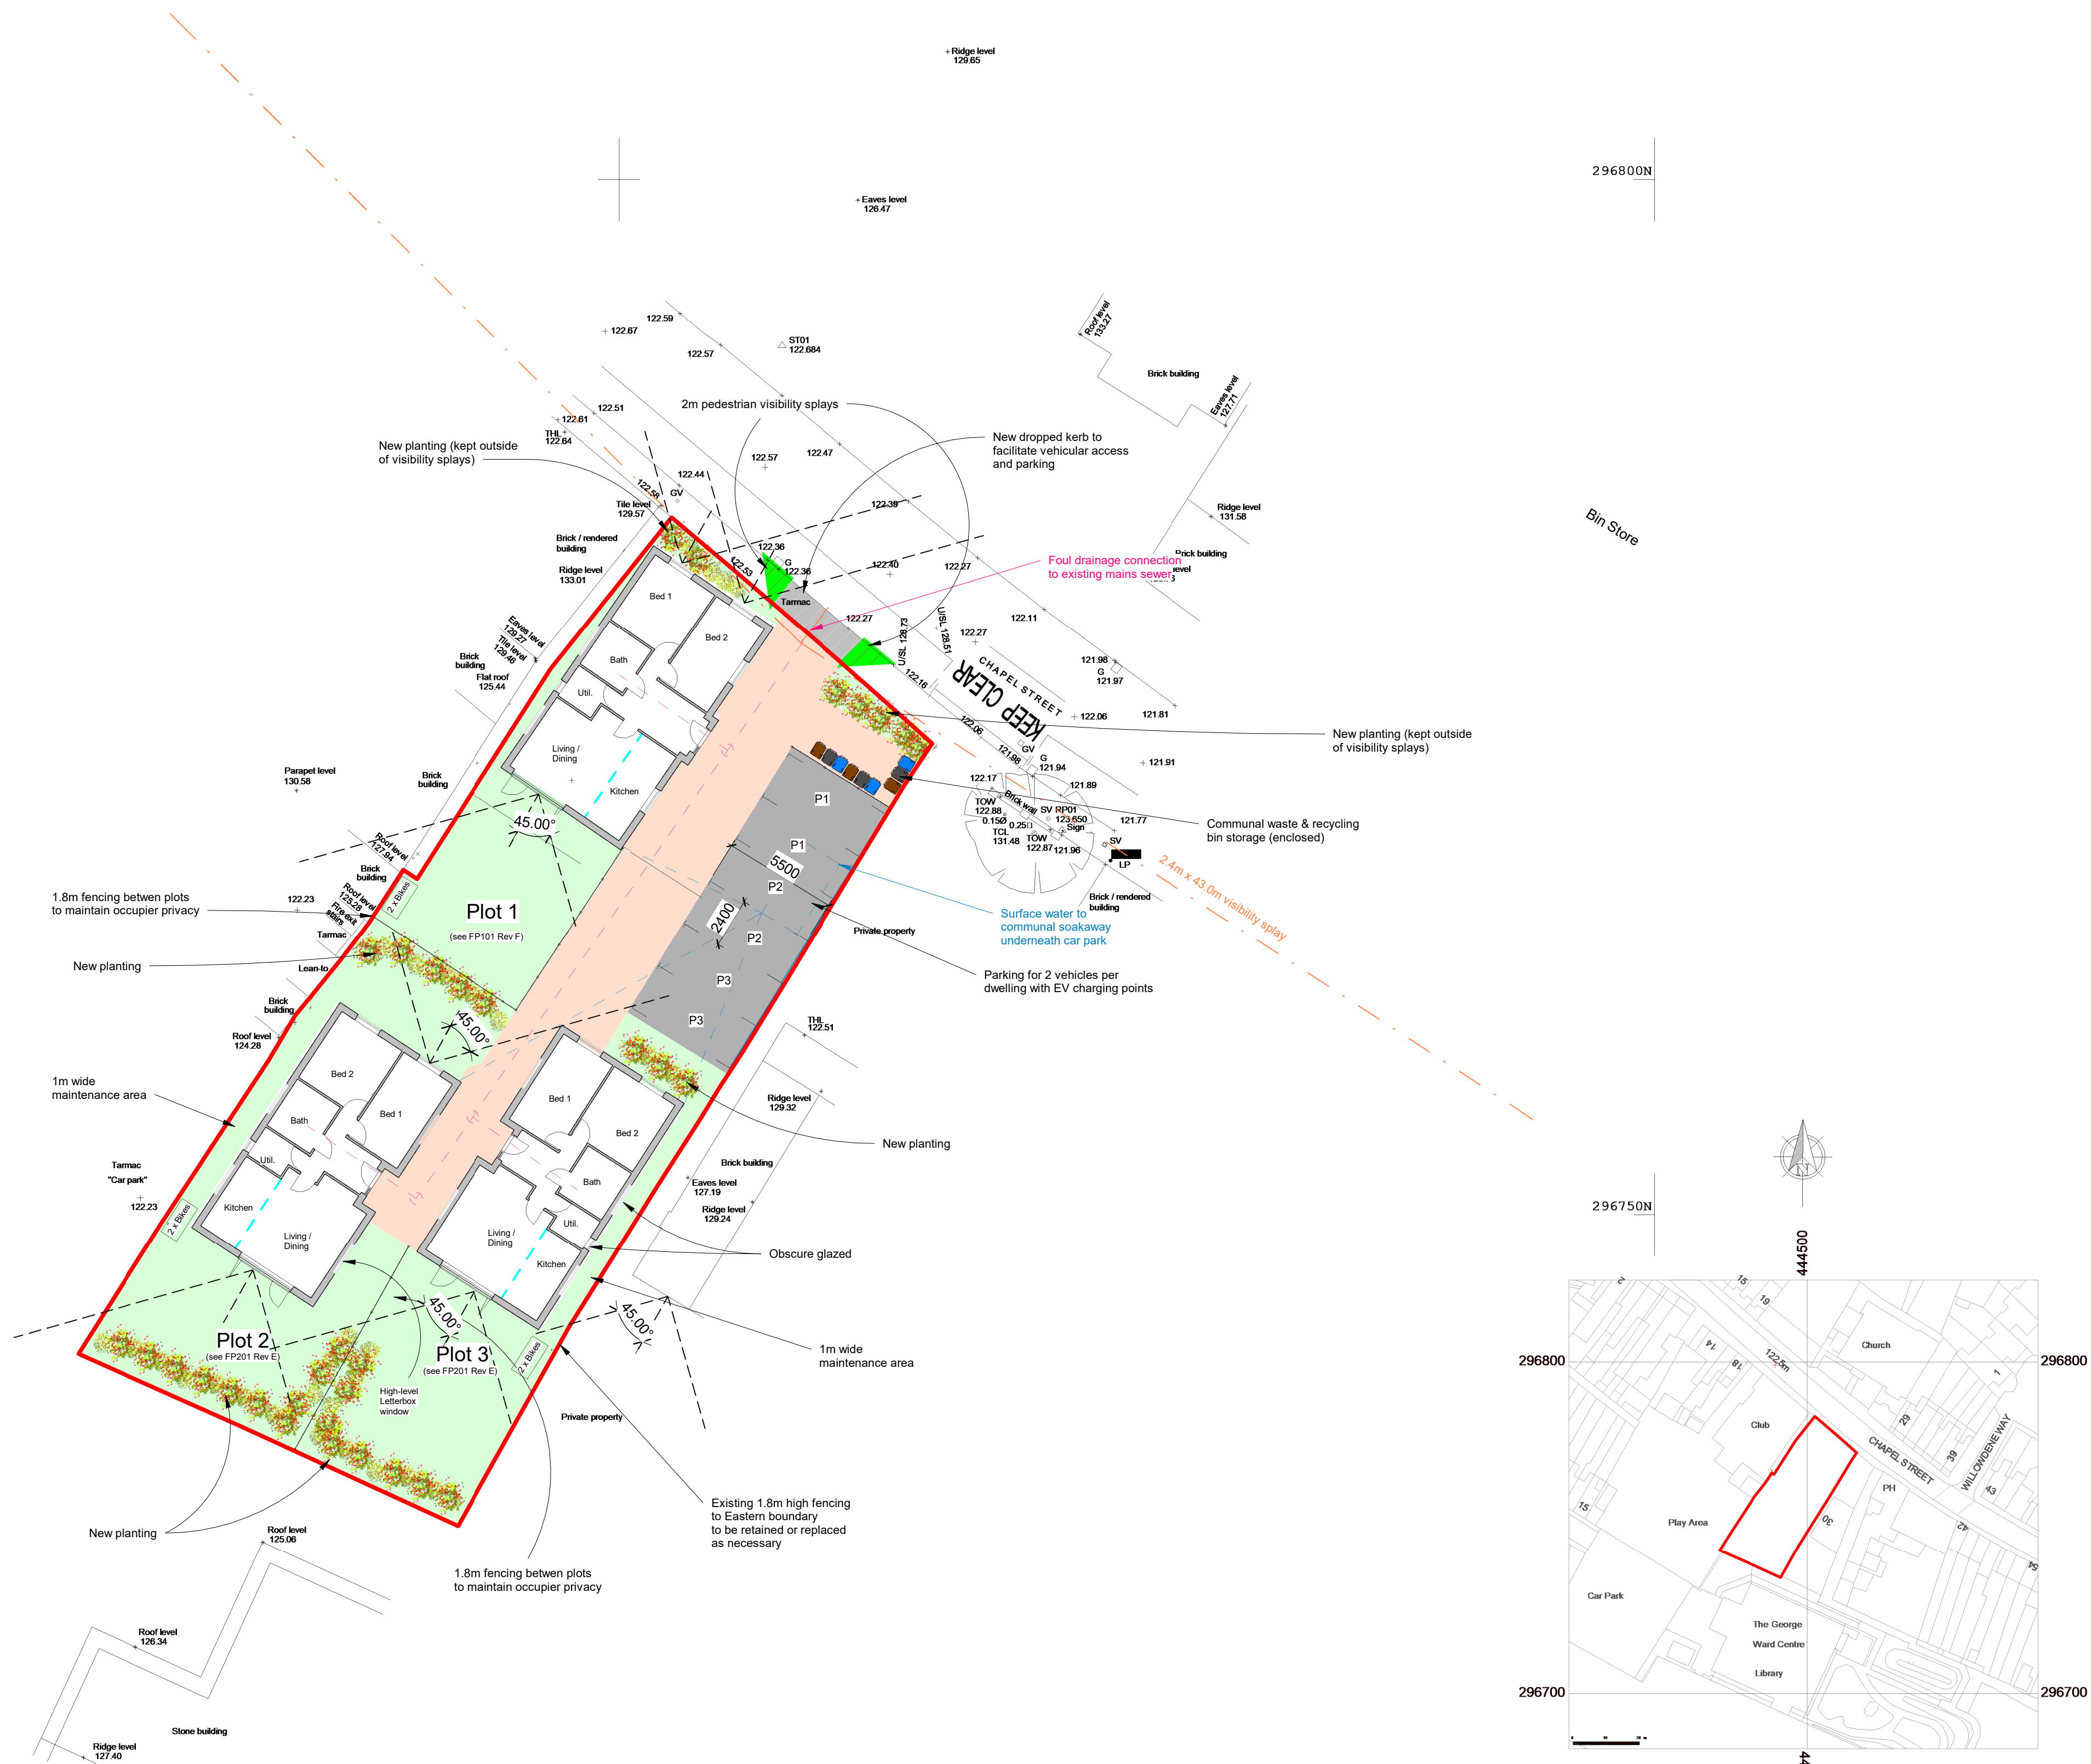


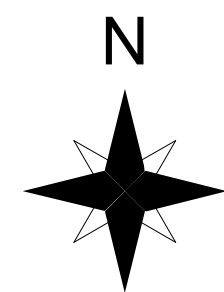

1 Proposed Block Plan
1 : 200

2 Location Plan
1 : 1250

Notes:

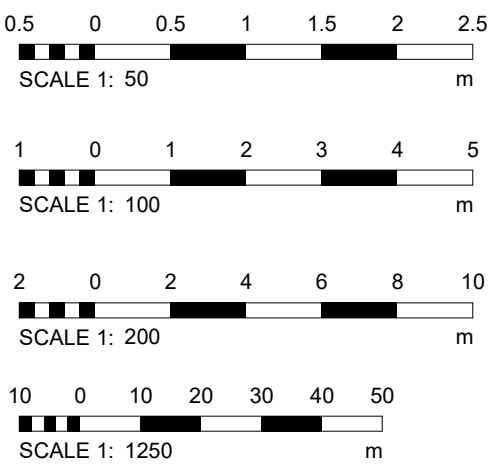

STATUS: For Approval

Houseplansdirect Limited
The Coppice
Fownhope
Herefordshire
HR1 4PA
Tel: 01432 806409
Email: support@houseplansdirect.co.uk

PROJECT:
Proposed residential
development

CLIENT
Richardson & Hall Luxury
Developments

SITE
Barwell Constitutional Club, Chapel Street,
Barwell

TITLE:
Proposed Block & Location Plans

SCALE AT A1: As indicated	DATE: March 2024	DRAWN: AC	CHECKED: DC
PROJECT NO: RH02	DRAWING NO: FP002	REVISION: G	