


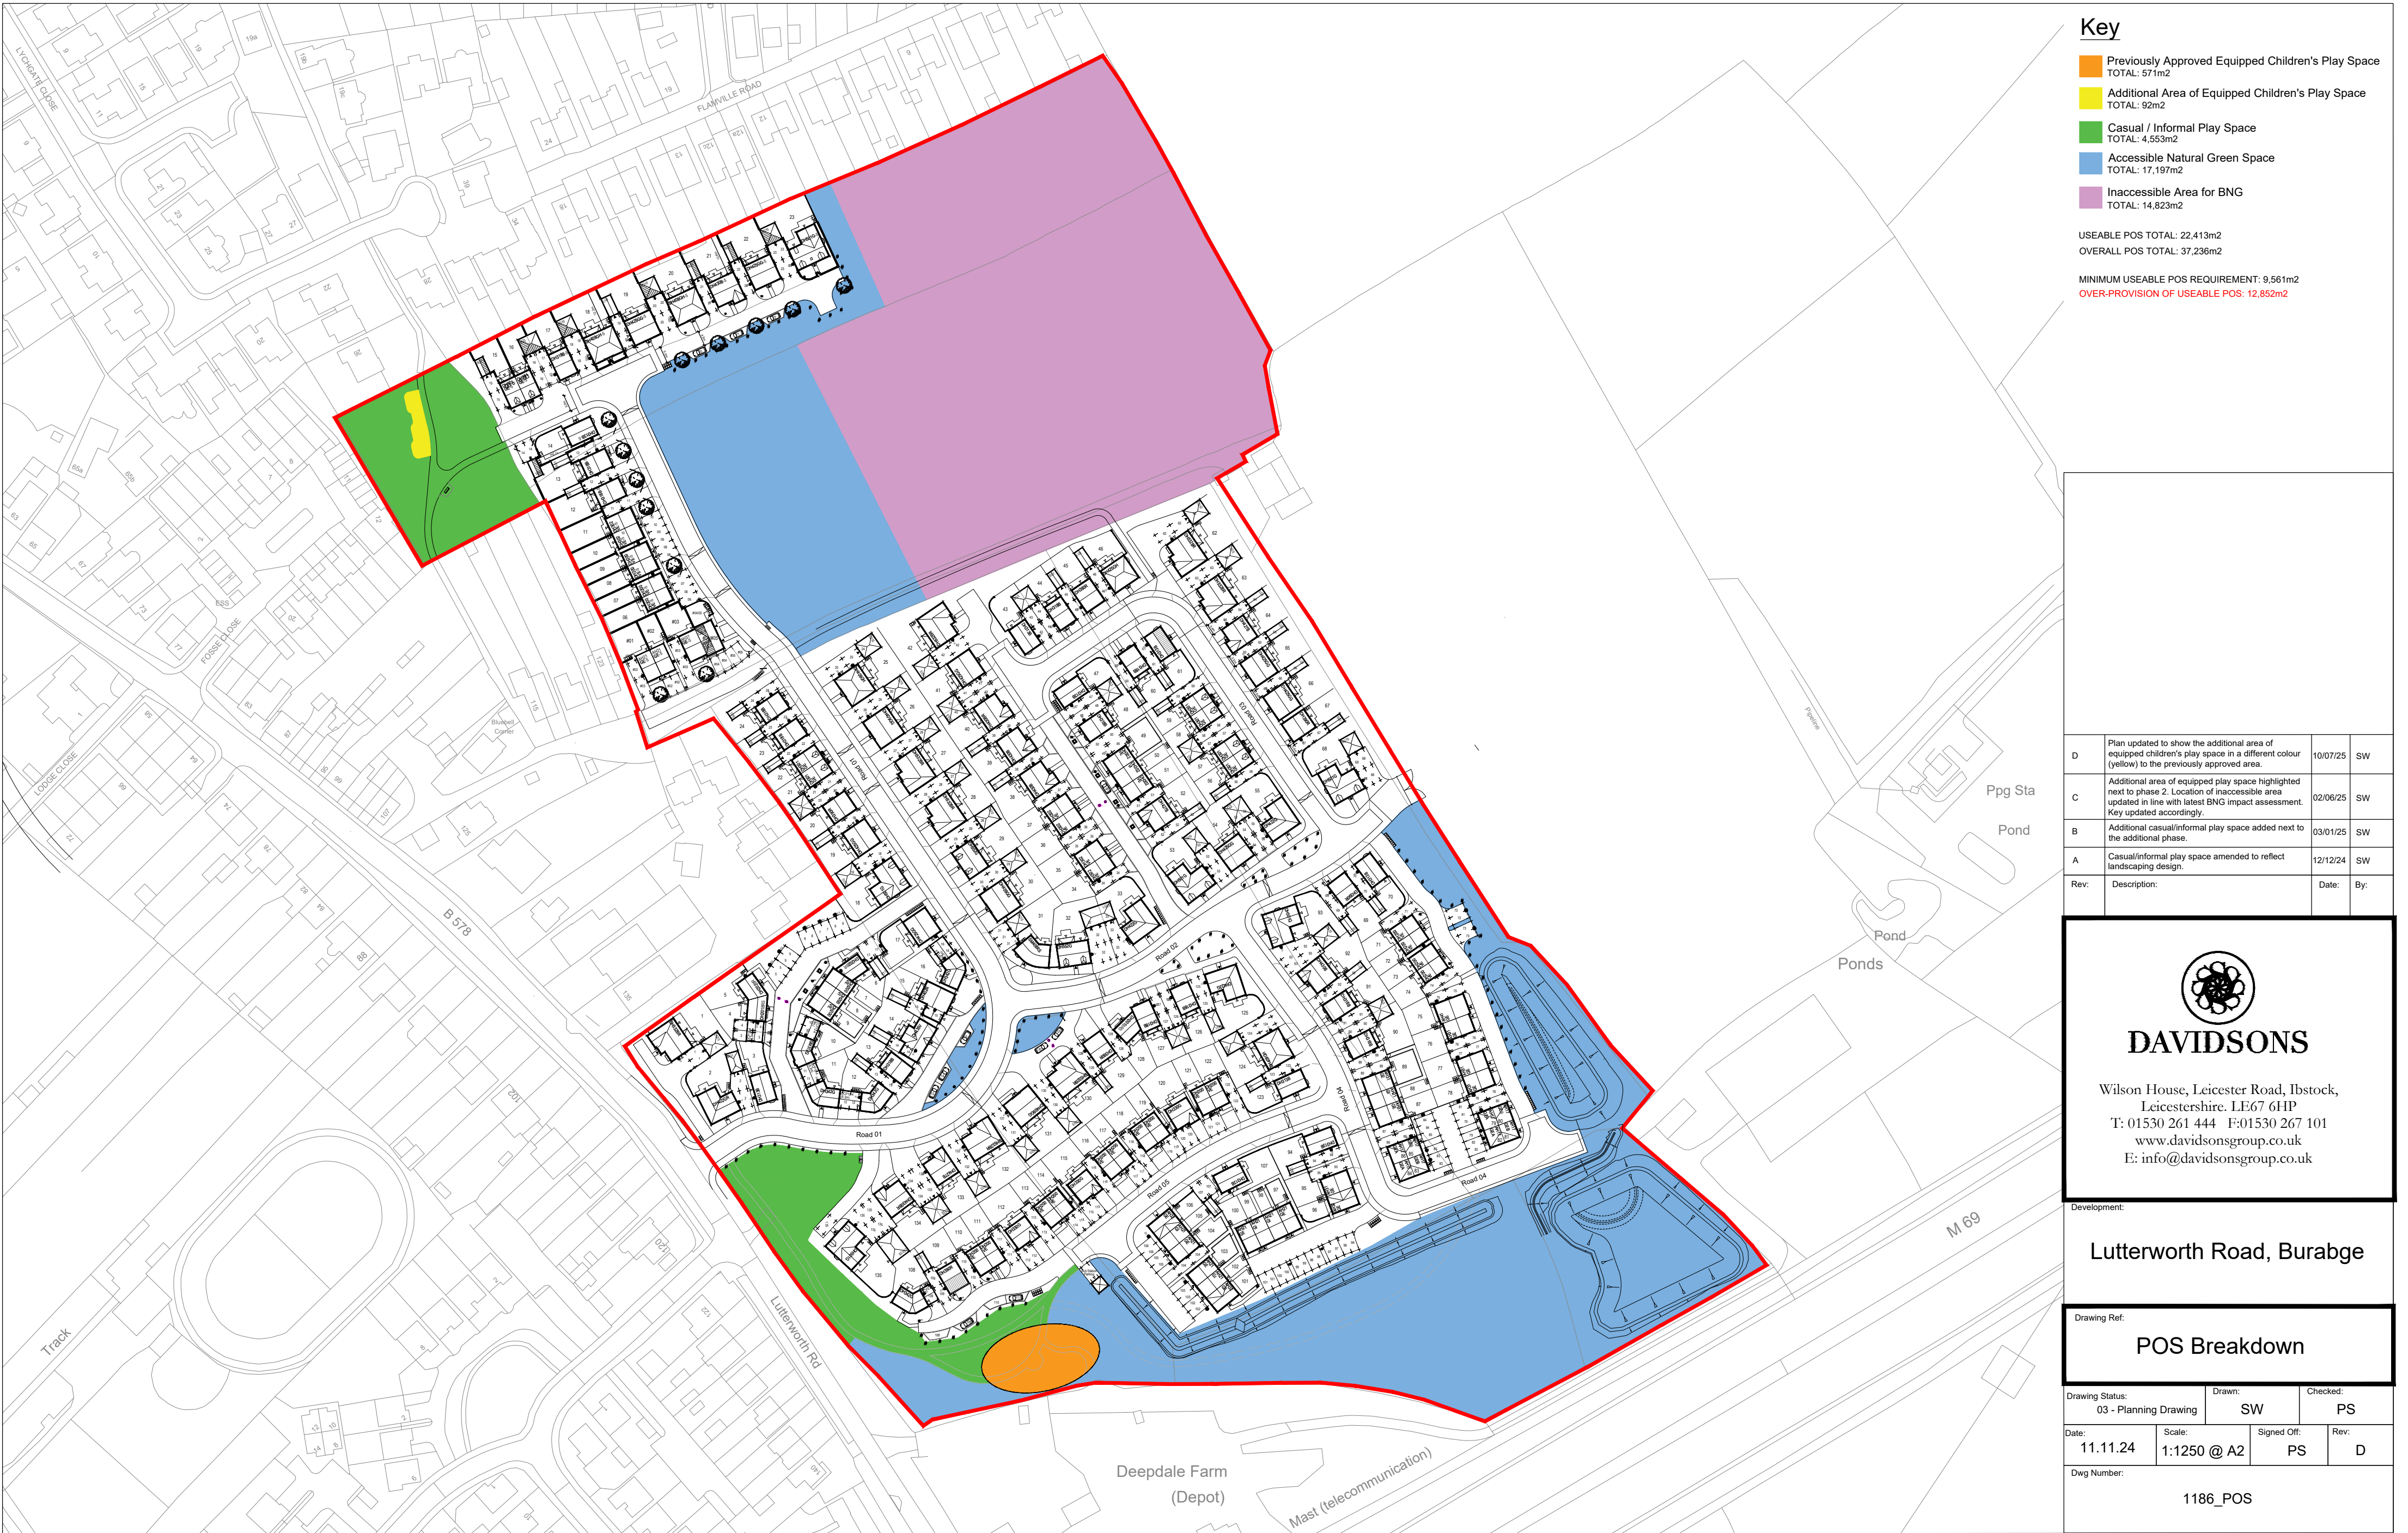

Key

- Previously Approved Equipped Children's Play Space
TOTAL: 571m2
- Additional Area of Equipped Children's Play Space
TOTAL: 92m2
- Casual / Informal Play Space
TOTAL: 4,553m2
- Accessible Natural Green Space
TOTAL: 17,197m2
- Inaccessible Area for BNG
TOTAL: 14,823m2

USEABLE POS TOTAL: 22,413m2
OVERALL POS TOTAL: 37,236m2

MINIMUM USEABLE POS REQUIREMENT: 9,561m2
OVER-PROVISION OF USEABLE POS: 12,852m2

D	Plan updated to show the additional area of equipped children's play space in a different colour (yellow) to the previously approved area.	10/07/25	SW
C	Additional area of equipped play space highlighted next to phase 2. Location of inaccessible area updated in line with latest BNG impact assessment. Key updated accordingly.	02/06/25	SW
B	Additional casual/informal play space added next to the additional phase.	03/01/25	SW
A	Casual/informal play space amended to reflect landscaping design.	12/12/24	SW
Rev:	Description:	Date:	By:



DAVIDSONS

Wilson House, Leicester Road, Ibstock,
Leicestershire. LE67 6HP
T: 01530 261 444 F:01530 267 101
www.davidsonsgroup.co.uk
E: info@davidsonsgroup.co.uk

Development:

Lutterworth Road, Burabge

Drawing Ref:

POS Breakdown

Drawing Status: 03 - Planning Drawing		Drawn: SW	Checked: PS
Date: 11.11.24	Scale: 1:1250 @ A2	Signed Off: PS	Rev: D
Dwg Number: 1186_POS			