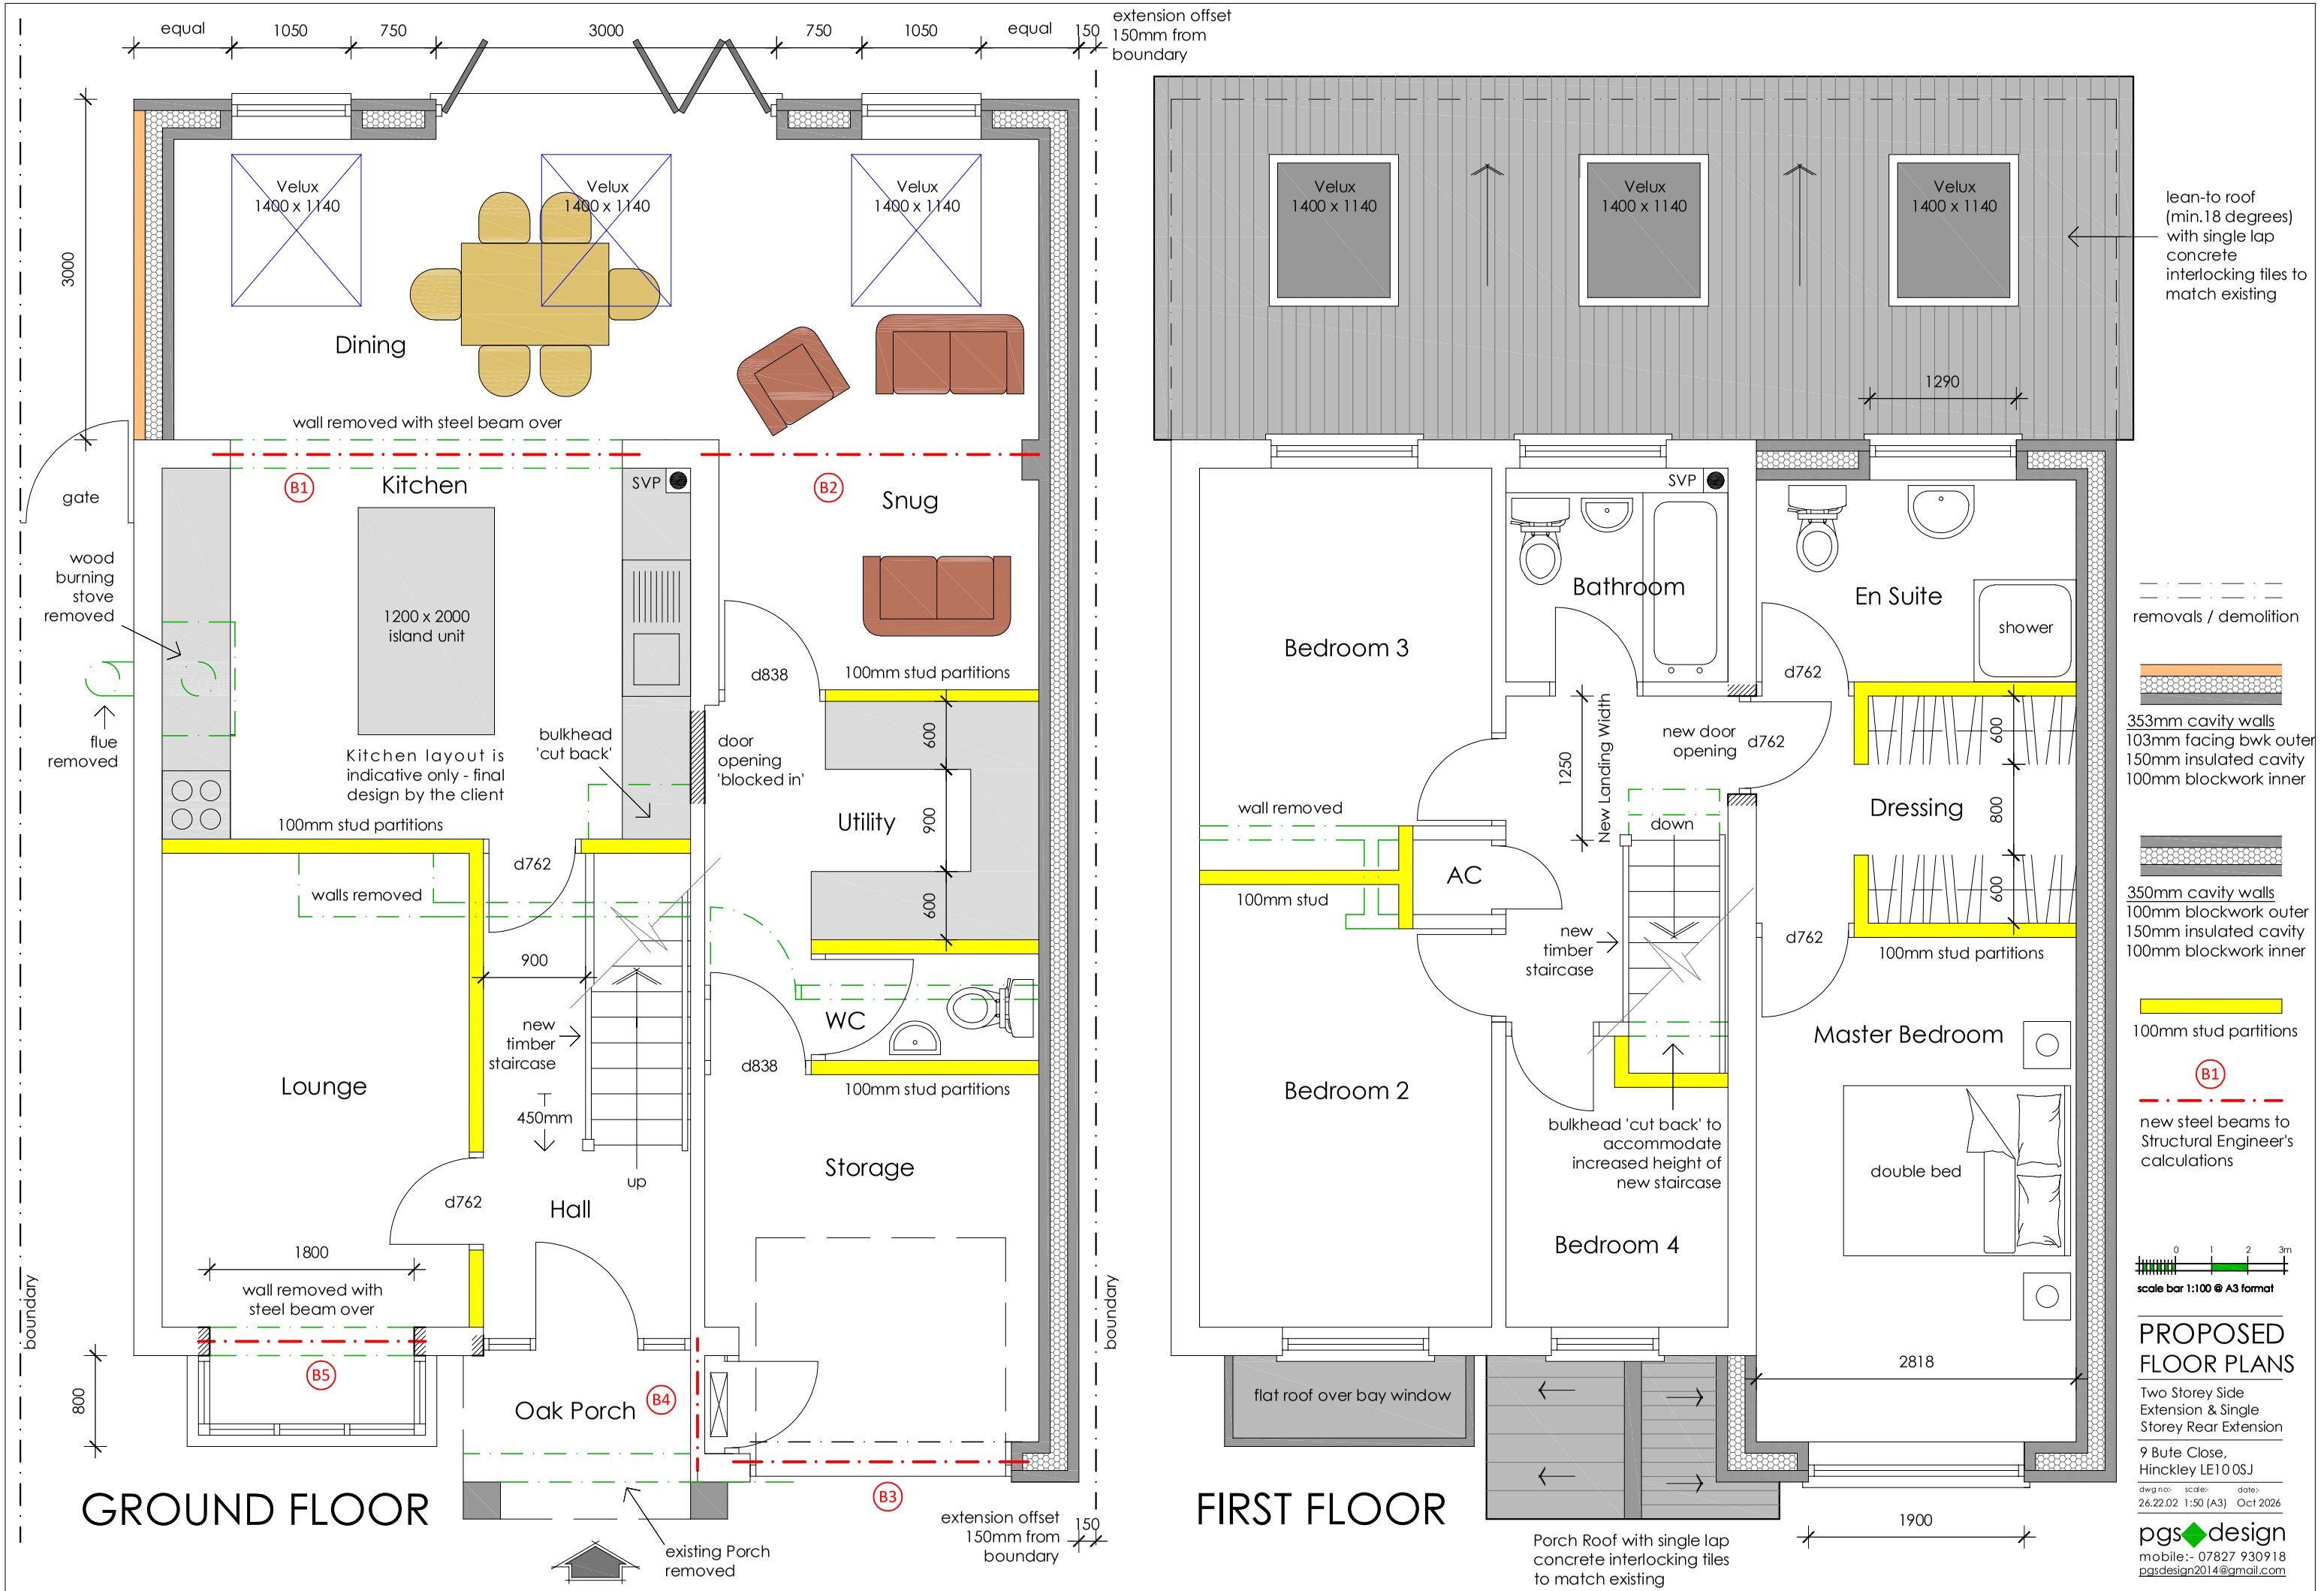


PROPOSED FLOOR PLANS

Two Storey Side Extension & Single Storey Rear Extension

9 Bute Close, Hinckley LE10 0SJ

dwg no:-	scale:-	date:-
26.22.02	1:50 (A3)	Oct 2026

pgs◆design
mobile:- 07827 930918
pgsdesign2014@gmail.com