


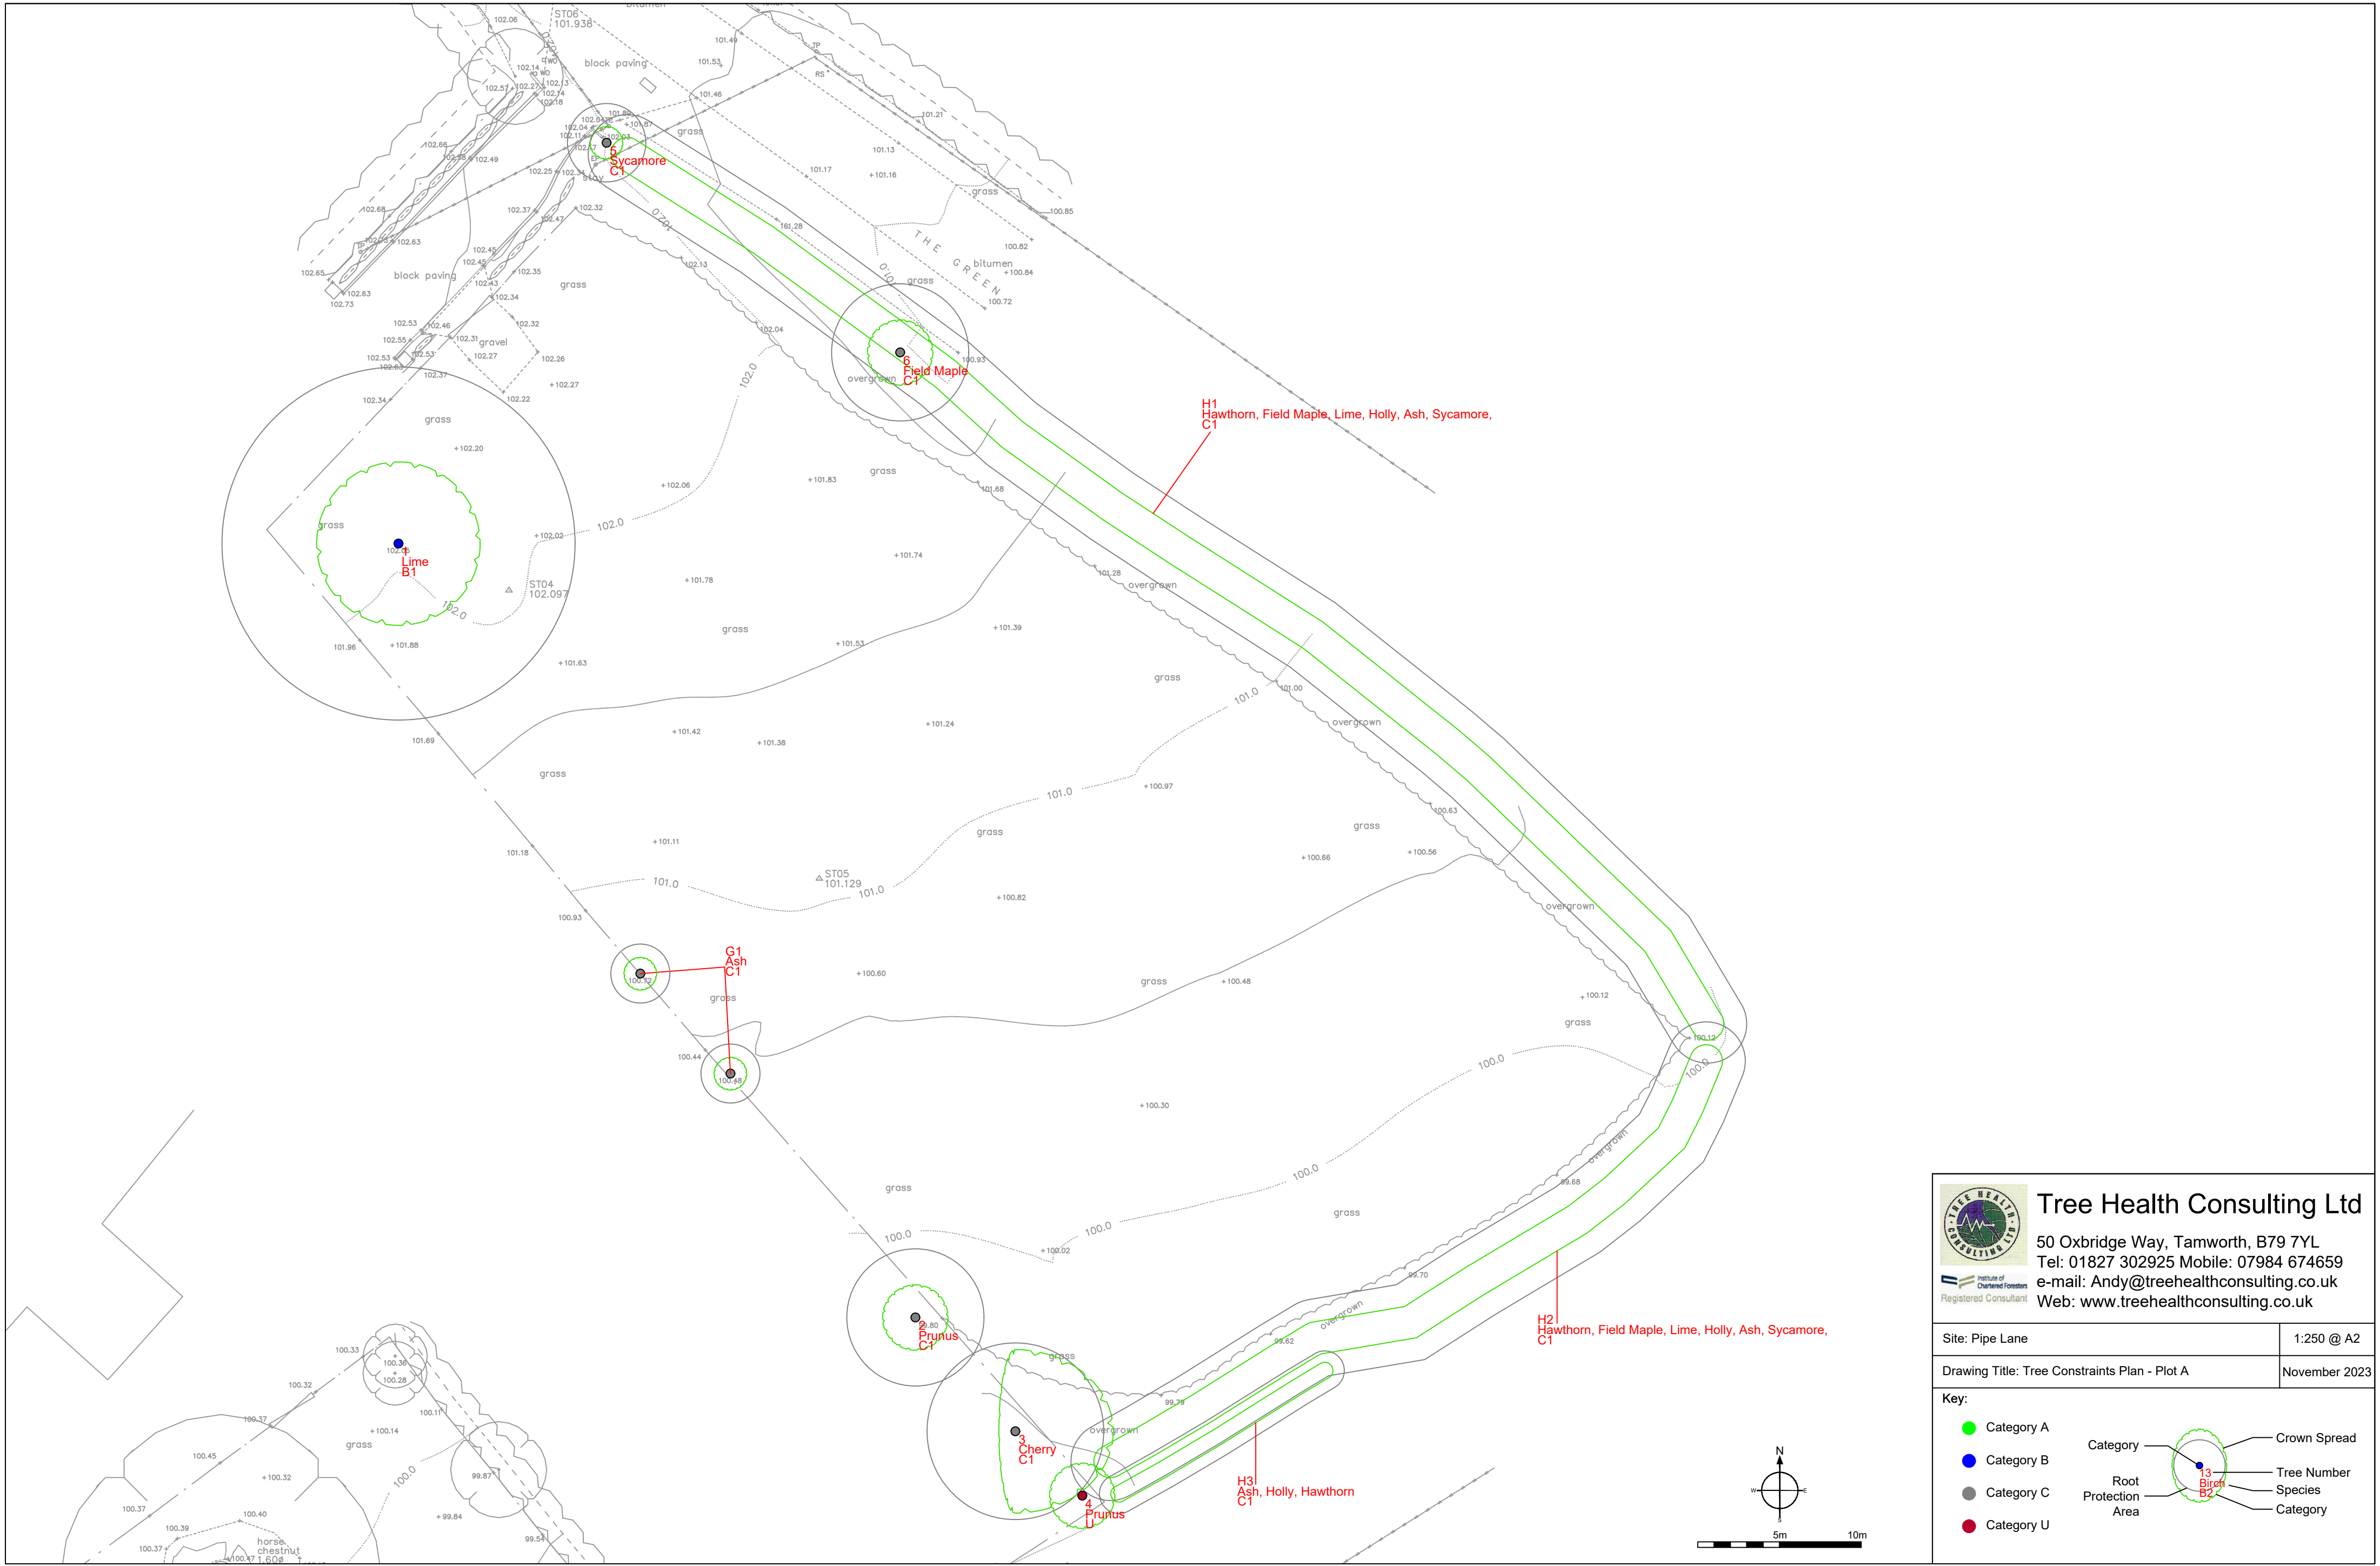

Tree Health Consulting Ltd

50 Oxbridge Way, Tamworth, B79 7YL
Tel: 01827 302925 Mobile: 07984 674659
e-mail: Andy@treehealthconsulting.co.uk
Web: www.treehealthconsulting.co.uk

Site: Pipe Lane	1:250 @ A2
Drawing Title: Tree Constraints Plan - Plot A	November 2023

Key:

- Category A
- Category B
- Category C
- Category U

Category

Root Protection Area

Crown Spread

Tree Number

Species

Category