




front elev:

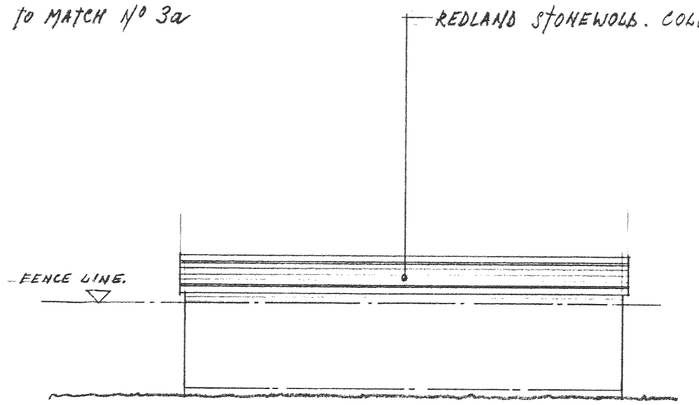


side elev: to no 39

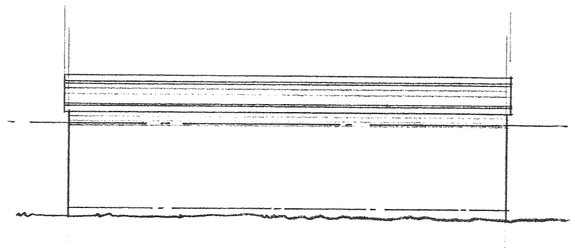



side elev: to no 5

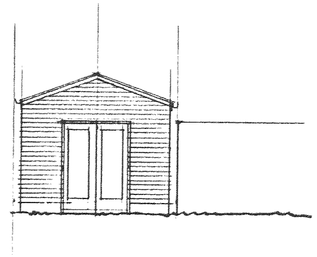


rear elev

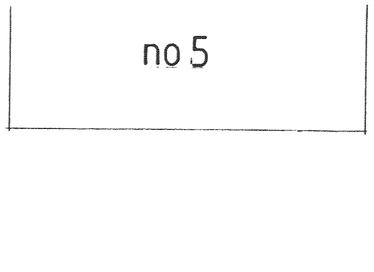

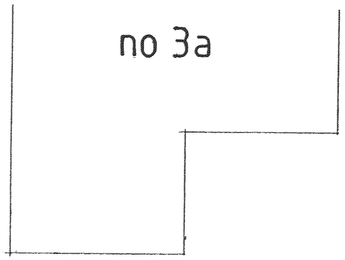

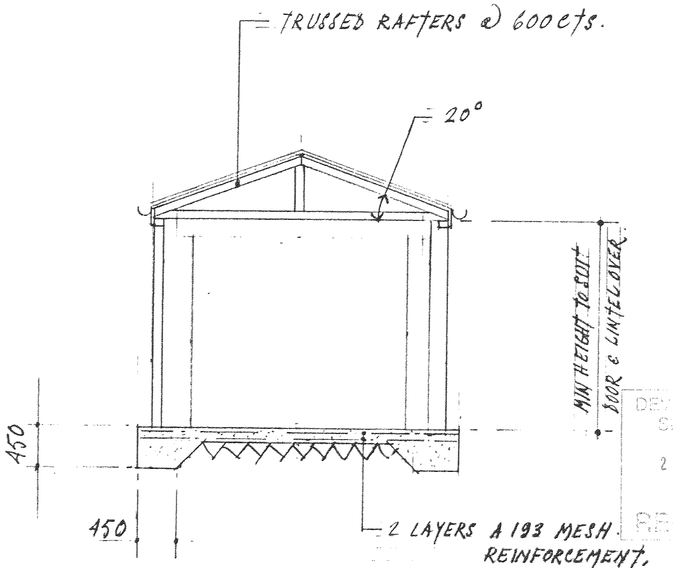

cross section

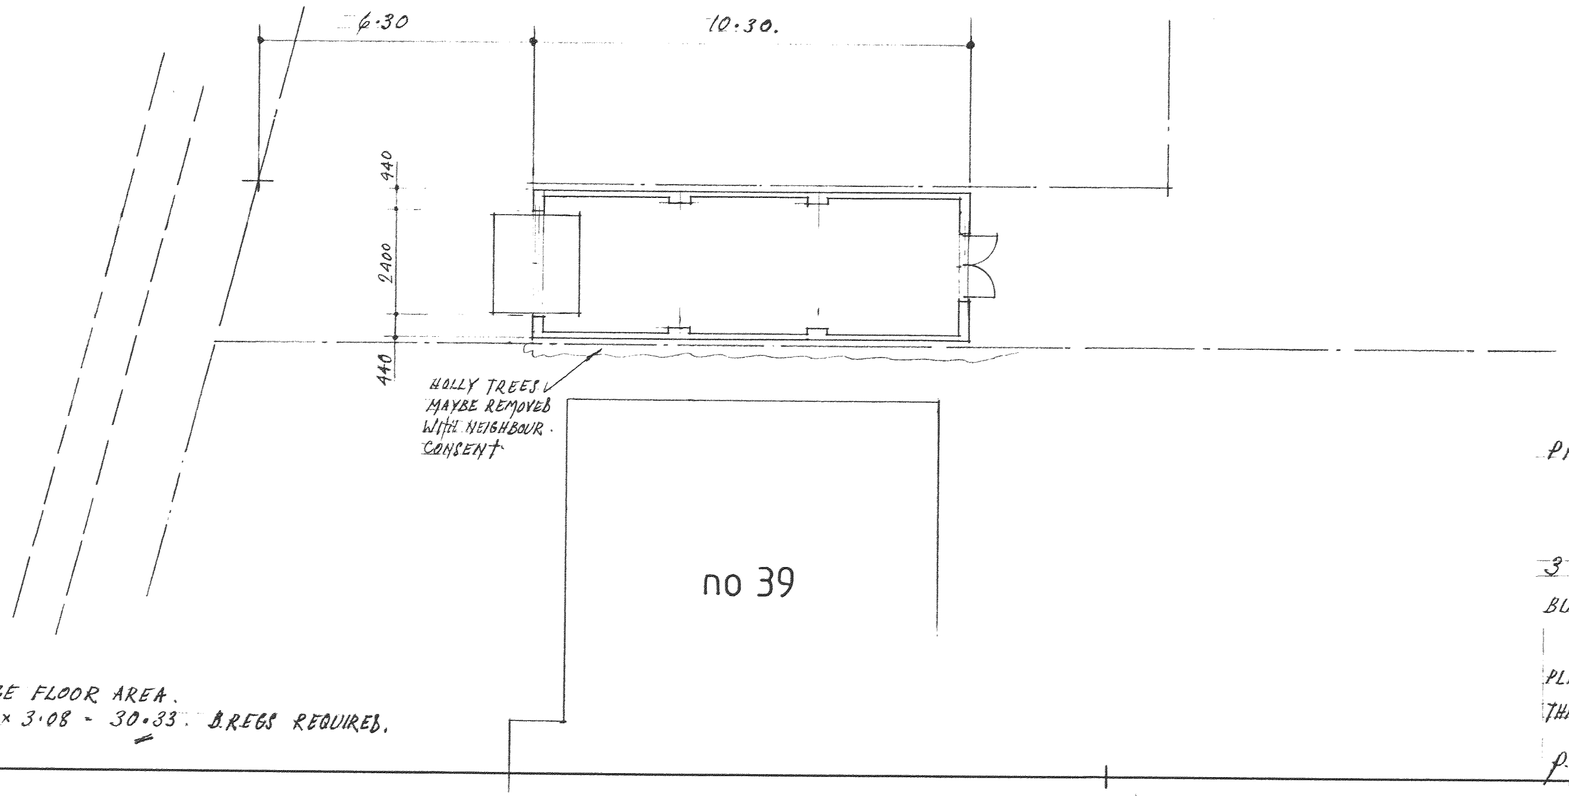

GARAGE FLOOR AREA.
3·85 × 3·08 = 30·33. B.REGS REQUIRED.

PROPOSED DETACHED GARAGE:

ON LAND TO REAR OF:

3a ALDRIDGE ROAD,
BURBAGE, LEICS. LE10 2LH. FOR: MR & MRS. S. BEEBY.

4152

446870.

PLANNING NOTE!
THIS IS A REVISED PLAN TO PREVIOUSLY APPROVED PLAN 05/01305/FUL.

p.p. - 558271 DRAWING N° 4152.

DEVELOPMENT CONTROL
24 SEP 2008
RECEIVED

JOHN E WRIGHT 526657

1 print.